






FRONT

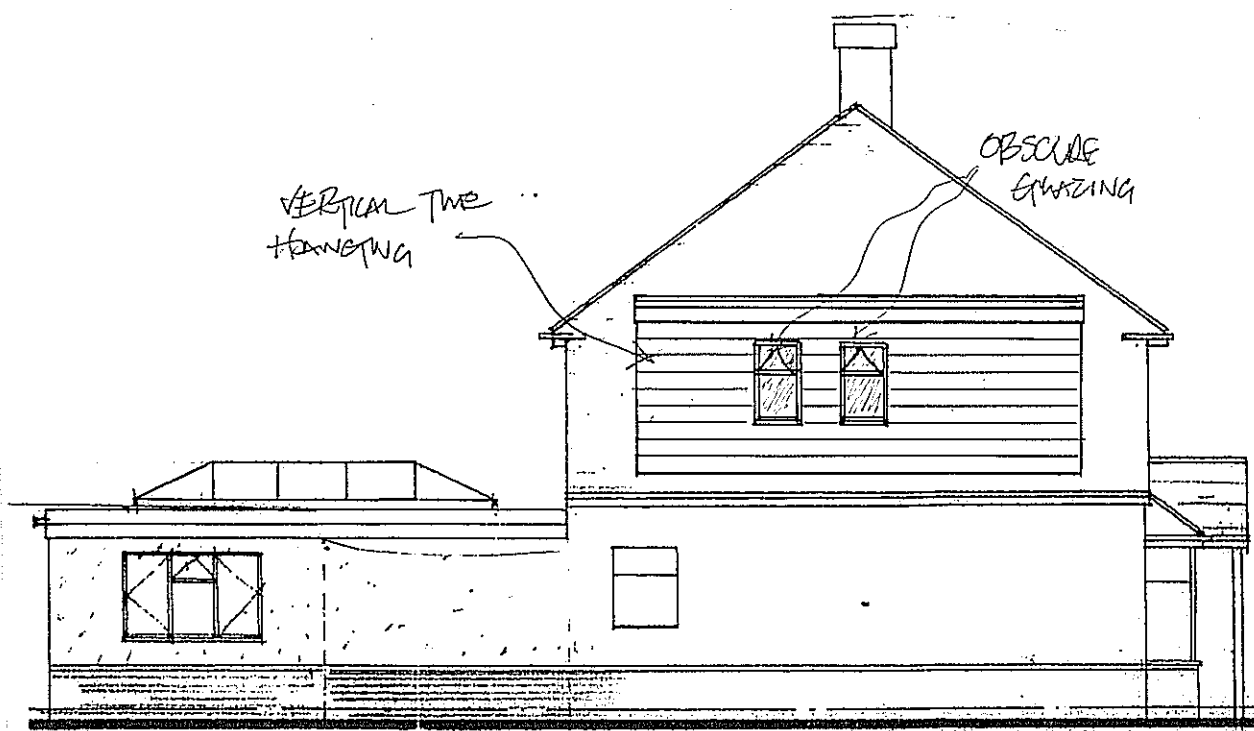


SIDE

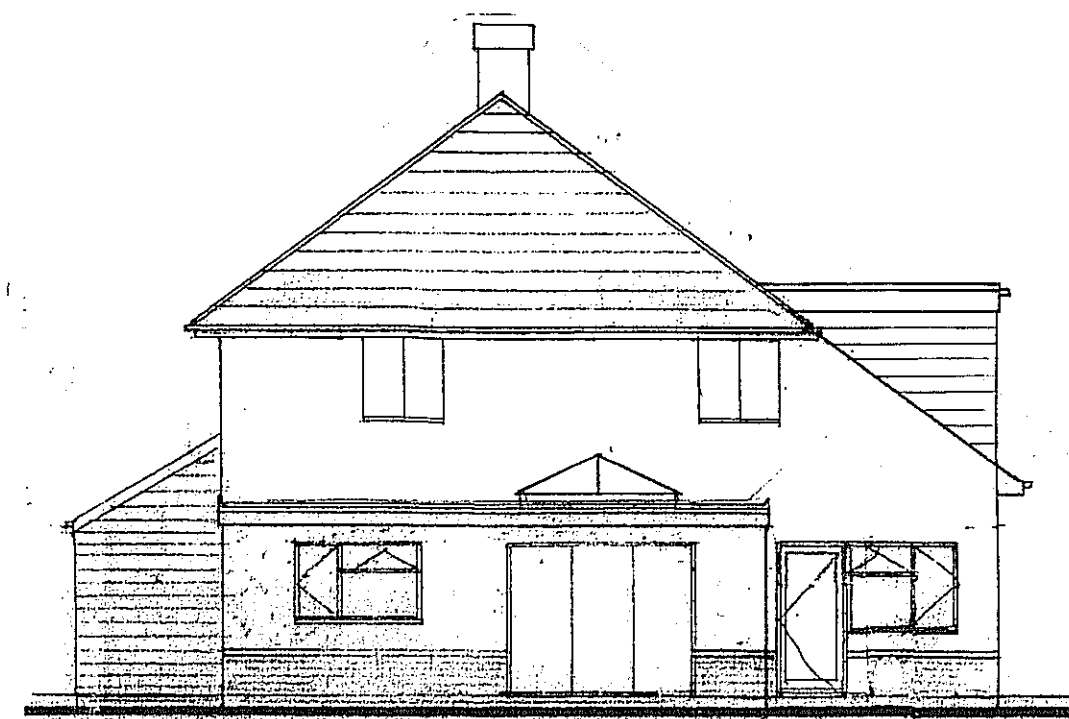


REAR

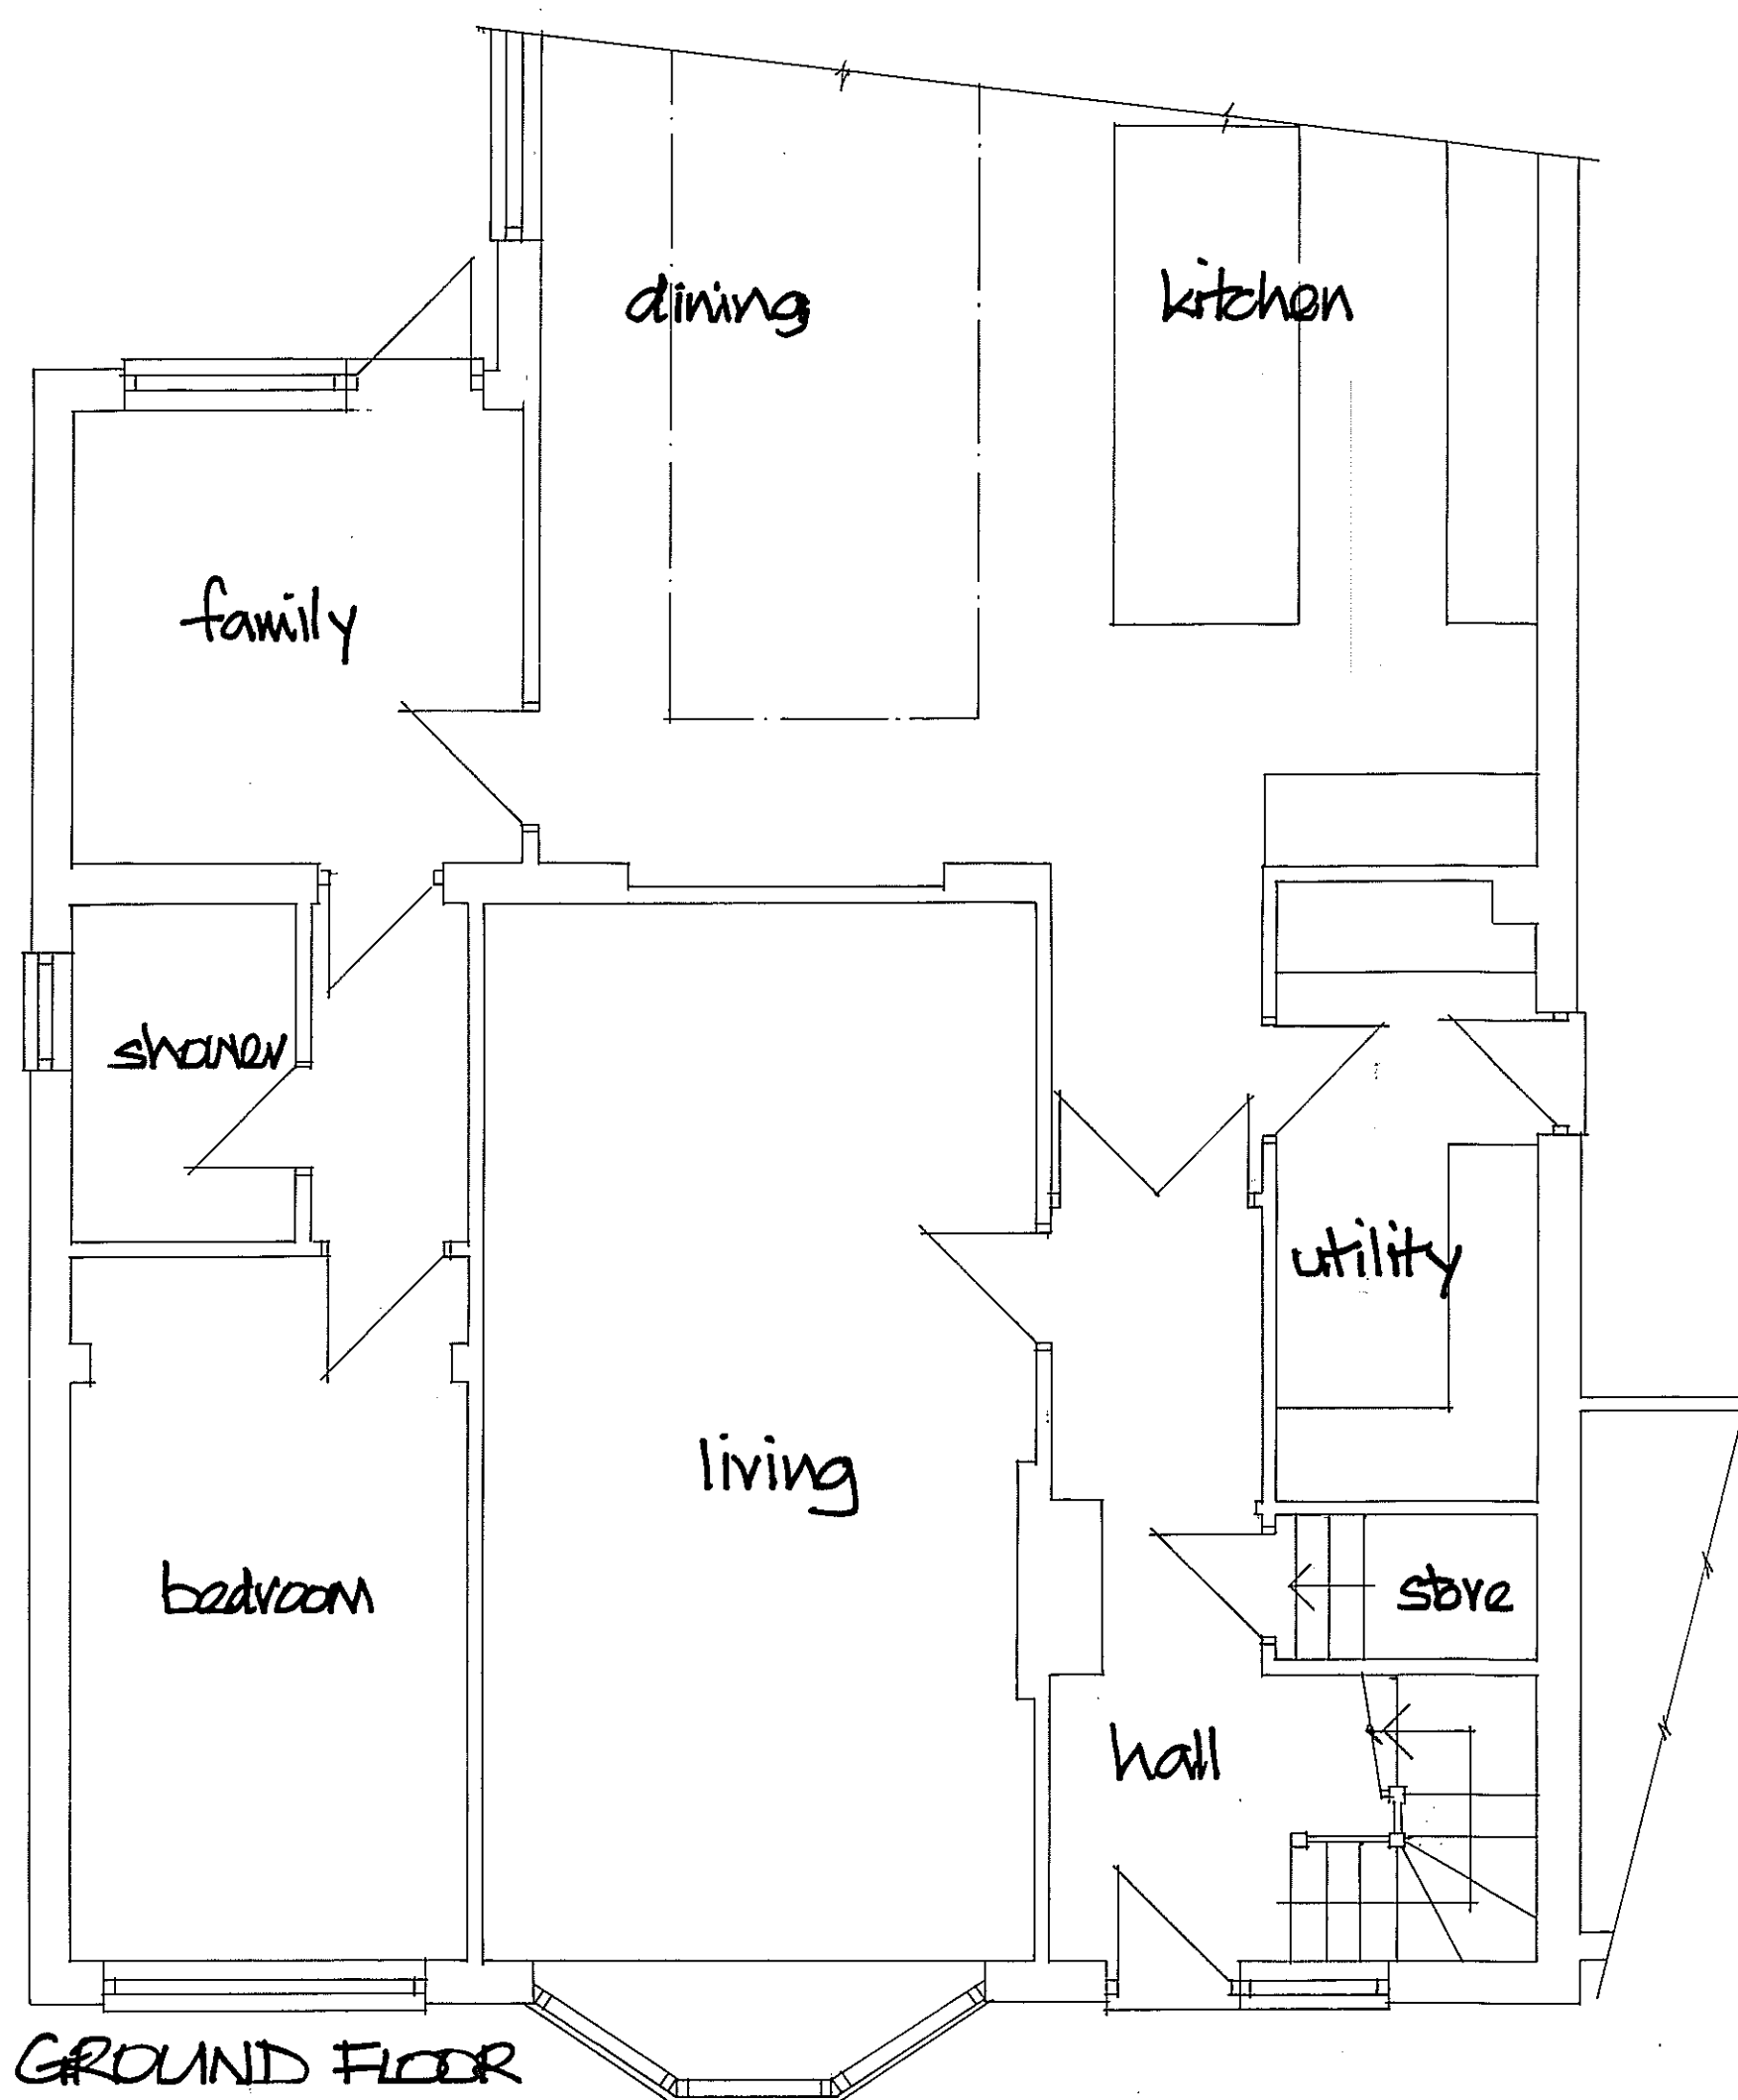

GROUND FLOOR

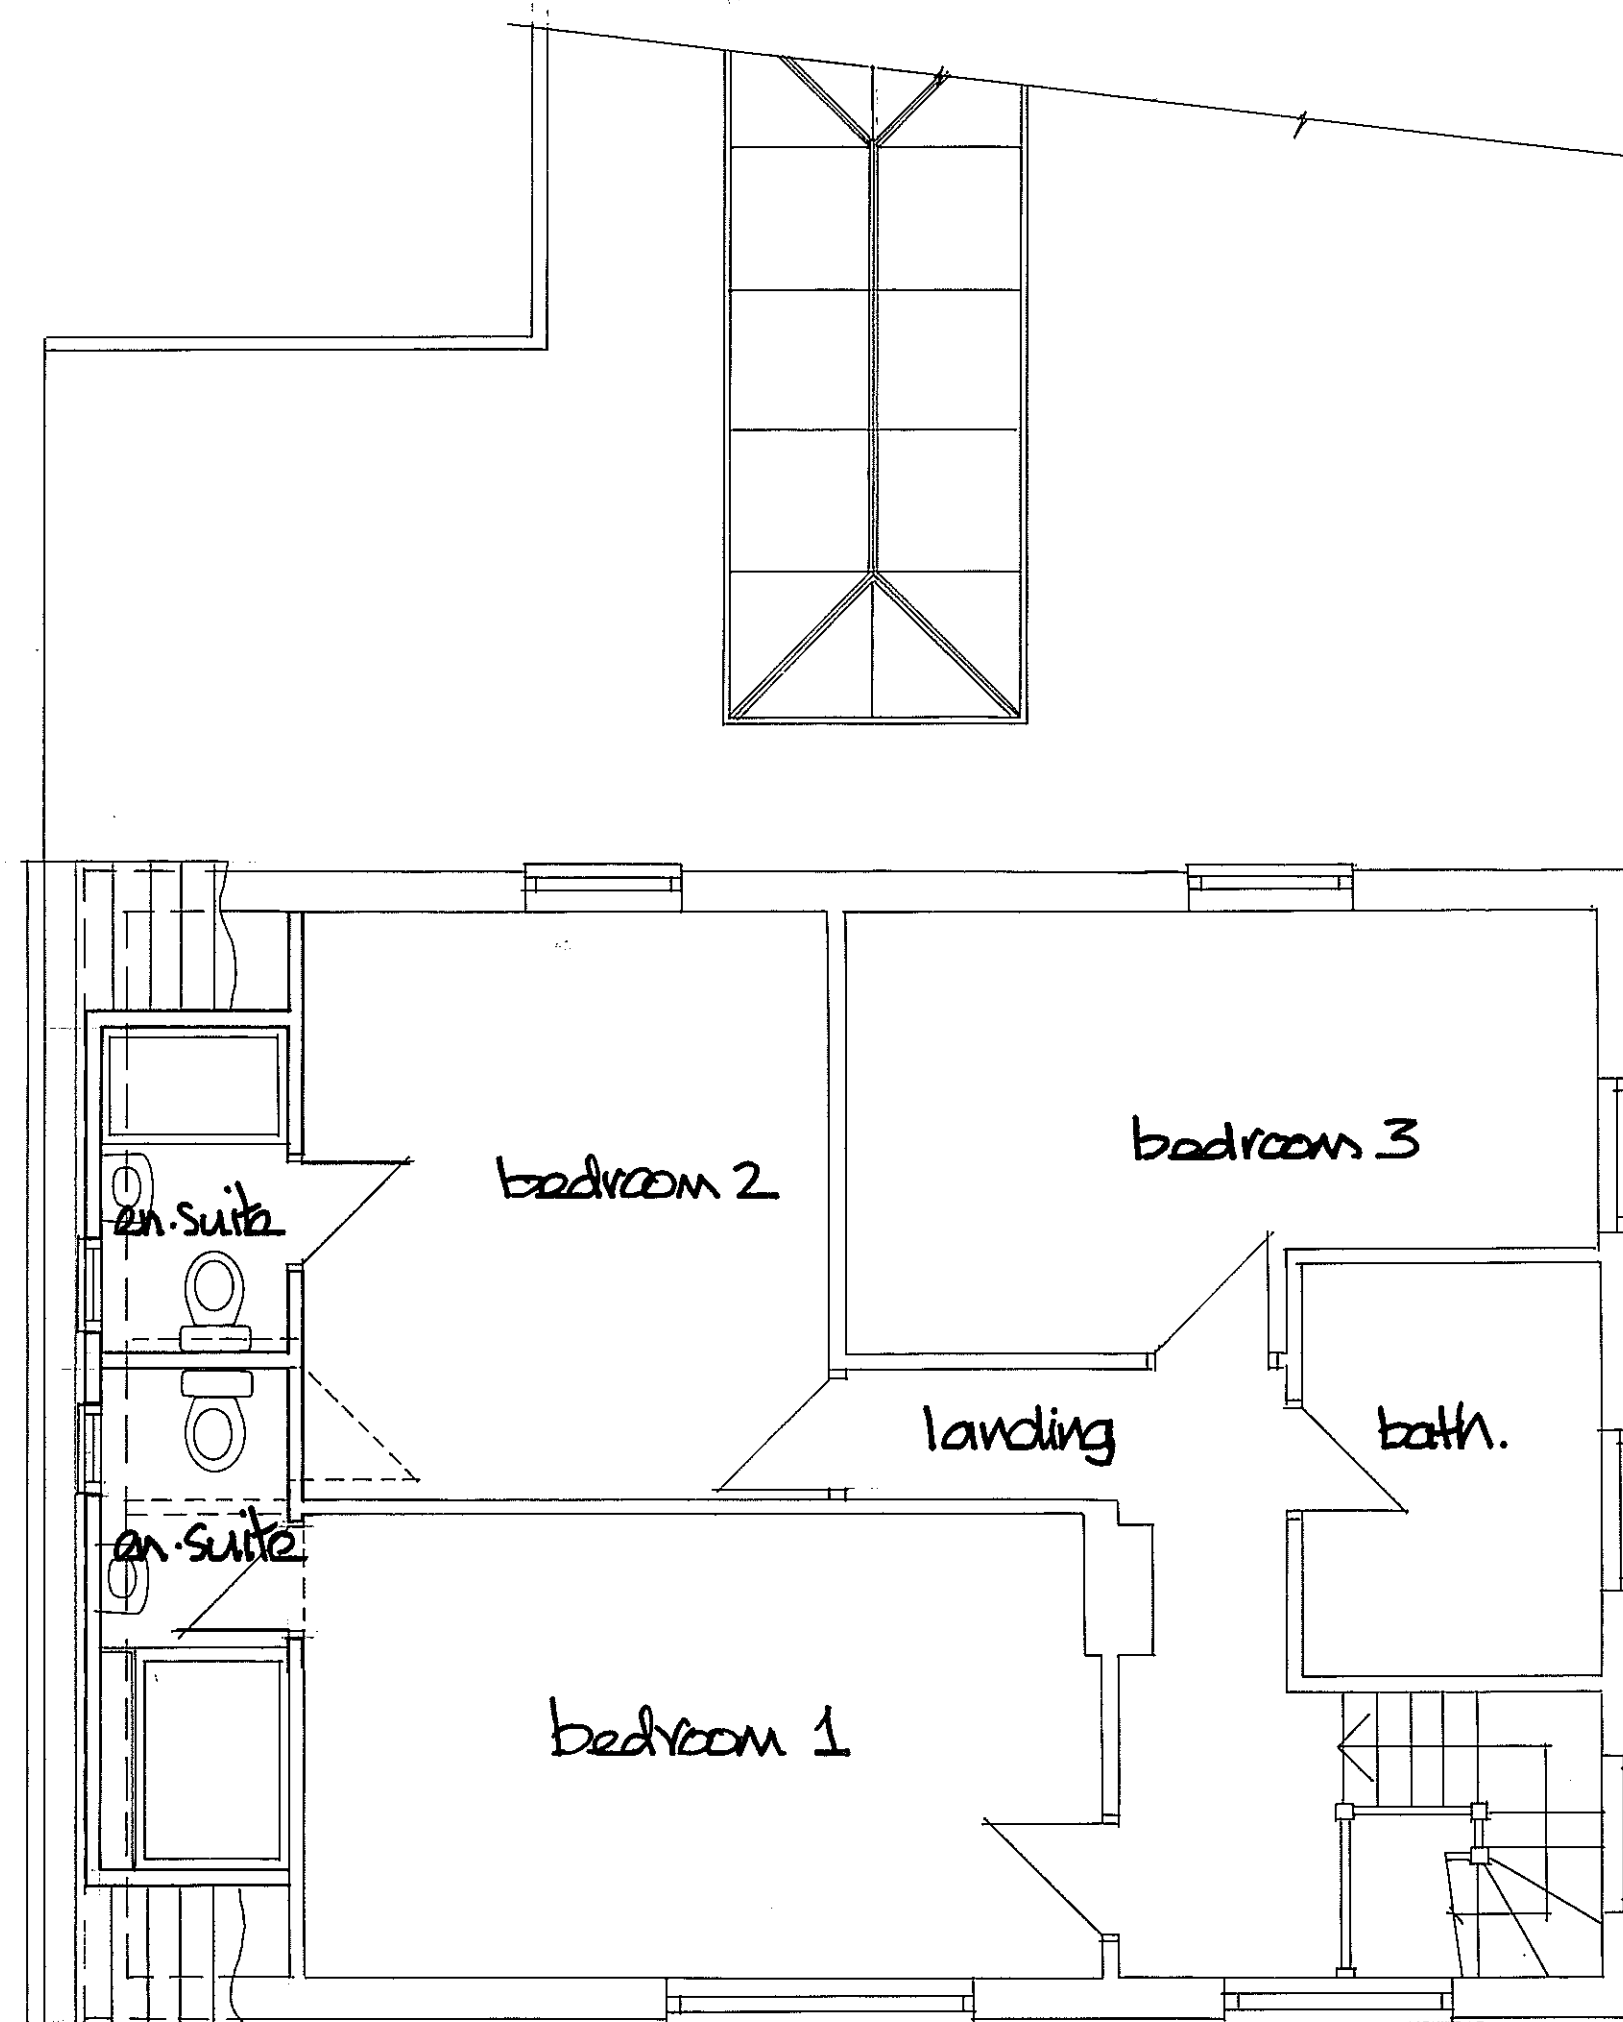

FIRST FLOOR

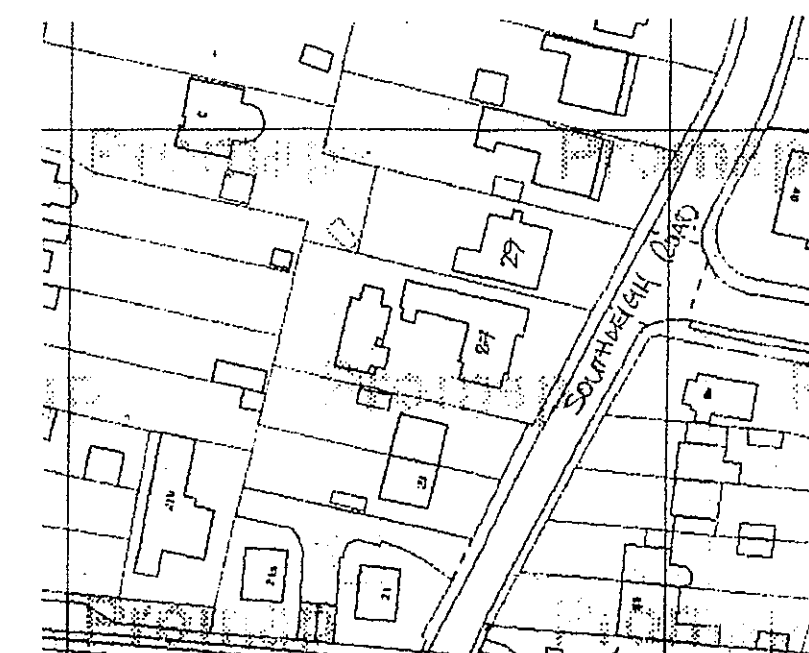

LOCATION PLAN
scale 1:1250 OS LK No 100046326

DEREK TREAGUS ASSOCIATES ARCHITECTURAL SERVICES No3-The Townhouse, 20 Nelson Road, Southsea, Hampshire PO5 2AS Tel: 07956 624094 Email: derek.treagus@gmail.com	
Project	SIDE DORMER AT 29 SOUTHLEIGH ROAD, WARBLINGTON, HAMPSHIRE.
Client	Mr & Mrs M Whittaker
Subject	Planning Drawing Proposed
Date:	Dec 2019
Scale:	1:100, 1:50 @ A2
Rev:	Drg. No. 19/864/01
- Copyright reserved. - All dimensions are to be site confirmed and should not be scaled unless for Planning purposes. - Verify all queries with the office.	