




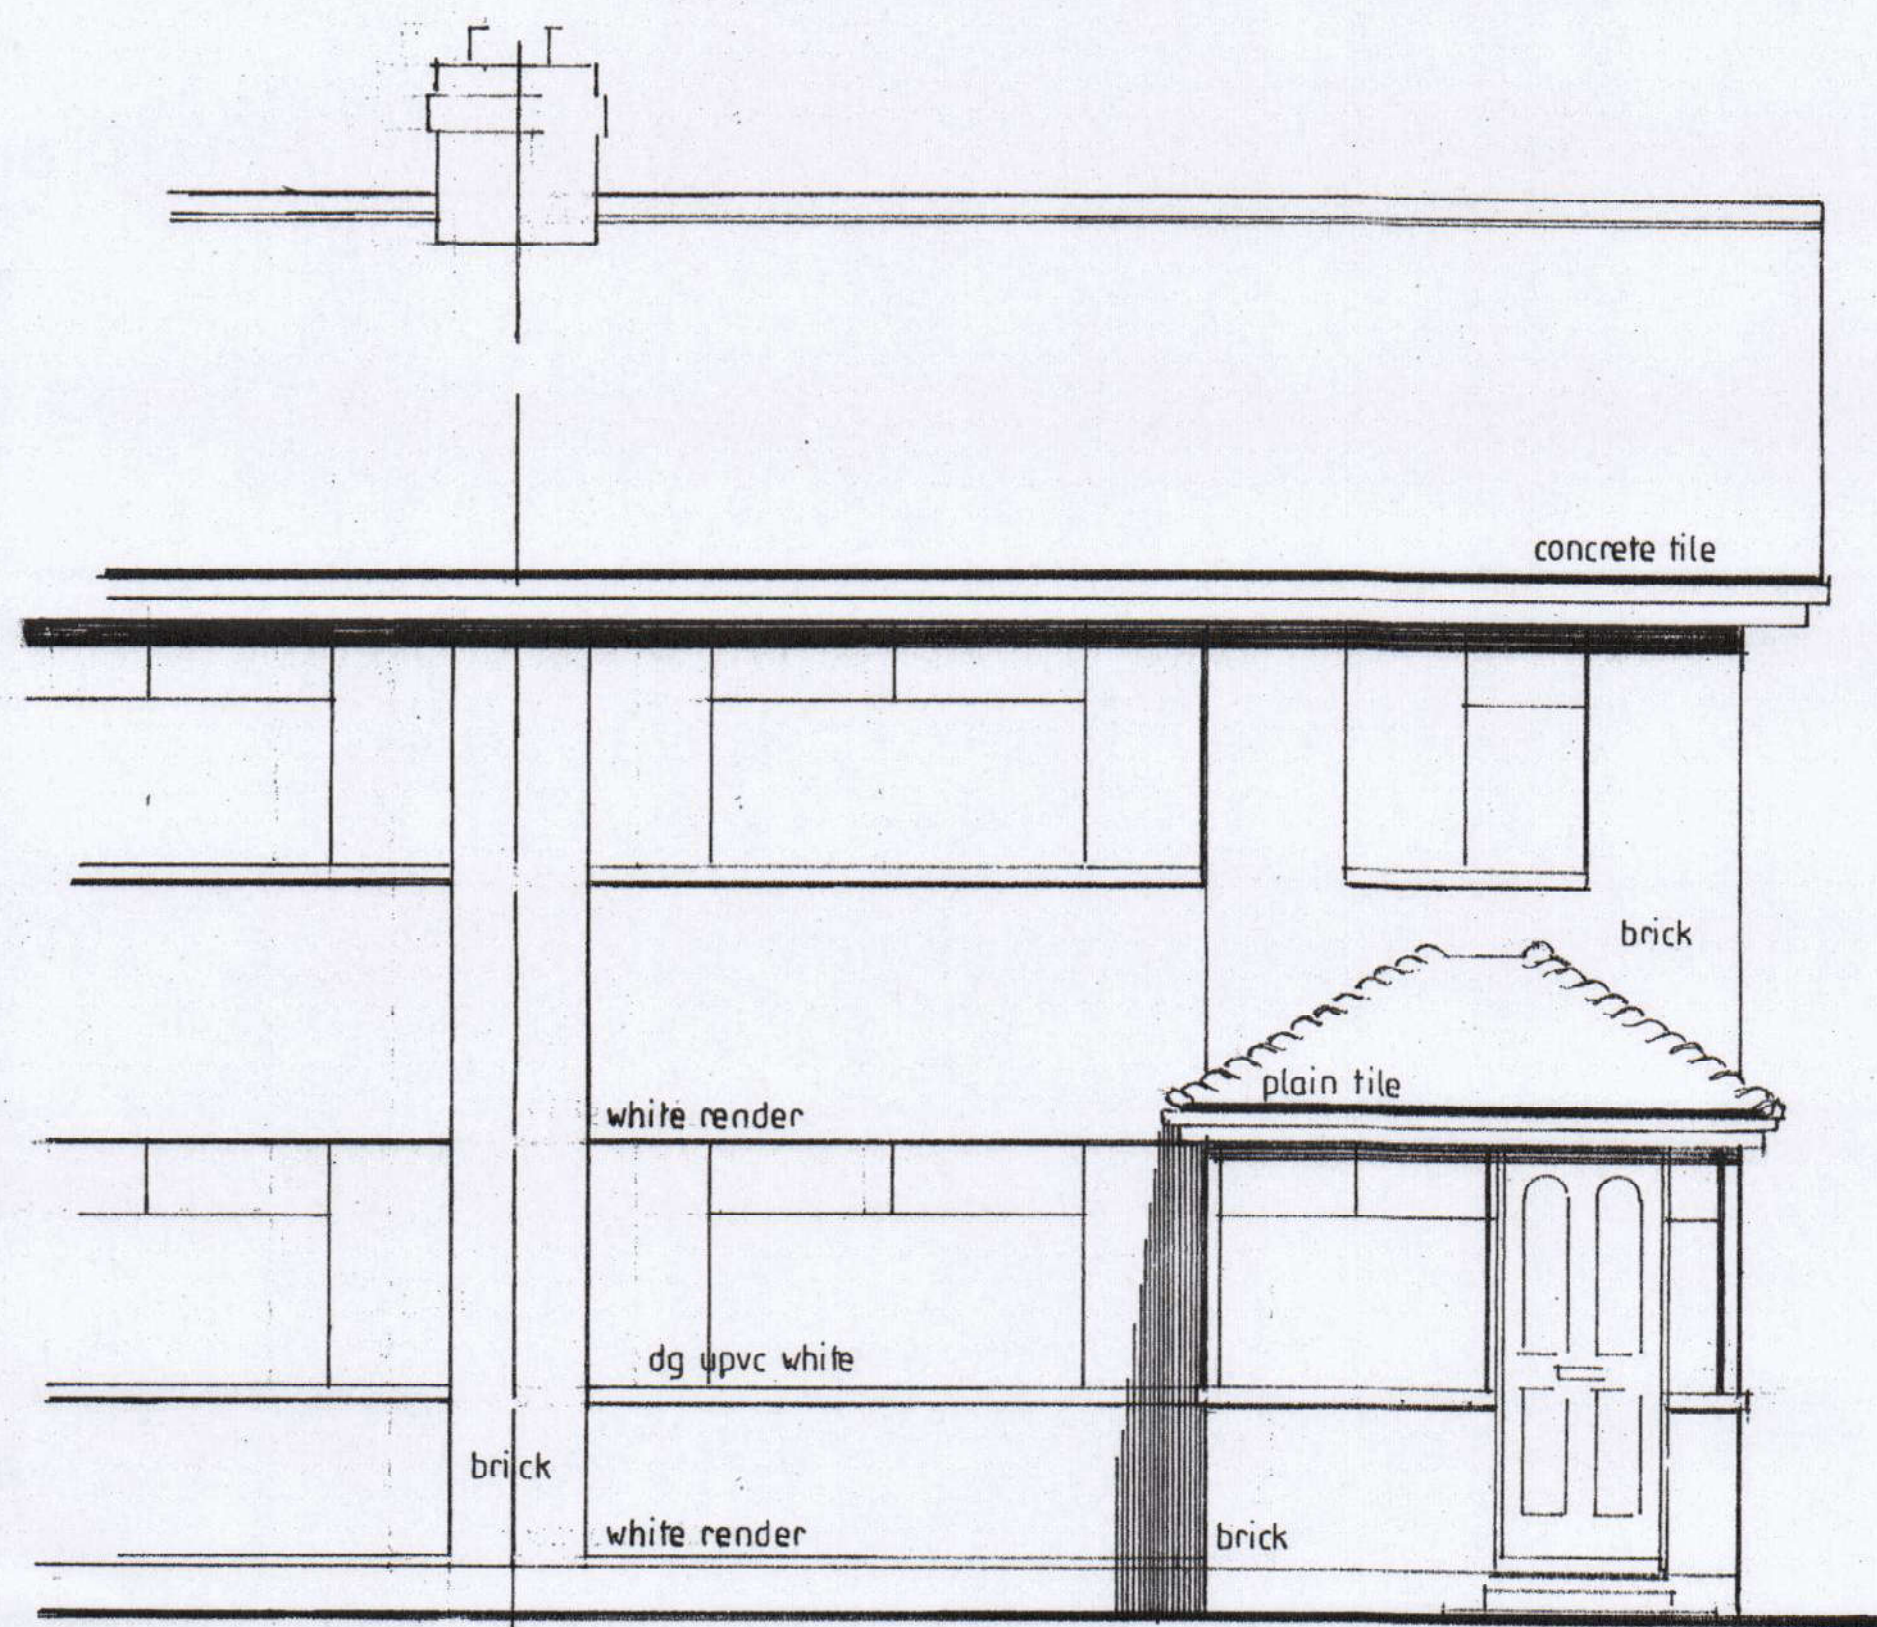


front · north

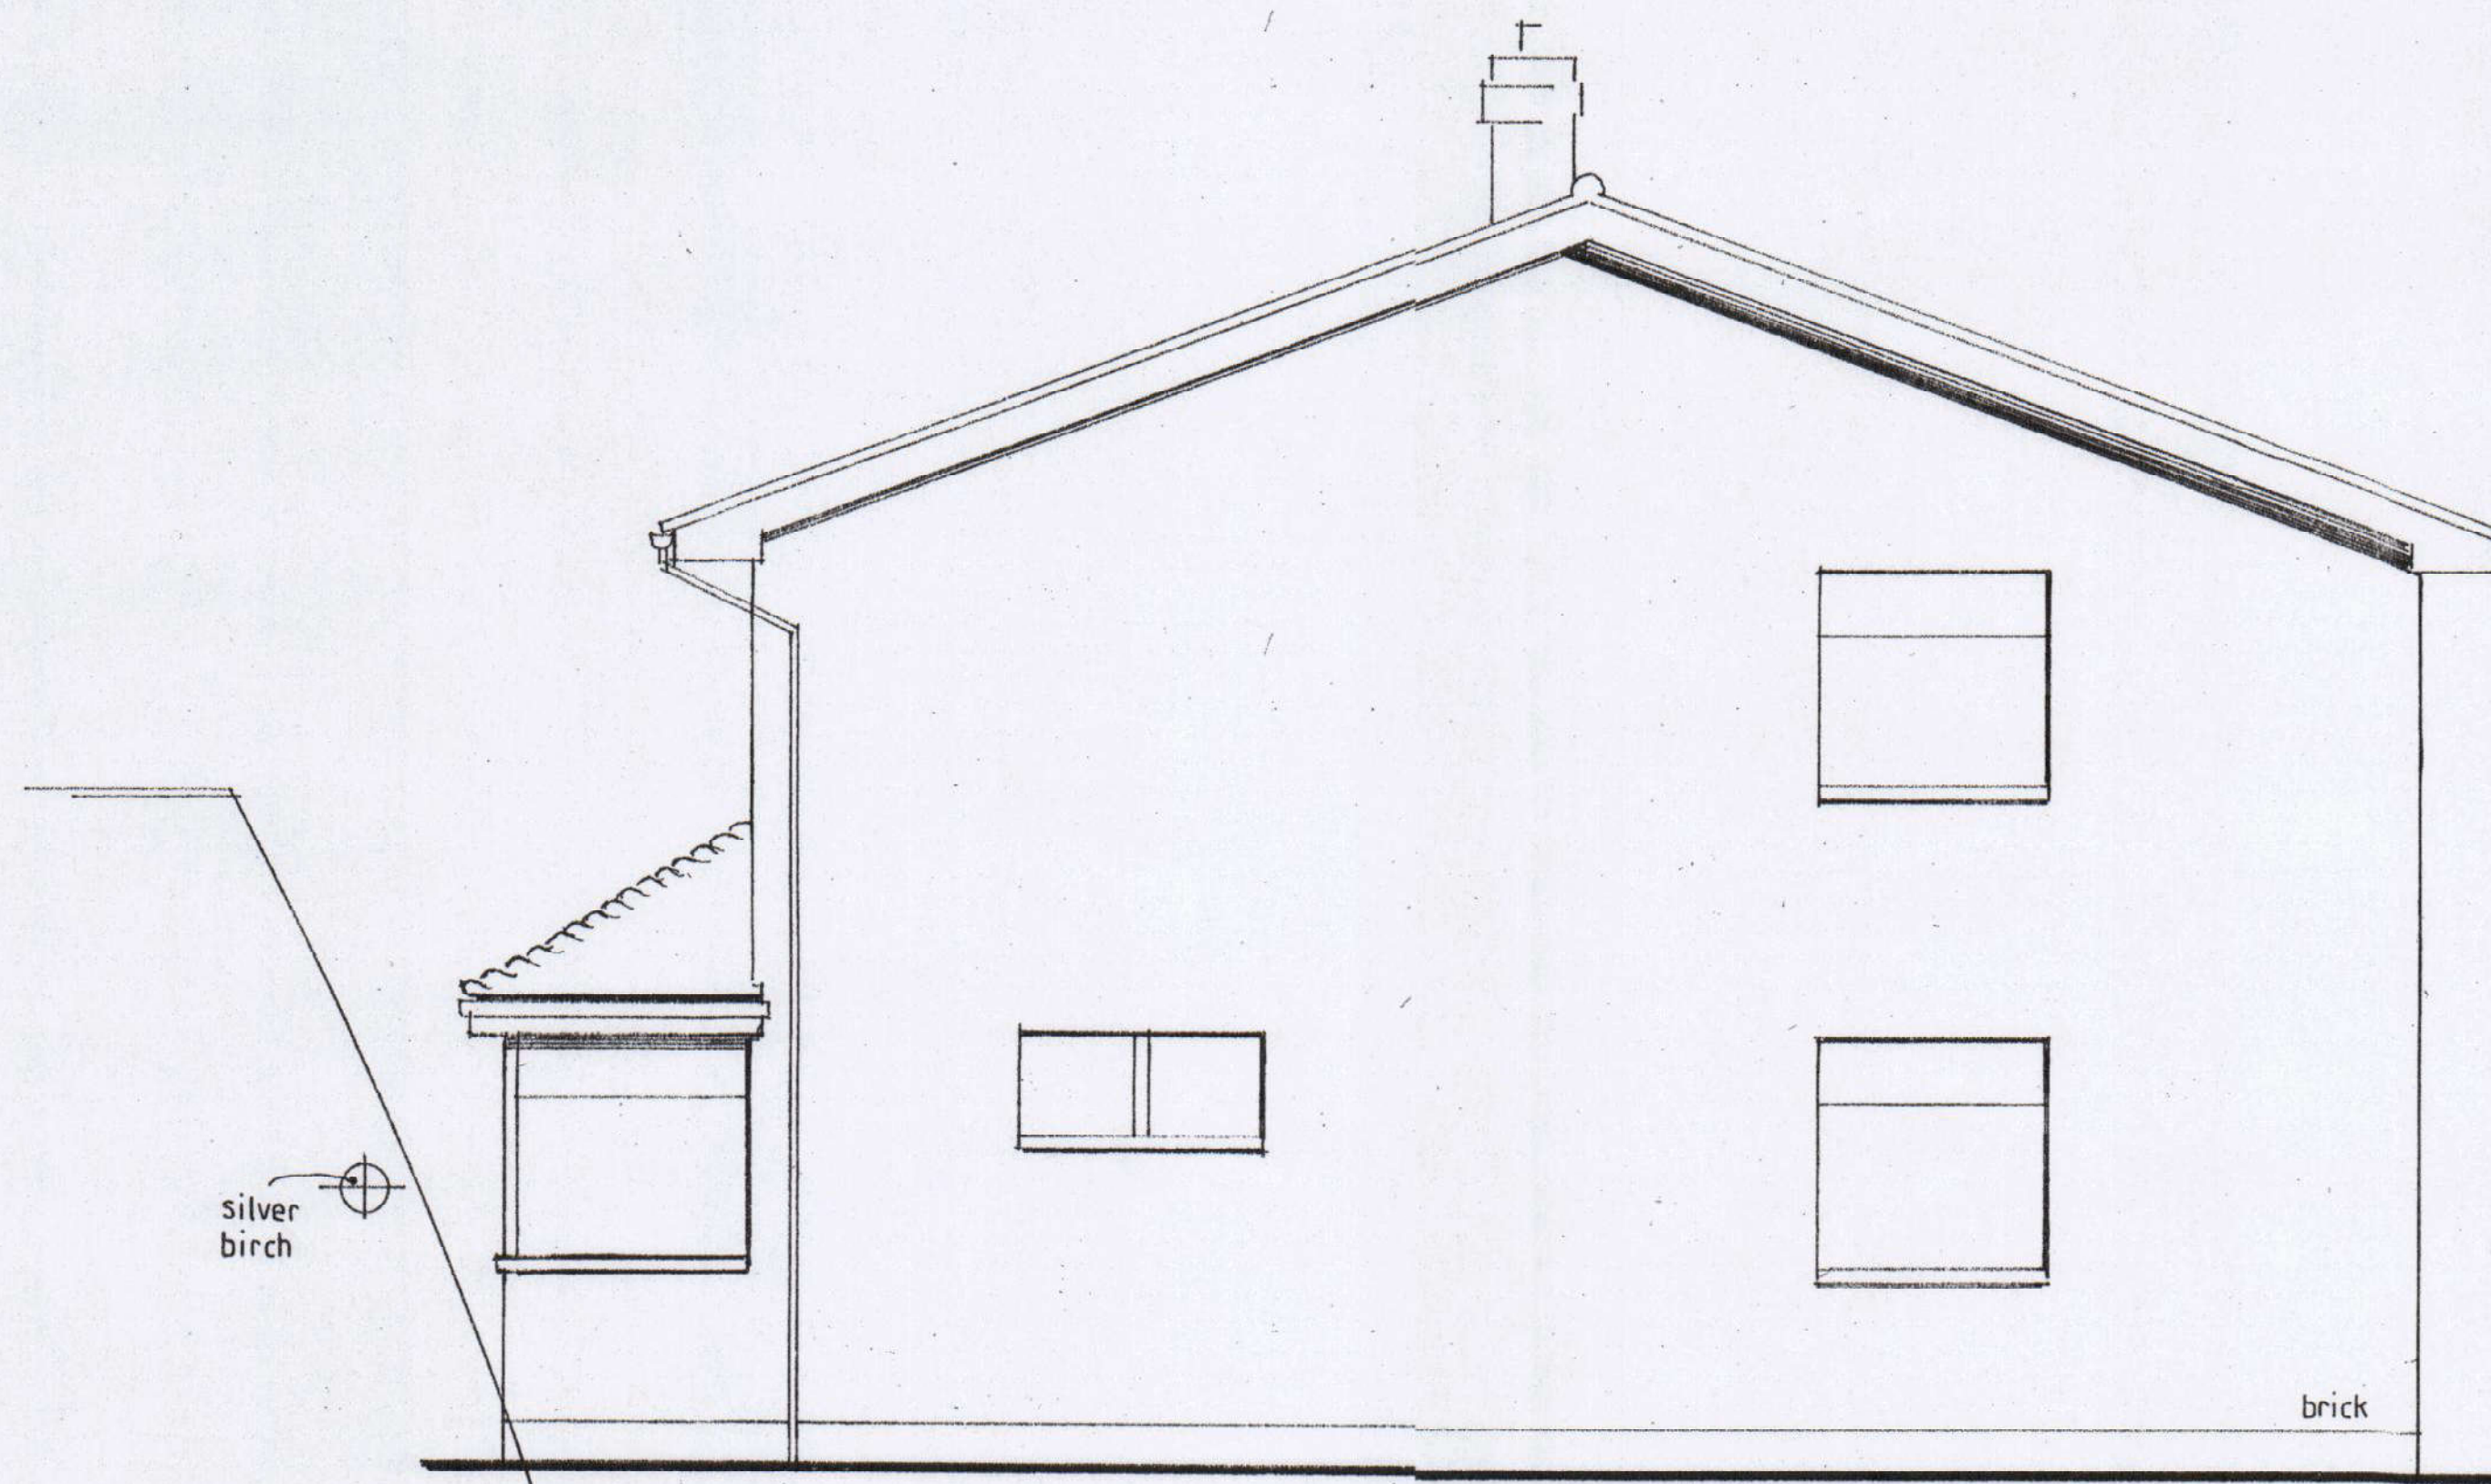


side · west

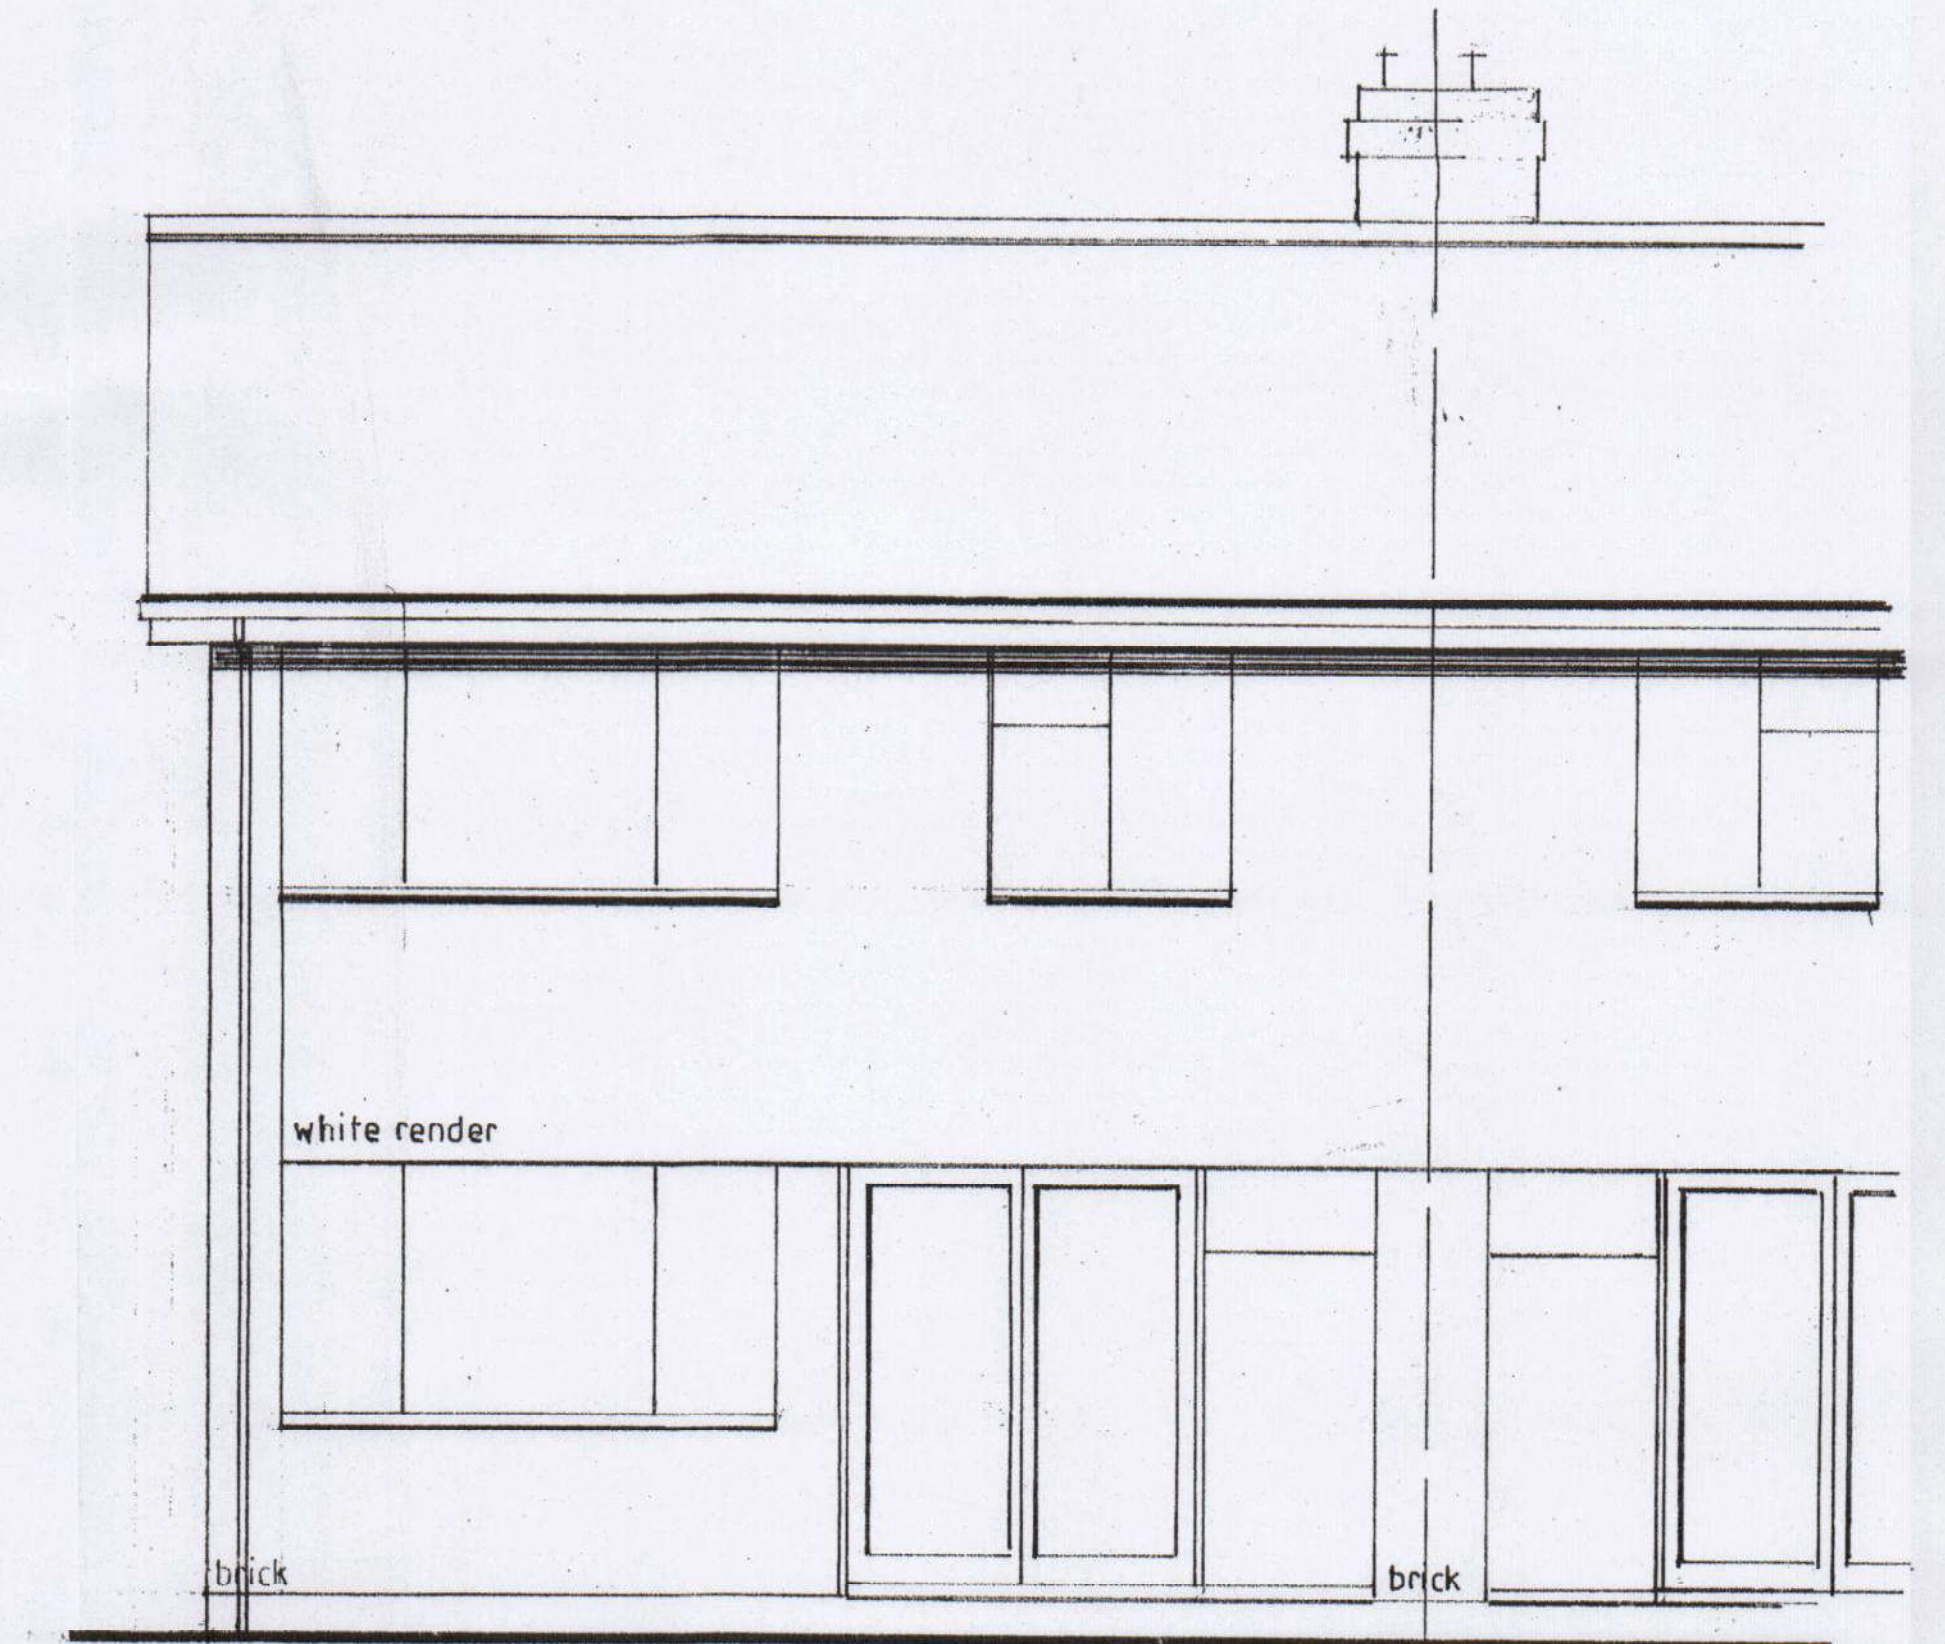

rear · south

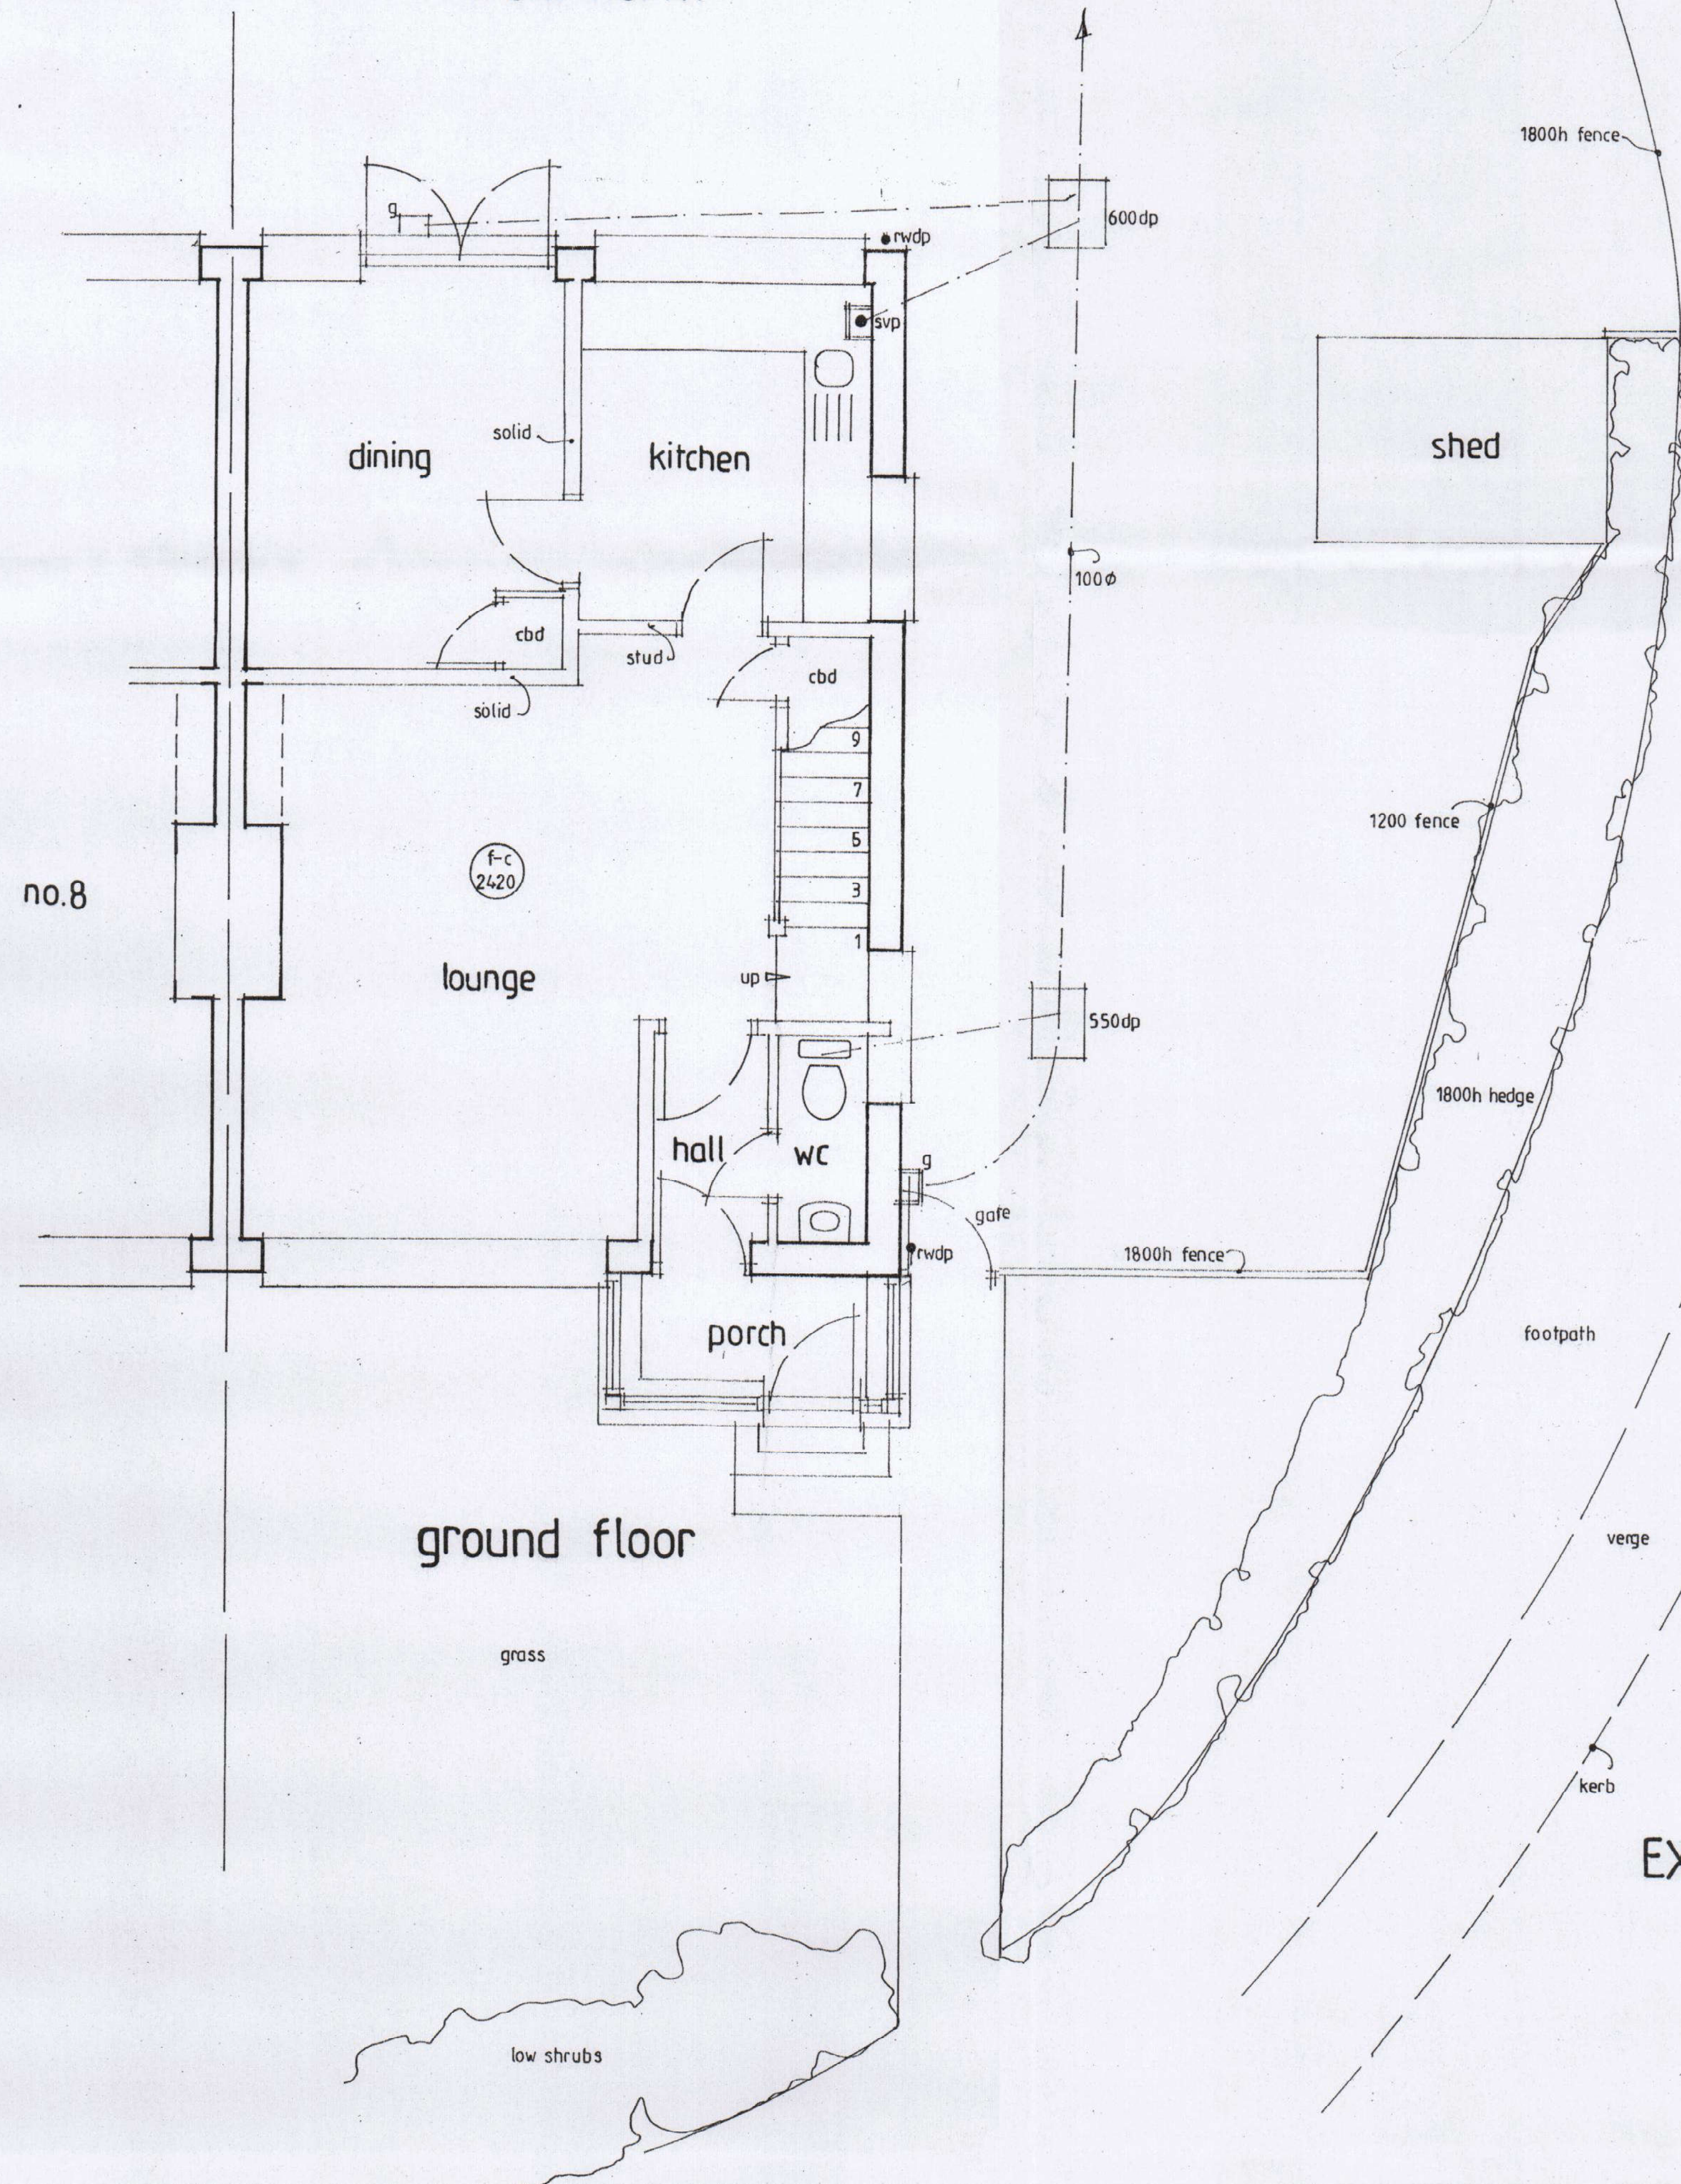

ground floor


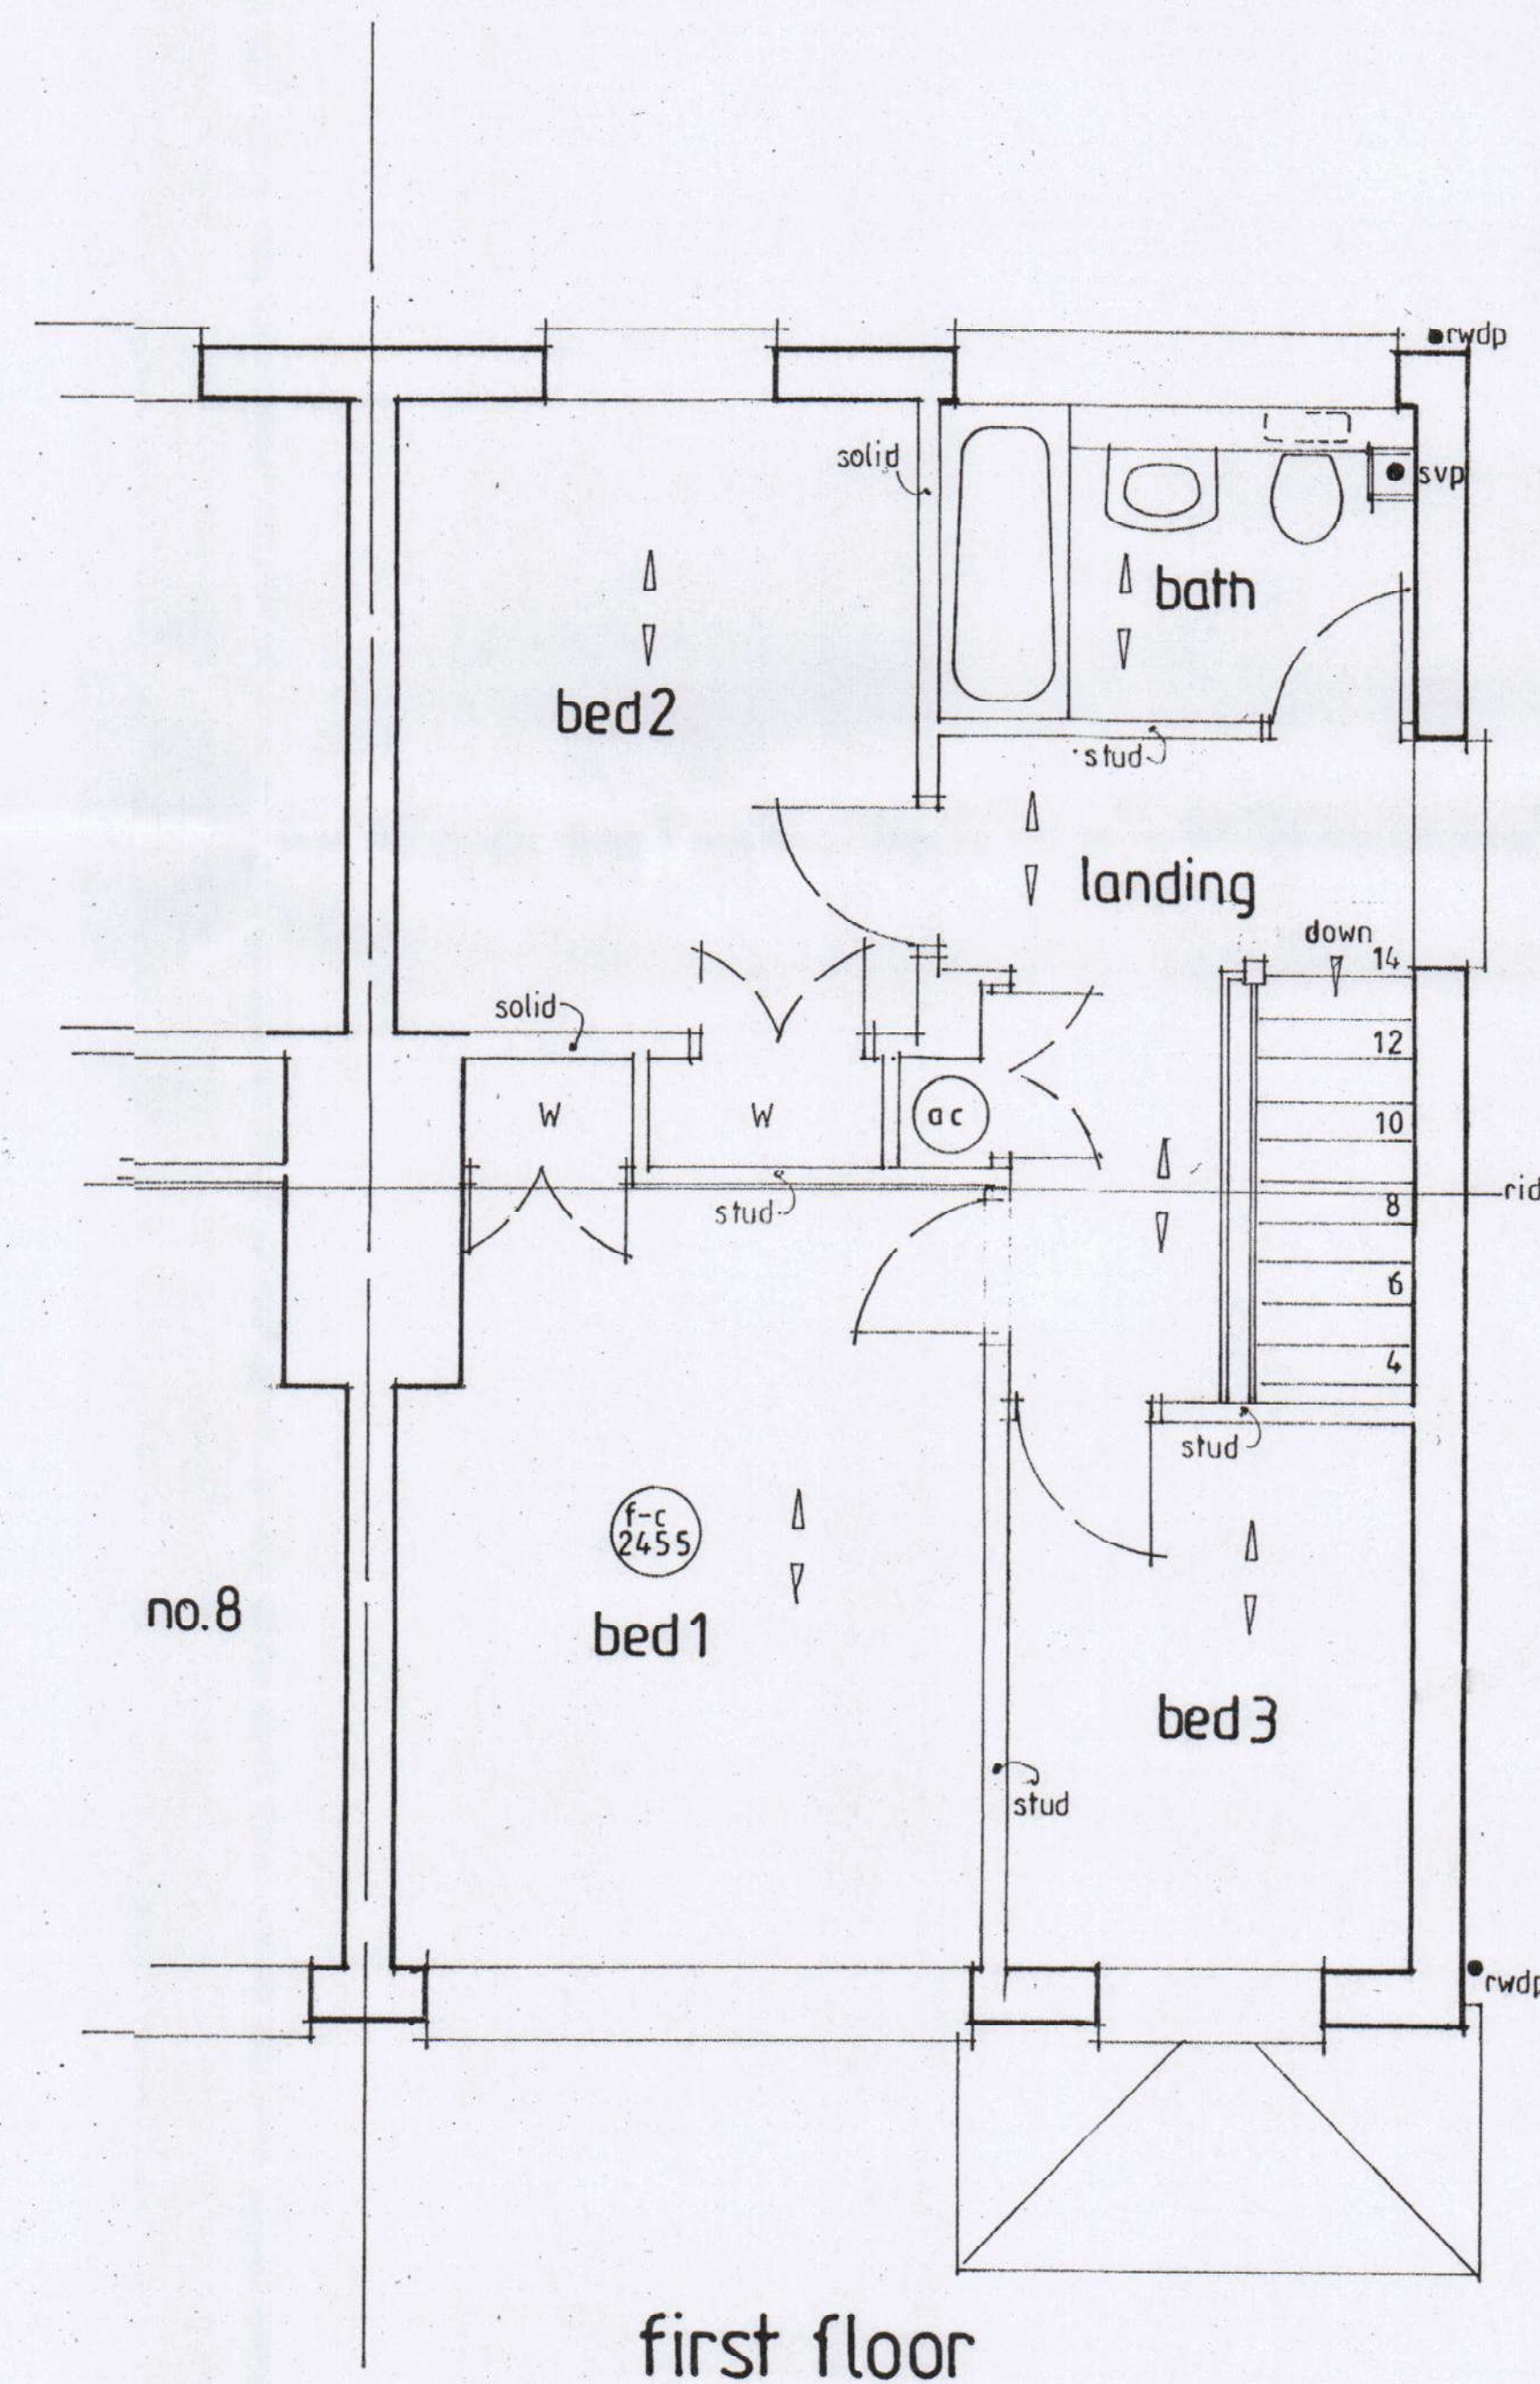


first floor



location plan 1/1250

OS. CROWN COPYRIGHT - ALL RIGHTS RESERVED
LICENCE NO. 100047707.

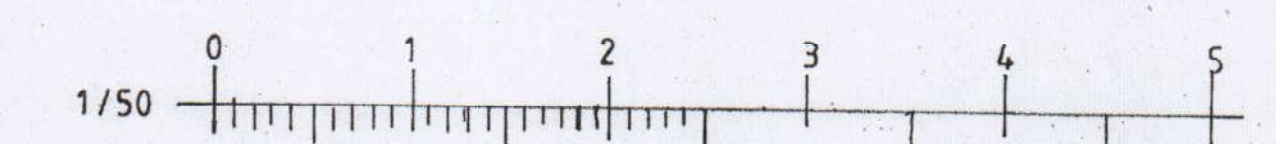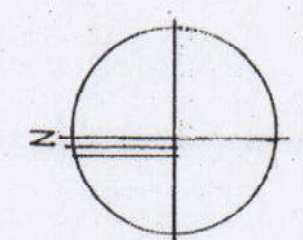

EXISTING SURVEY, 6 BLENHEIM GARDENS, HAVANT, PO9 2PN.

Scale: 1/50.

Drwg. no. 20/14/1

June 2020.

HAVANT BOROUGH COUNCIL
19 AUG 2020
RECEIVED