


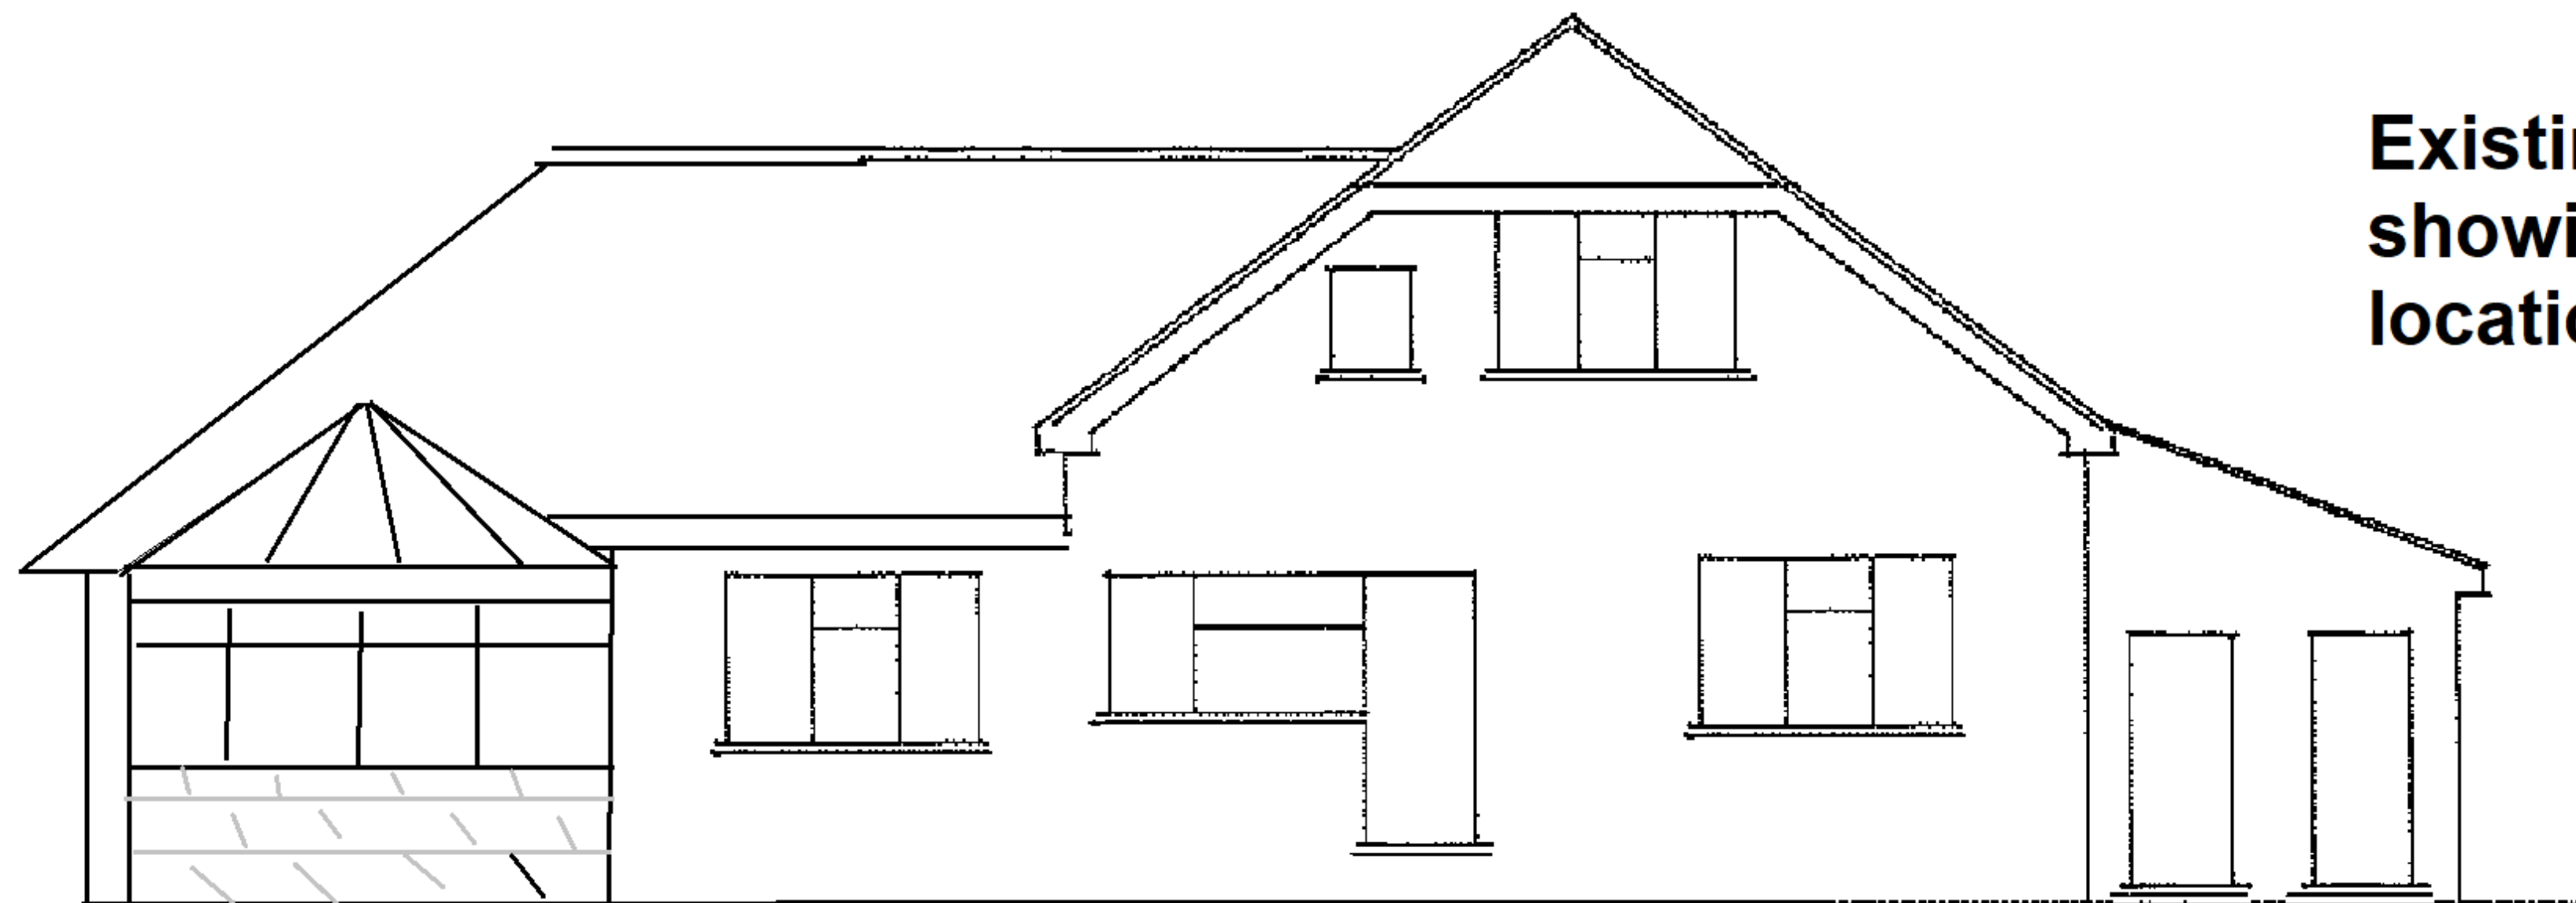

**Existing south/rear elevation  
showing existing conservatory  
location**



**Proposed south/rear elevation  
showing existing conservatory  
removed and proposed  
conservatory in centre of building**