Key

- DENOTES AREAS FOR ADOPTION
- DENOTES MANAGEMENT AREAS OF POS & SUDs

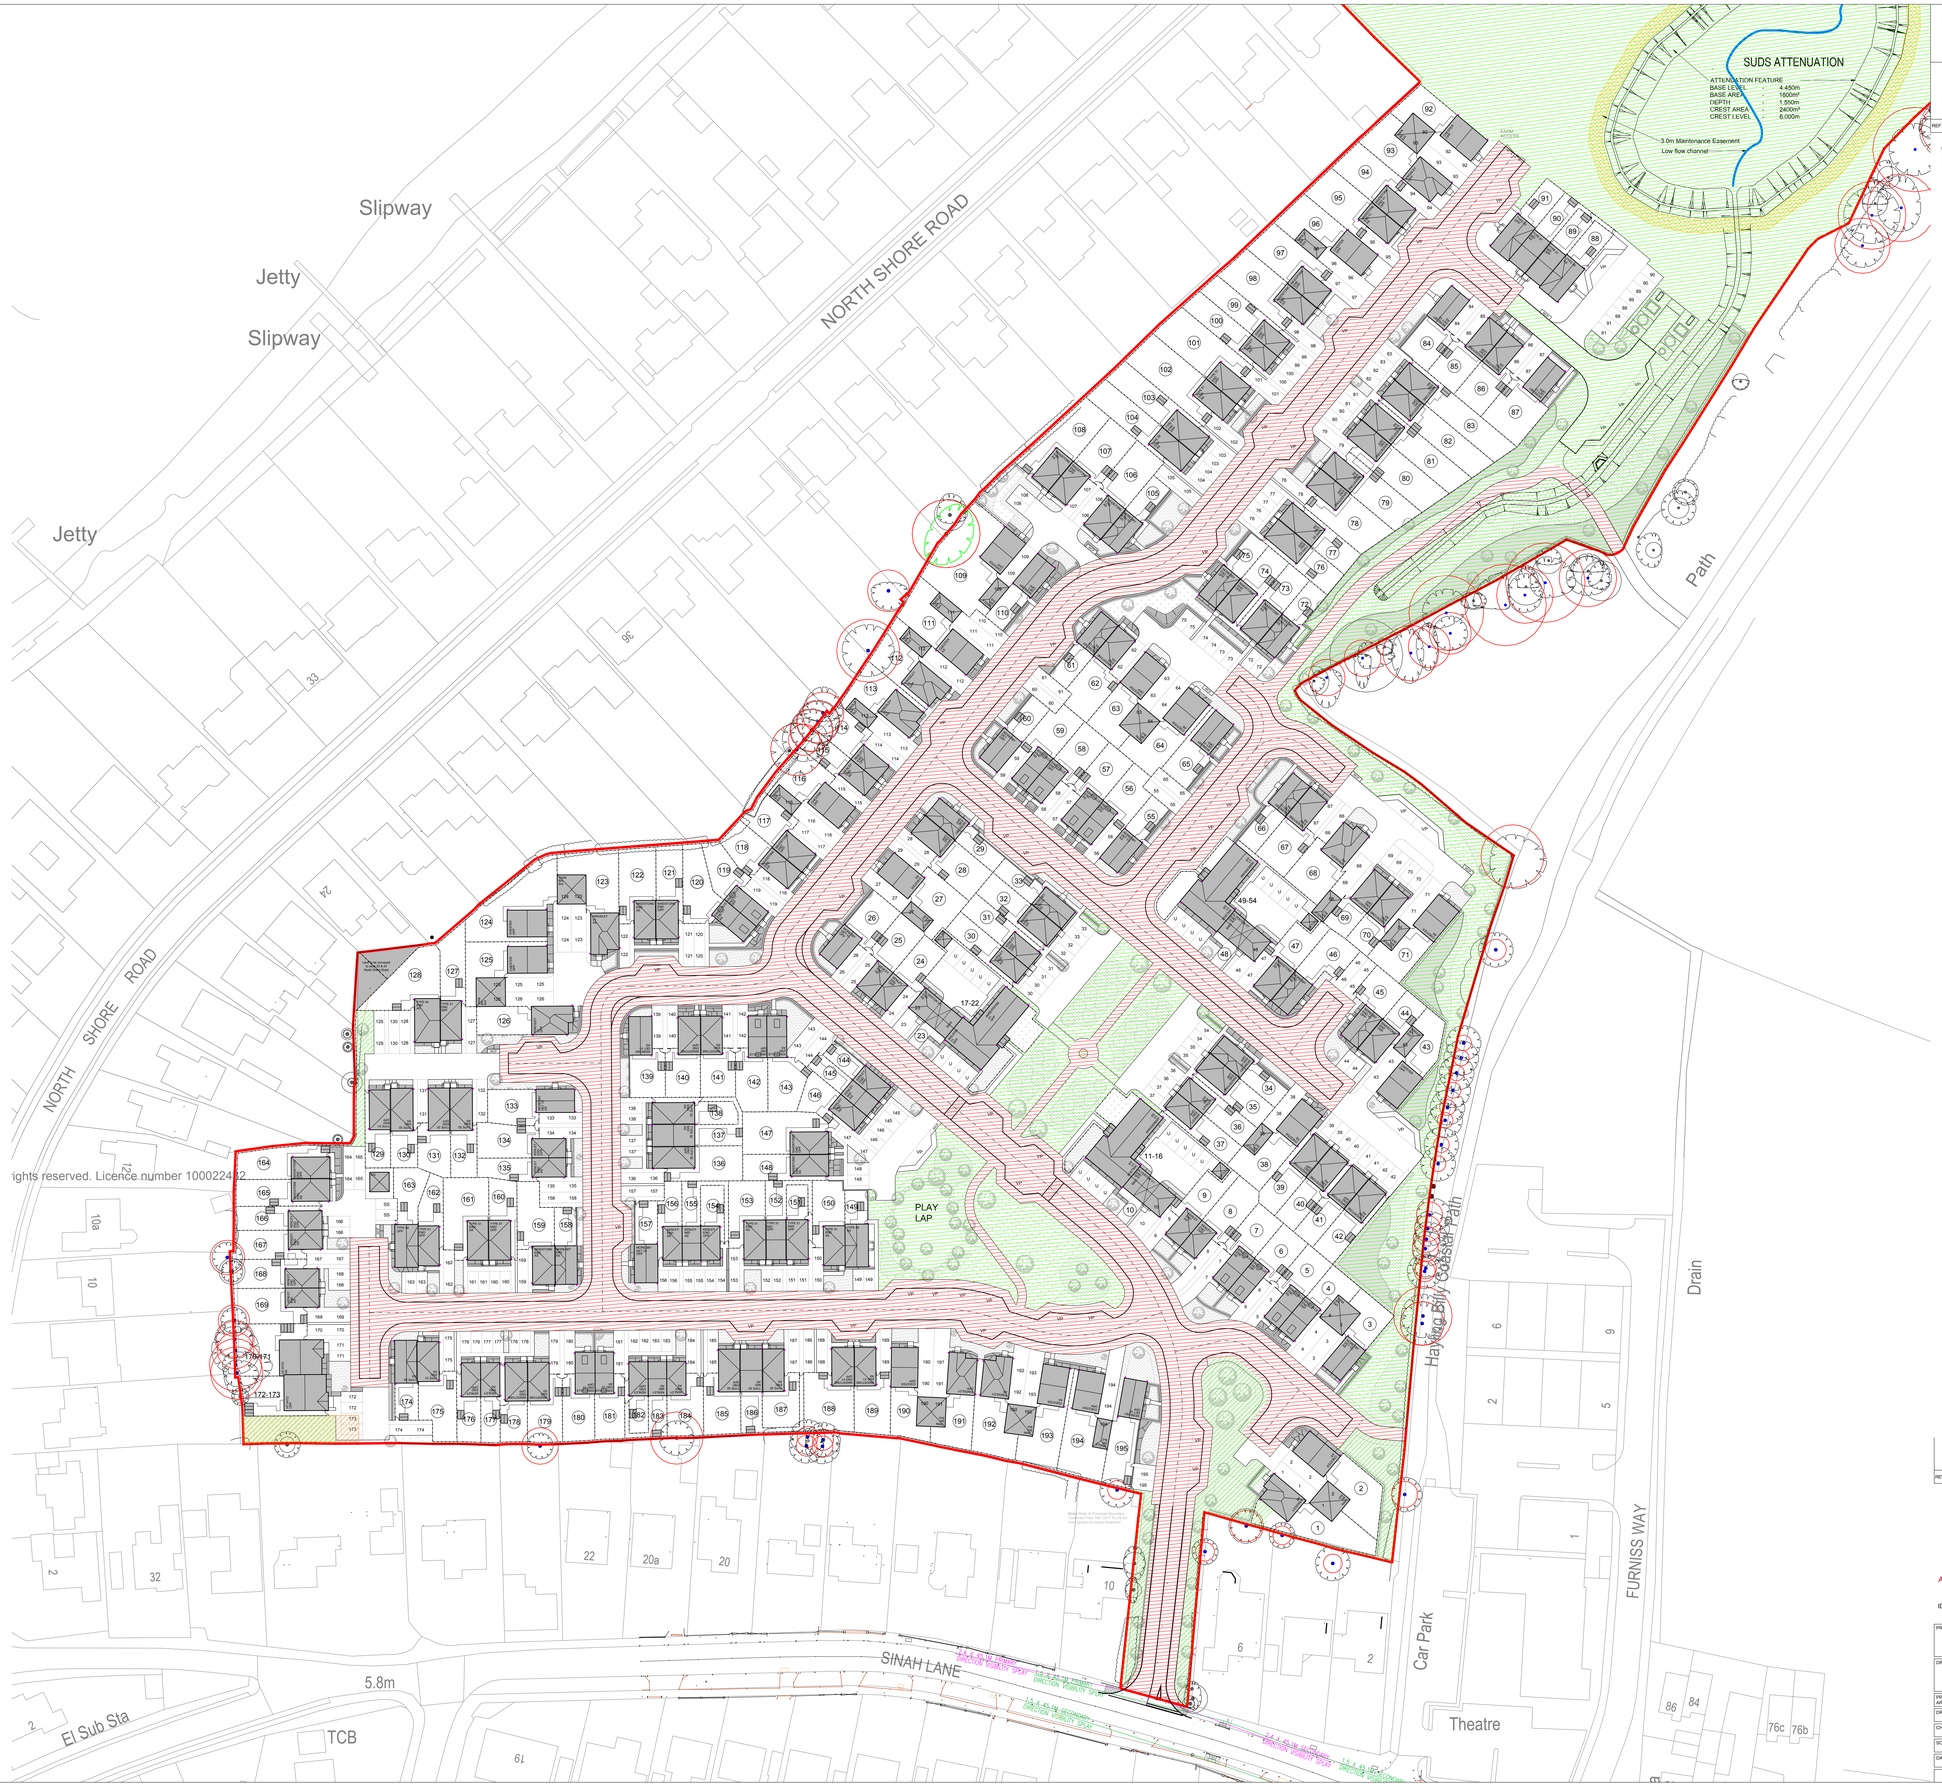

DO NOT SCALE
All dimensions to be checked on site and Architect to be notified of any discrepancies prior to commencement

DESIGNER'S RISK ASSESSMENT
Construction (Design and Management) Regulations 2015
RESIDUAL RISKS:

REF:	DESCRIPTION	DATE:

0 5 10 20 50 metres
Scale 1:500 @ A0

N W E S

BARRATT HOMES

REVISION	DATE	DESCRIPTION	CHECKED
P9	23/04/20	Updated to correspond with latest layout SL-01 P9.KT	
P8	17/04/20	Updated to correspond with latest layout SL-01 P8.KT	
P7	04/03/20	Updated to correspond with latest layout SL-01 P7.KT	
P6	18/12/19	Updated to correspond with latest layout SL-01 P6.KT	
P5	13/12/19	Updated to correspond with latest layout SL-01 P5.KT	
P4	20/11/19	Updated to correspond with latest layout SL-01 P4.KT	
P3	11/09/19	Updated to correspond with latest layout SL-01 P3.KT	
P2	16/07/19	Updated to correspond with latest layout SL-01 P2.KT	
P1	26/06/19	Updated to correspond with latest layout SL-01 P1. Issued for planning.KT	
D3	27/06/19	Updated to correspond with latest layout SL-01 D17.KT	
D2	26/06/19	Updated to correspond with latest layout SL-01 D16.KT	
D1	25/06/19	First issue.KT	

idPARTNERSHIP NORTHERN

ARCHITECTURE | MASTERPLANNING | URBAN DESIGN

IDPartnership Northern, St Jude's, Barker Street, Shieldfield, Newcastle upon Tyne, NE2 1AS
T: +44 (0)191 261 4442 | W: idpartnership.com | E: info@idpartnership-northern.com

PROJECT / CLIENT: Sinah Lane, Hayling Island for BDW Southampton

DRAWING TITLE: Adoption Plan

PROJECT ARCHITECT	KD	PROJECT NO. N81:2517	DRAWING REVISION P9
DRAWN BY	KT	DRAWING NO. PL-11	
CHECKED	IDP		
SCALE	1:500 @ A0	DRAWING STATUS PLANNING	
DATE	June 2019		

COPYRIGHT : IDPartnership Northern