


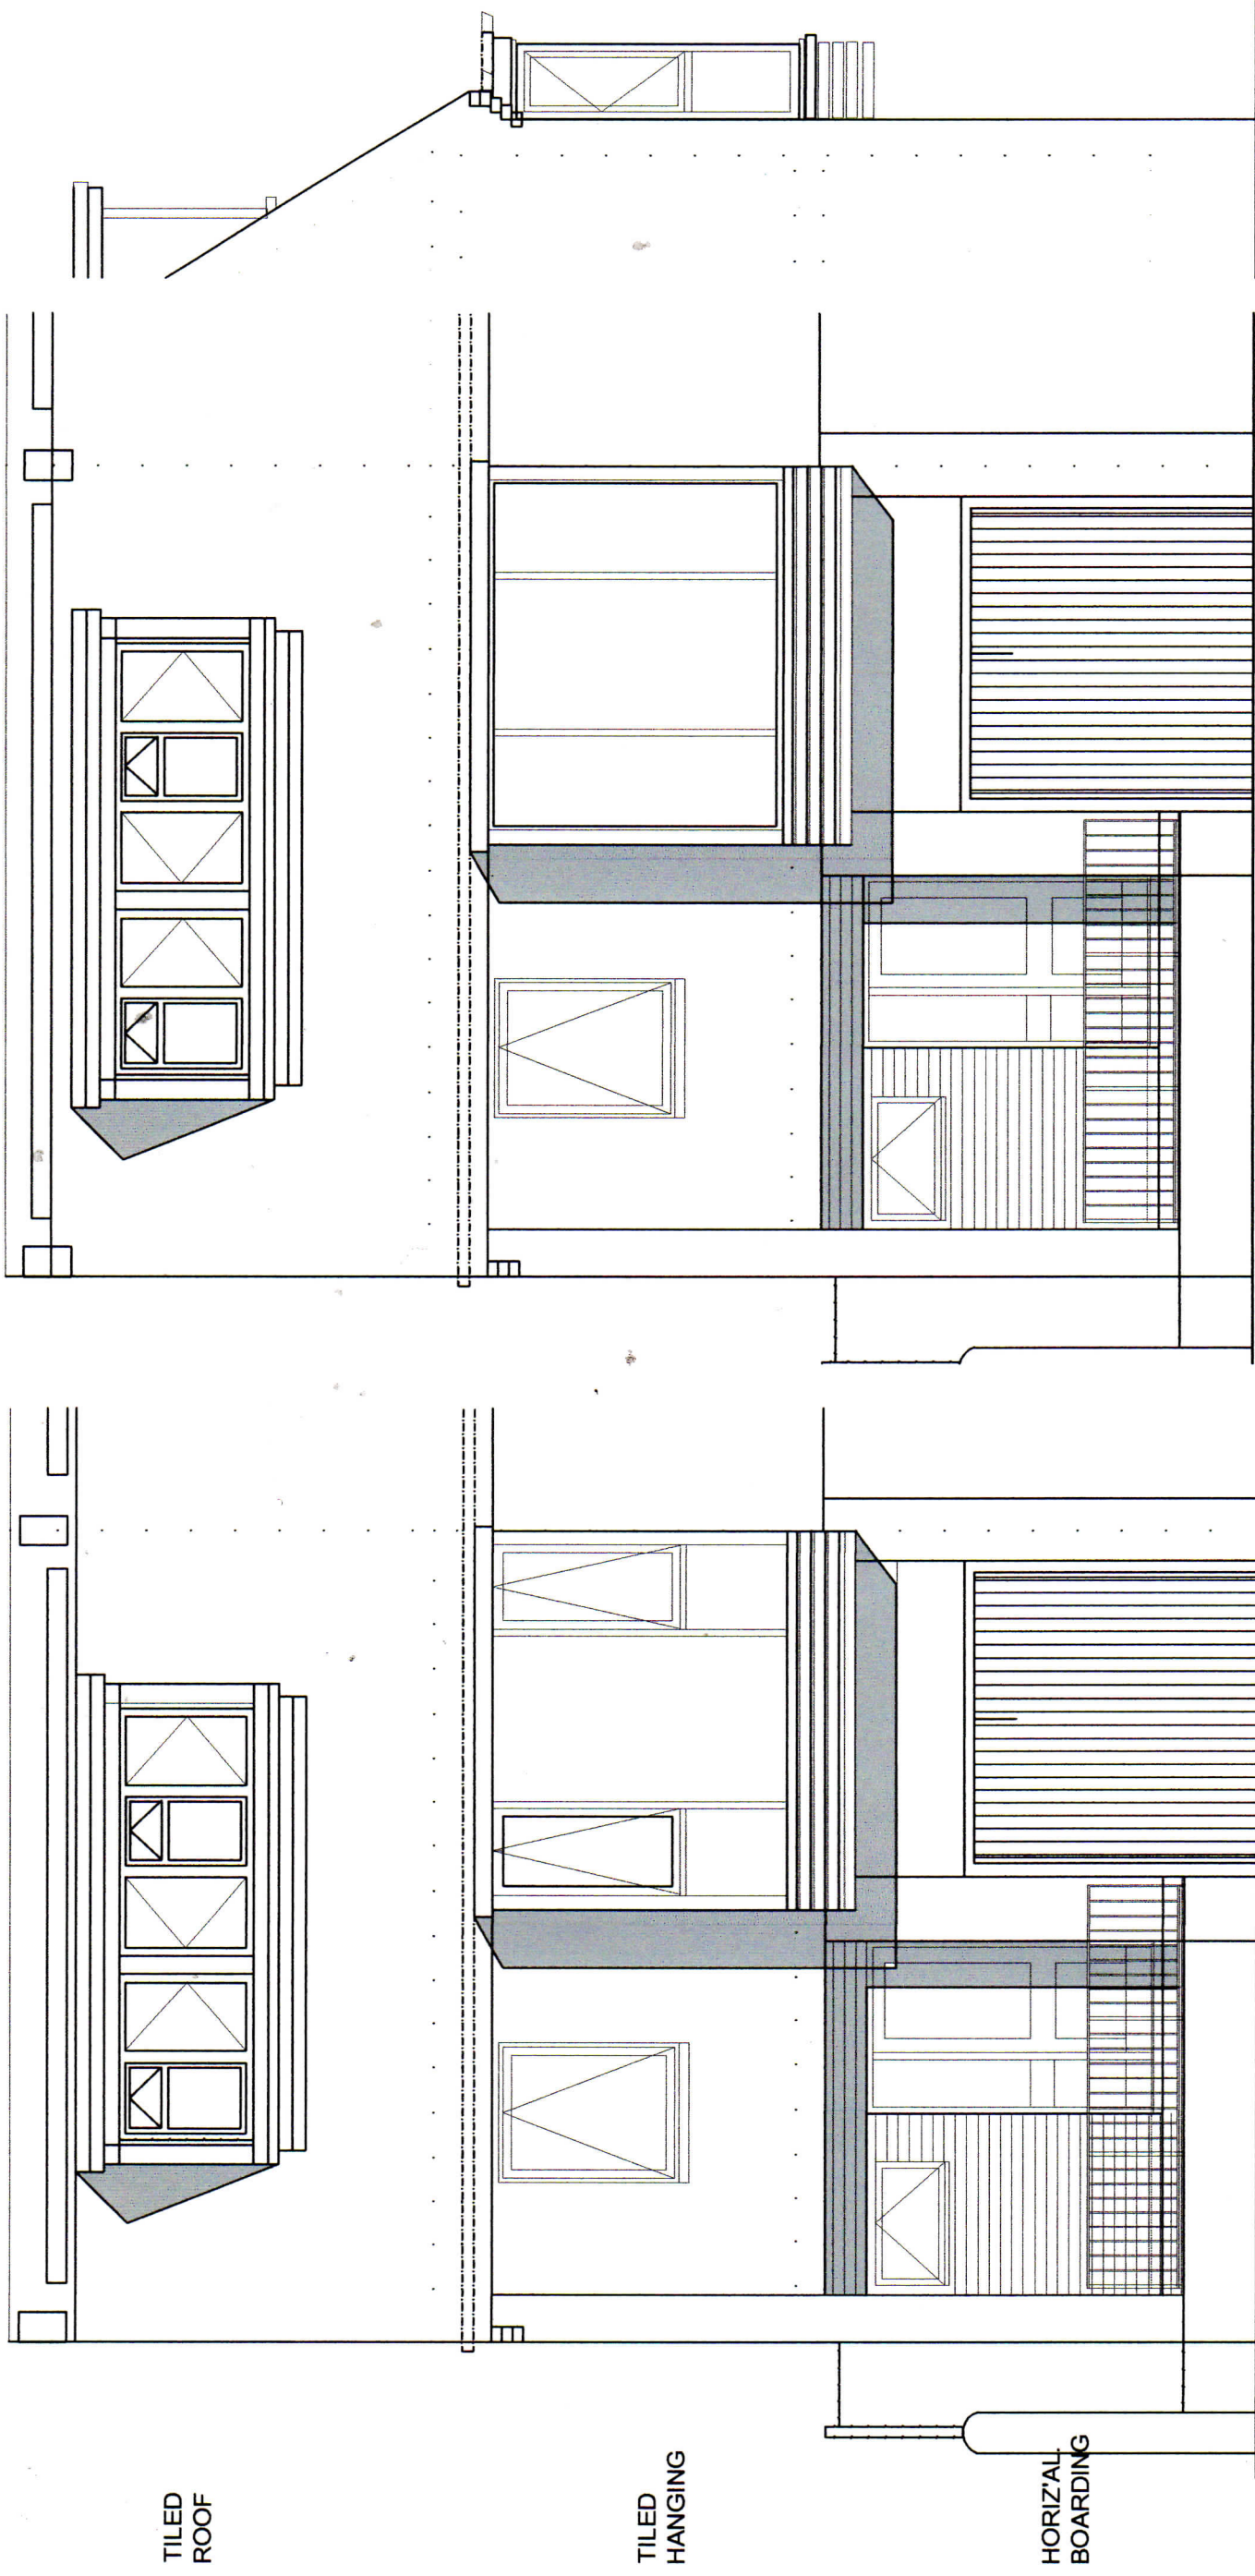

EXISTING FRONT (WEST) ELEVATION

NOTES ON WINDOWS:
SECOND FL.: uPVC D/GLAZED WINDOW IN WOOD FRAMED PAINTED DORMER
FIRST FL.: SMALL WINDOW - D/GLAZED WOOD : LARGE - D/G WOOD FRAME.
GROUND FL.: WOOD / GLASS ENTRANCE SCREEN AND WC WINDOW
GARAGE DOOR - PAINTED STEEL- UP AND OVER

PROPOSED FRONT (WEST) ELEVATION

NOTES ON WINDOWS:
SECOND FL.: WHITE PAINTED IN WOOD FRAMED PAINTED DORMER - REPAIRED .
FIRST FL.: SMALL WINDOW - WOOD D/G : LARGE - D/G SILICONE JOINTED WOOD COVER
PIECES - SIDE PANELS WITH SIDE HUNG CASEMENT IN WOOD FRAME .
GROUND FL.: WOOD / GLASS ENTRANCE SCREEN AND WC WINDOW
GARAGE DOOR - PAINTED WOOD- UP AND OVER .

Title: FRONT (WEST) ELEVATION : EXISTING AND PROPOSED
Project: 7 BRIDGEFOOT PATH EMSWORTH PO10 7EA
Client: JUDITH CONDON
Scale 1:50 @ A3
Date: 14/03/20
Drawn: ACB Sheet size: A3

Drg. No. 901/EL1
Rev: A

ALAN BAYNE ASSOCIATES CHARTERED ARCHITECTS
64 THE PIPER BUILDING PETERBOROUGH Rd. FULHAM LONDON . SW6 3EF . Mob: 07581 153841 Email: alancbayne@gmail.com