




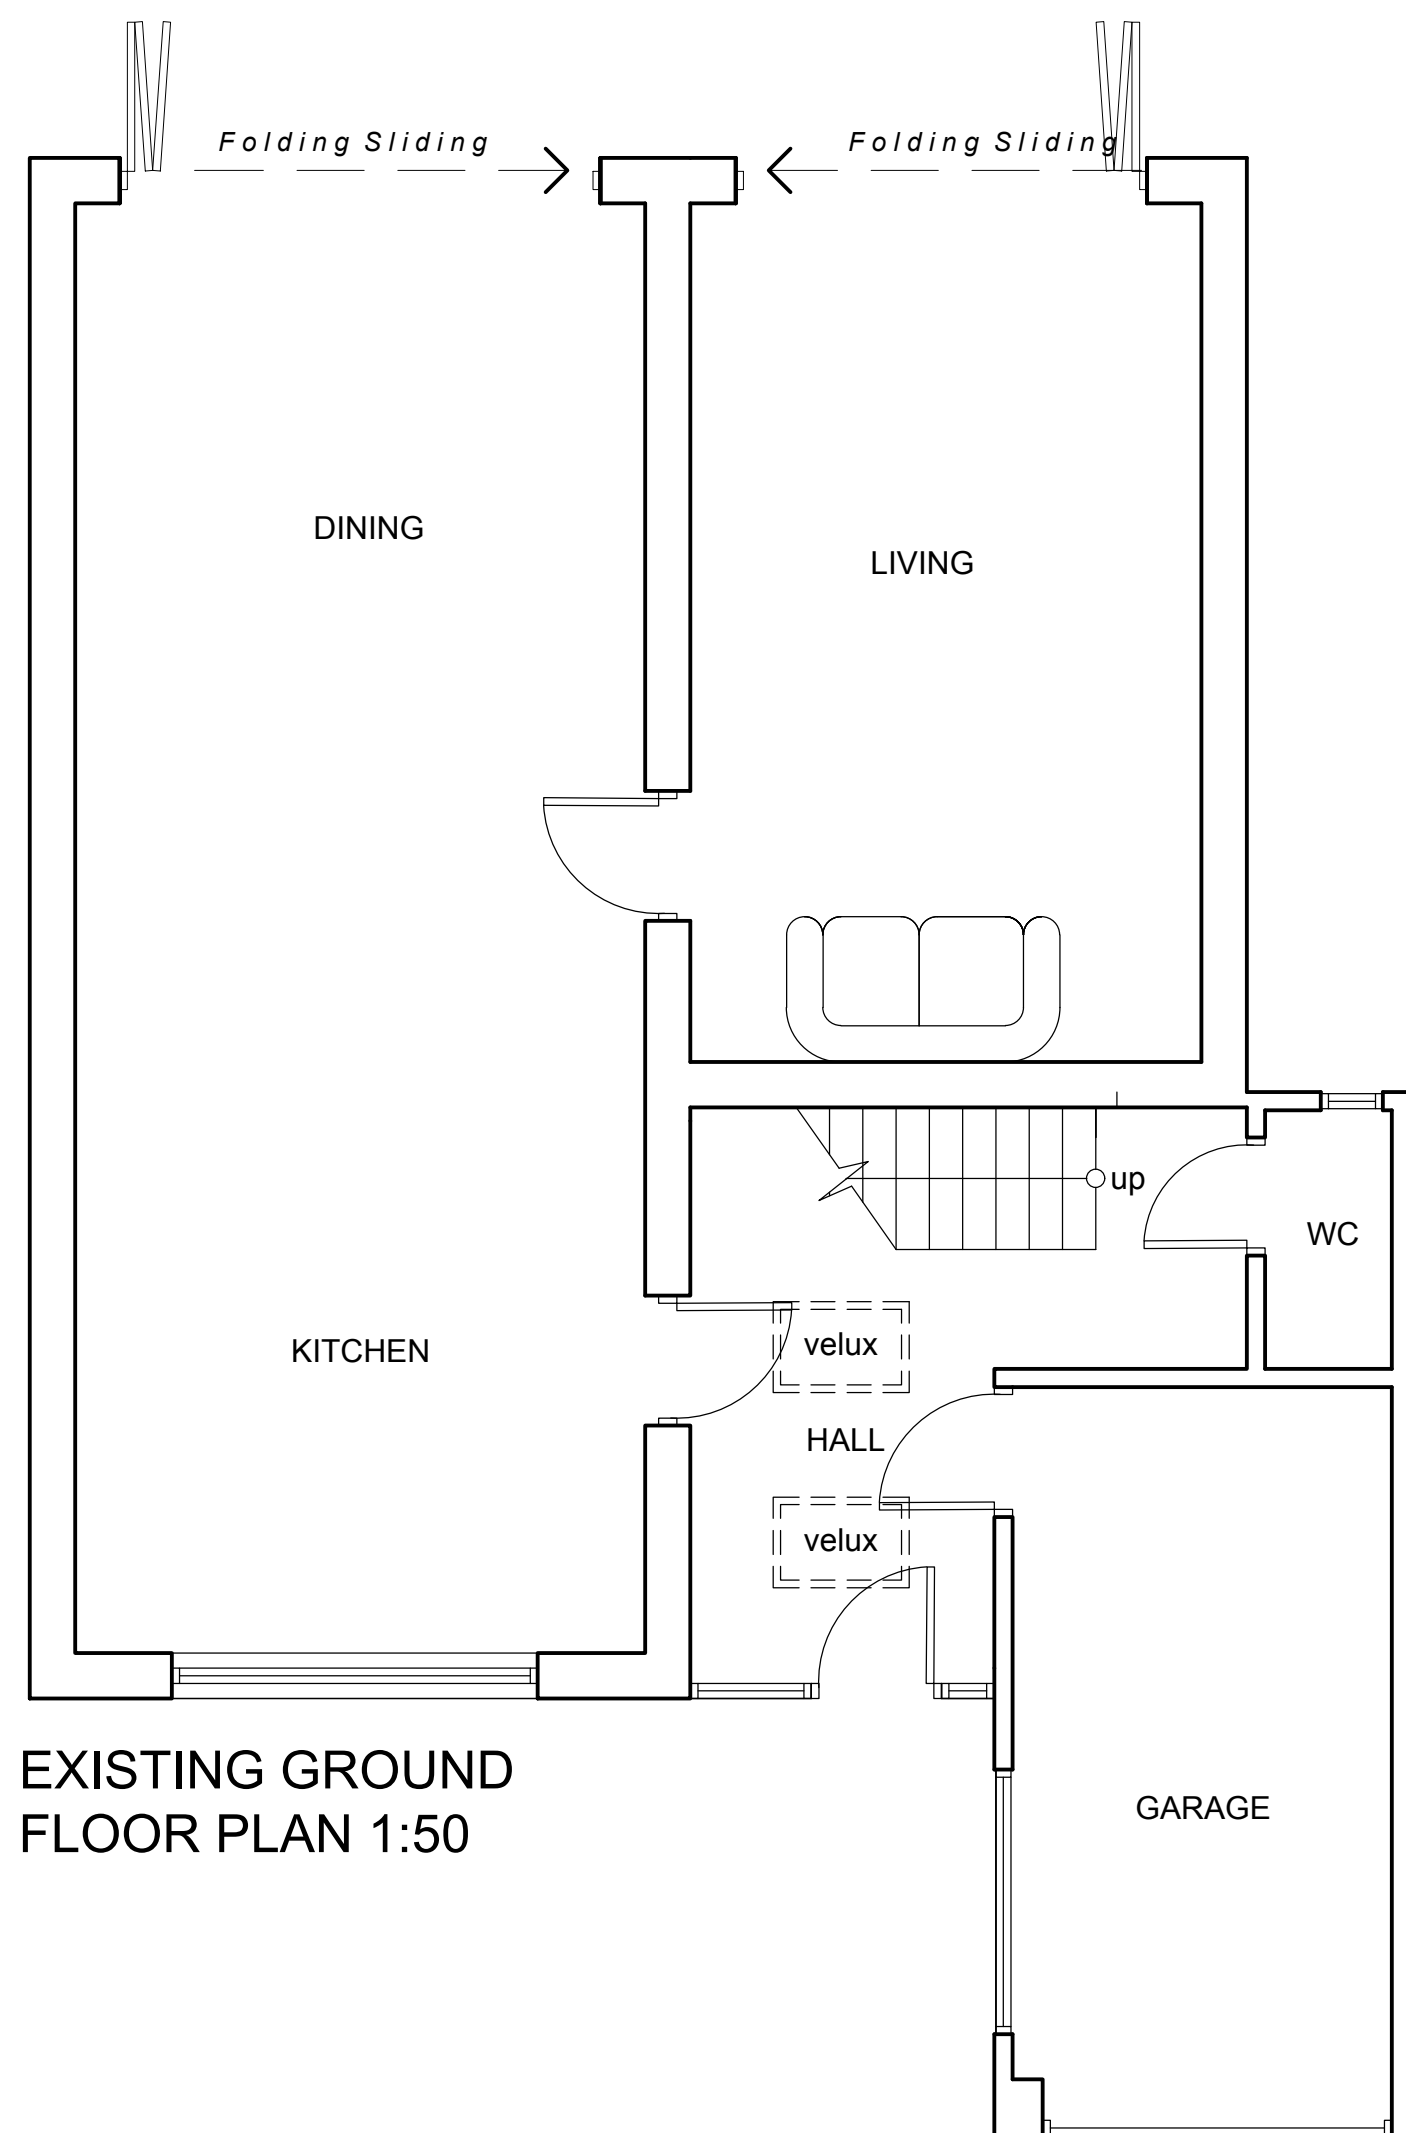


EXISTING GROUND
FLOOR PLAN 1:50

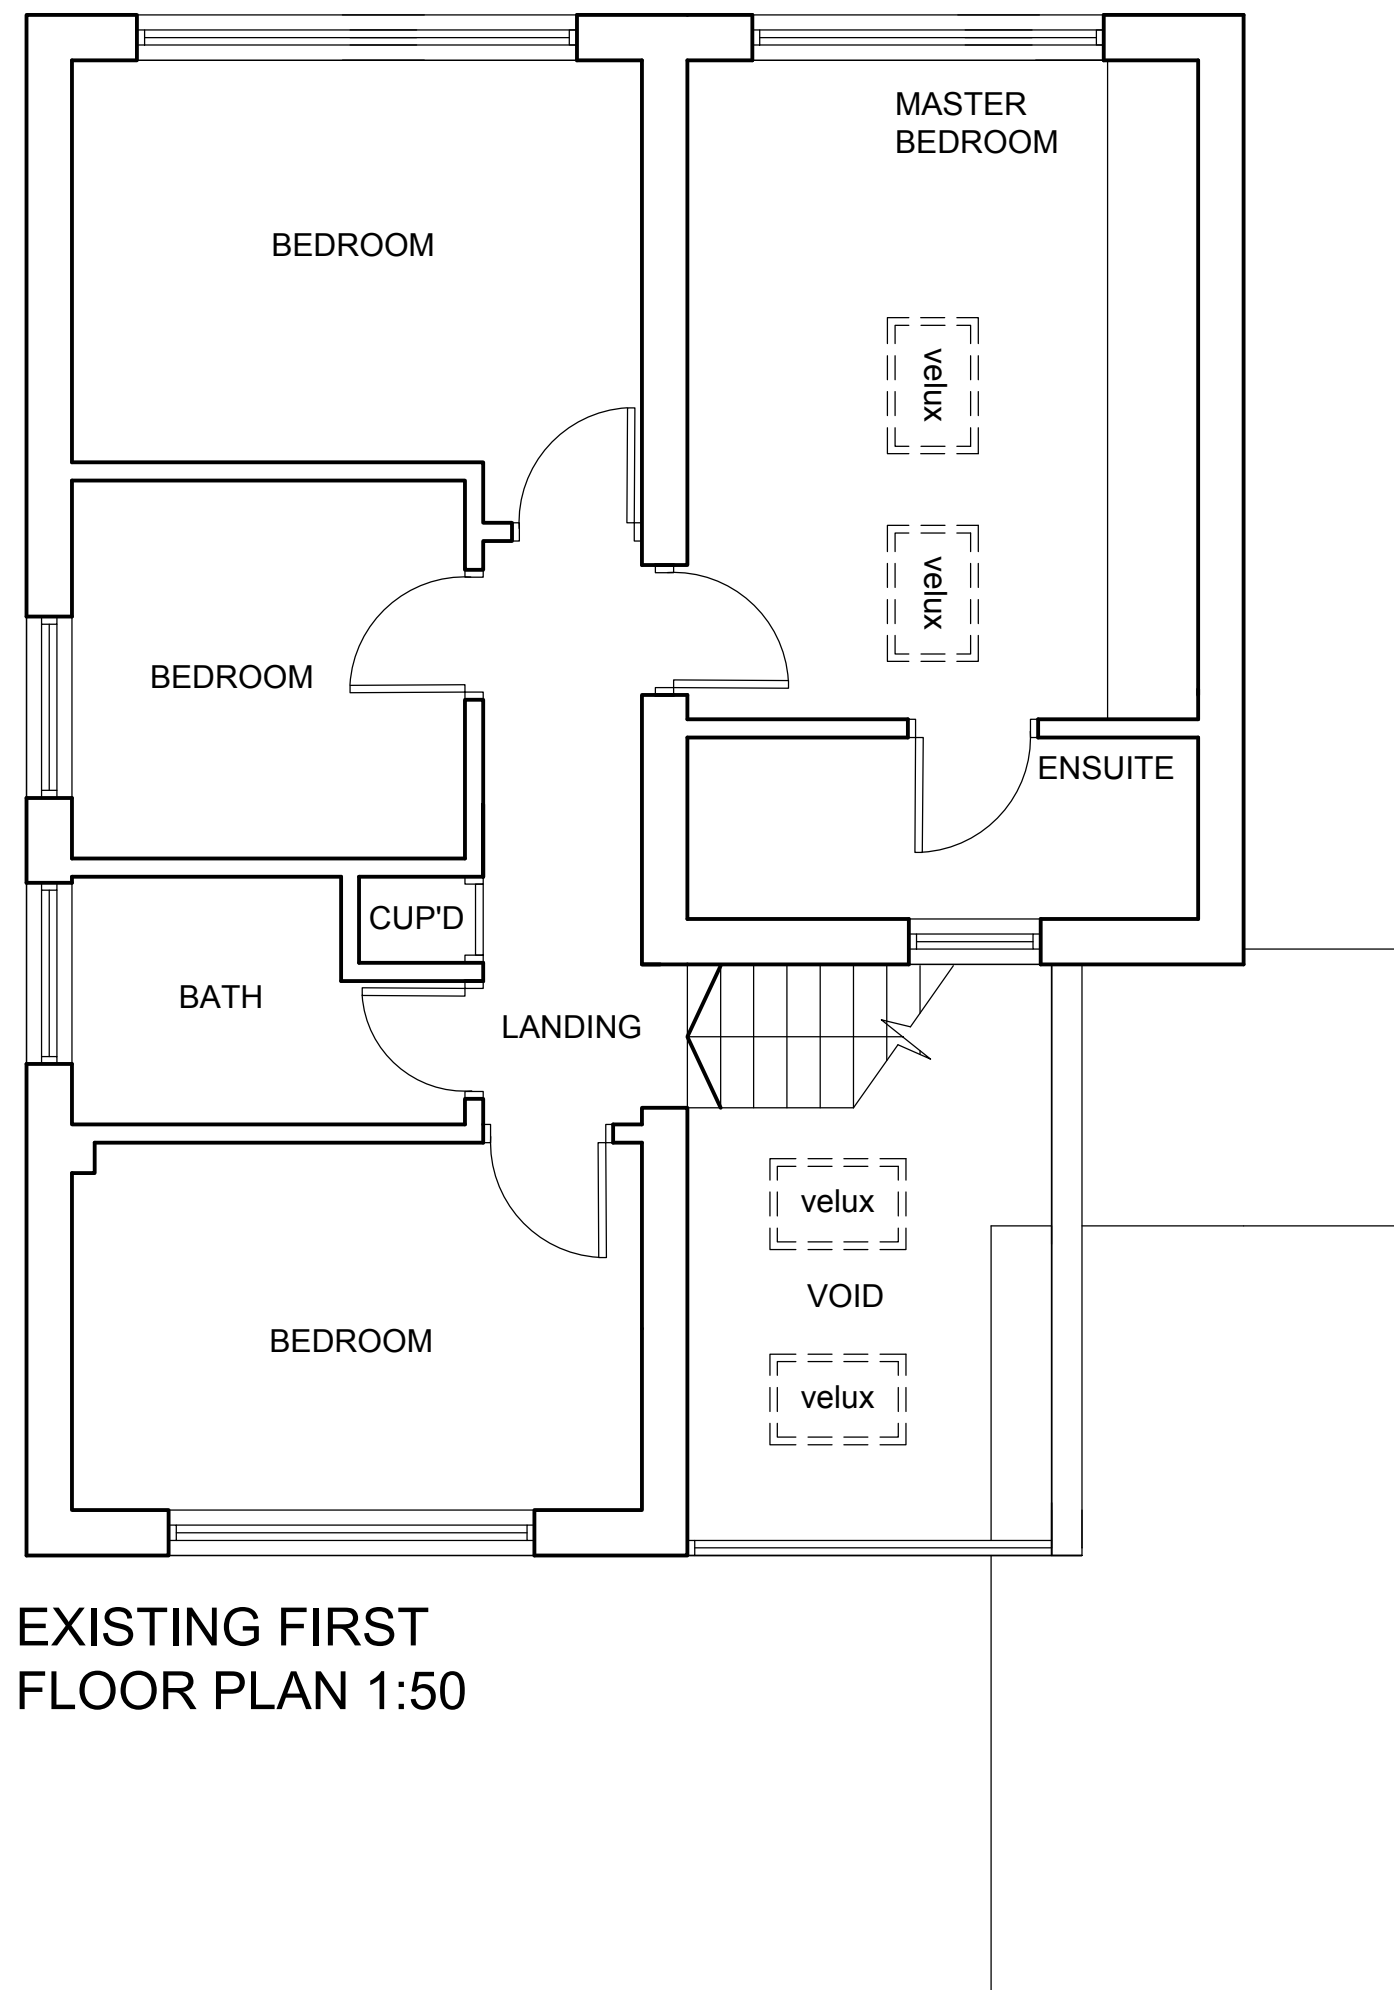


EXISTING FIRST
FLOOR PLAN 1:50

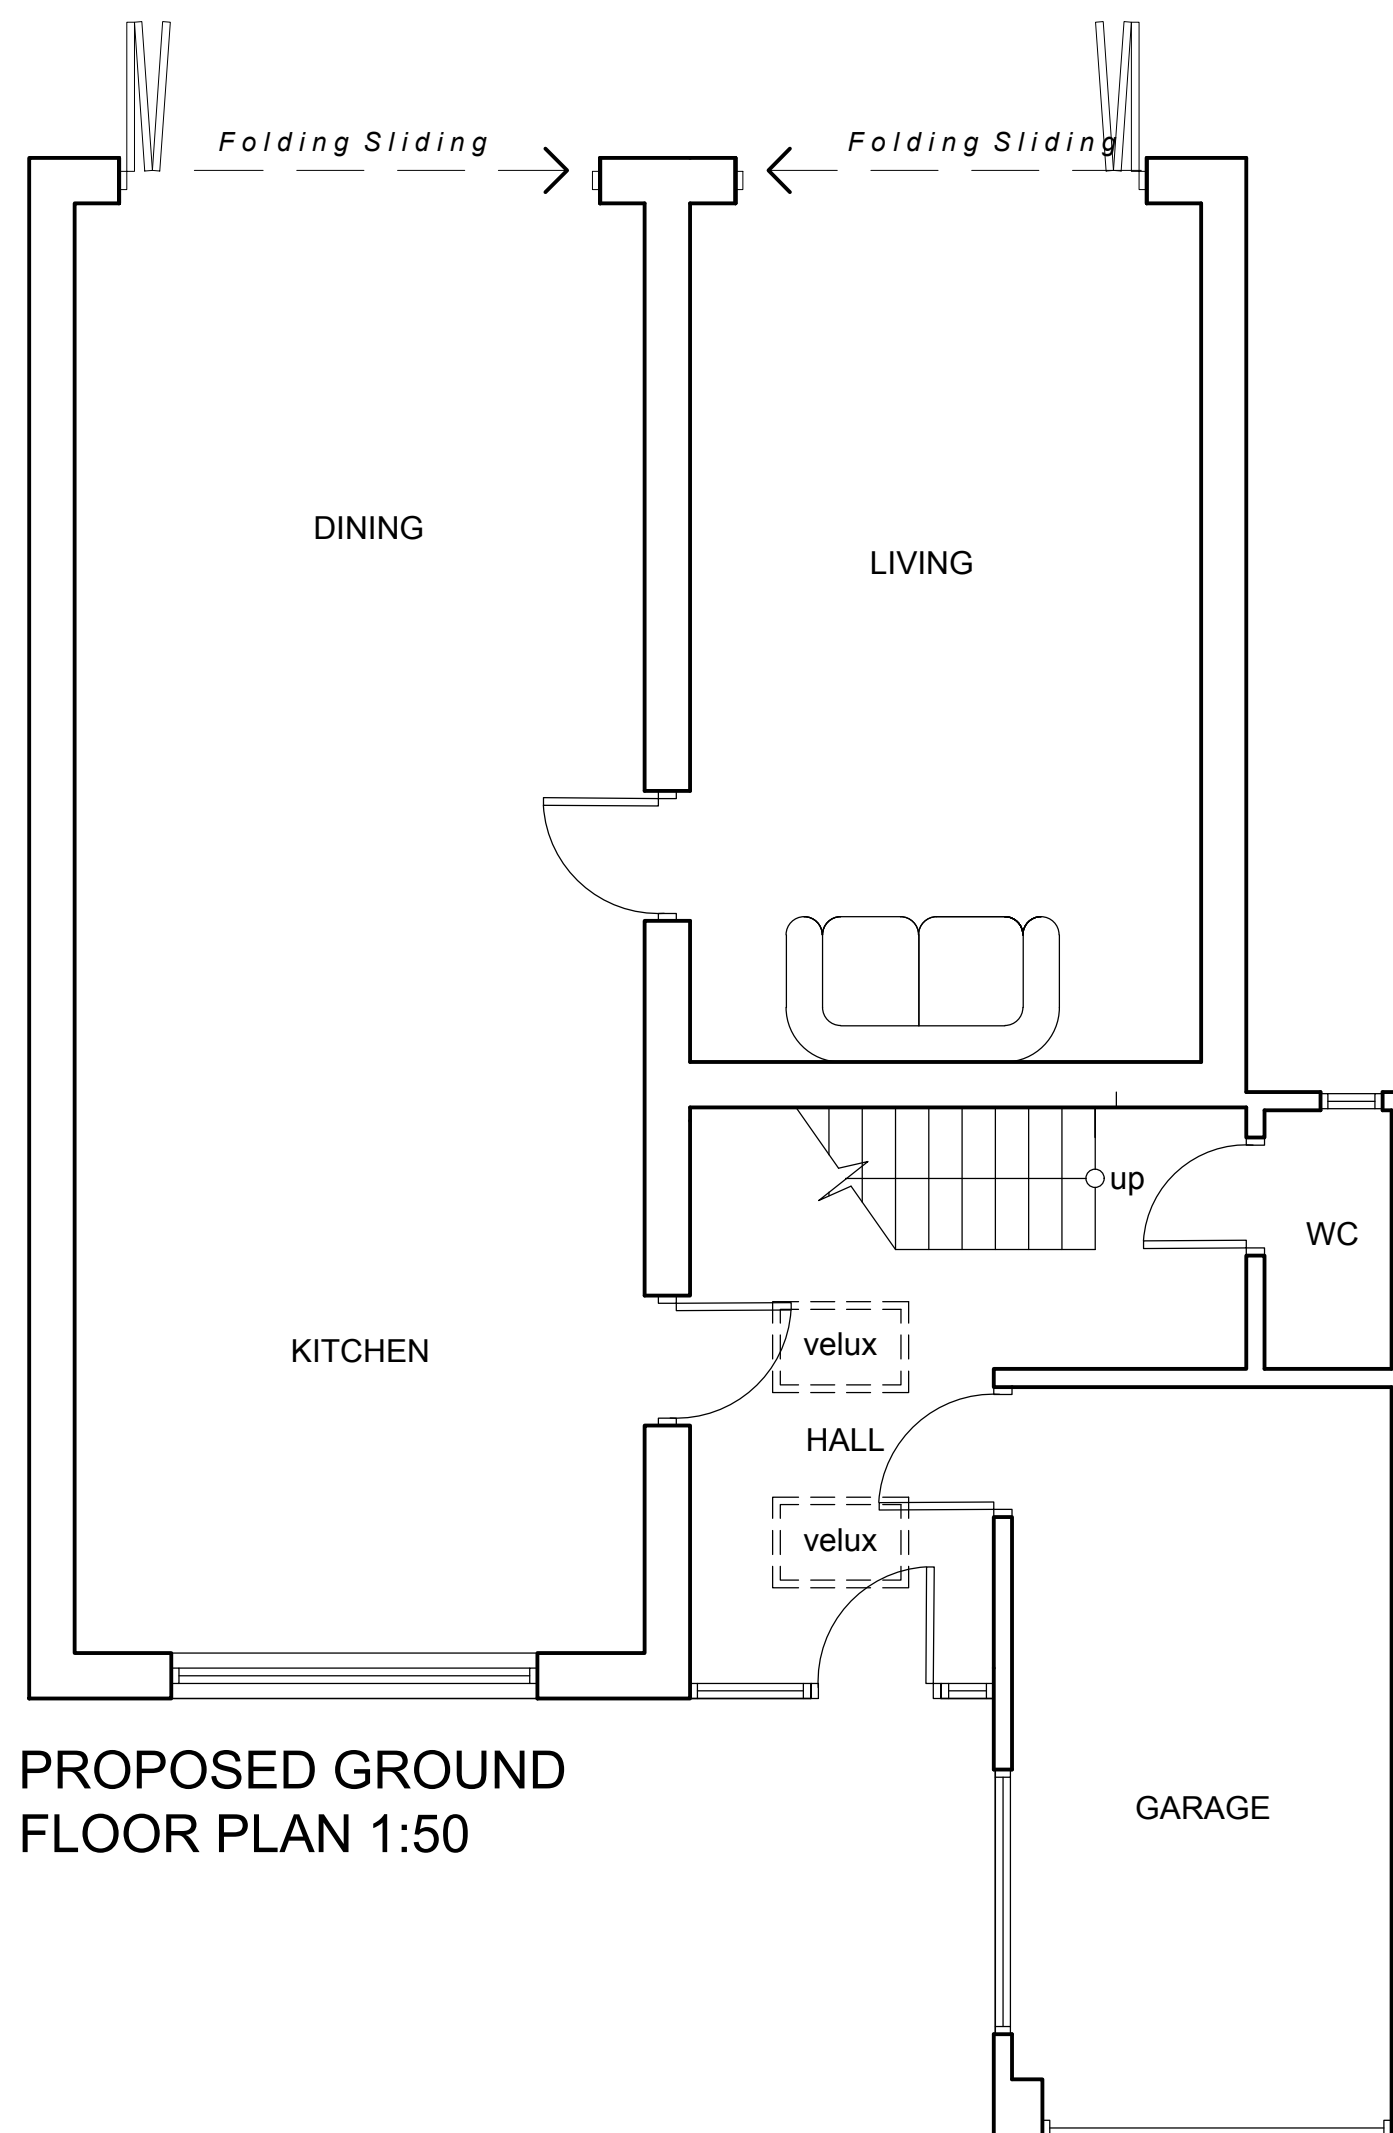

PROPOSED GROUND
FLOOR PLAN 1:50

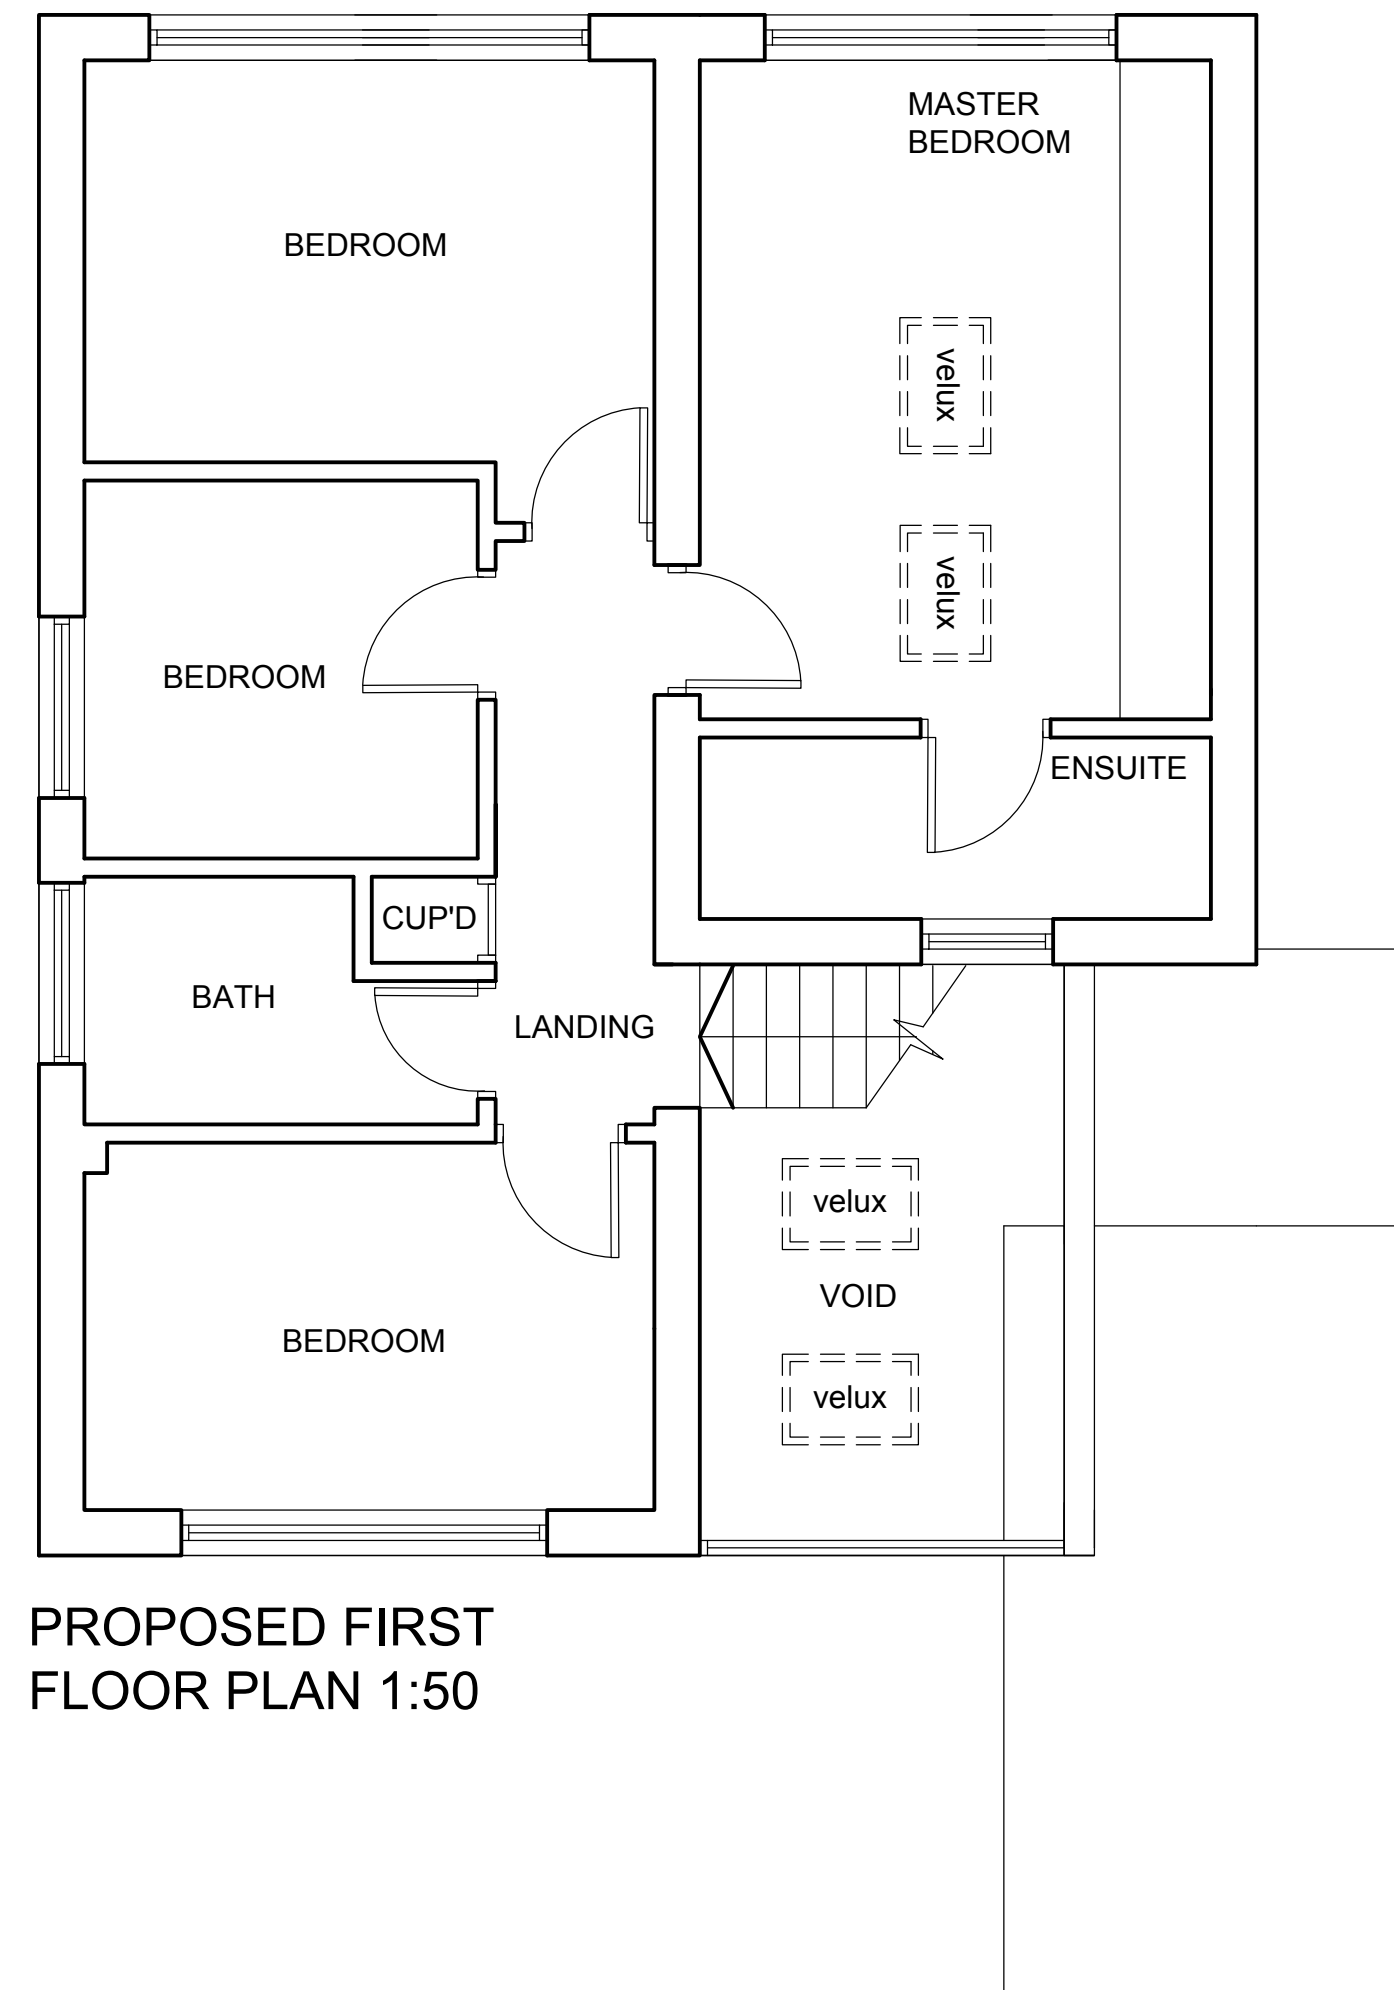

PROPOSED FIRST
FLOOR PLAN 1:50

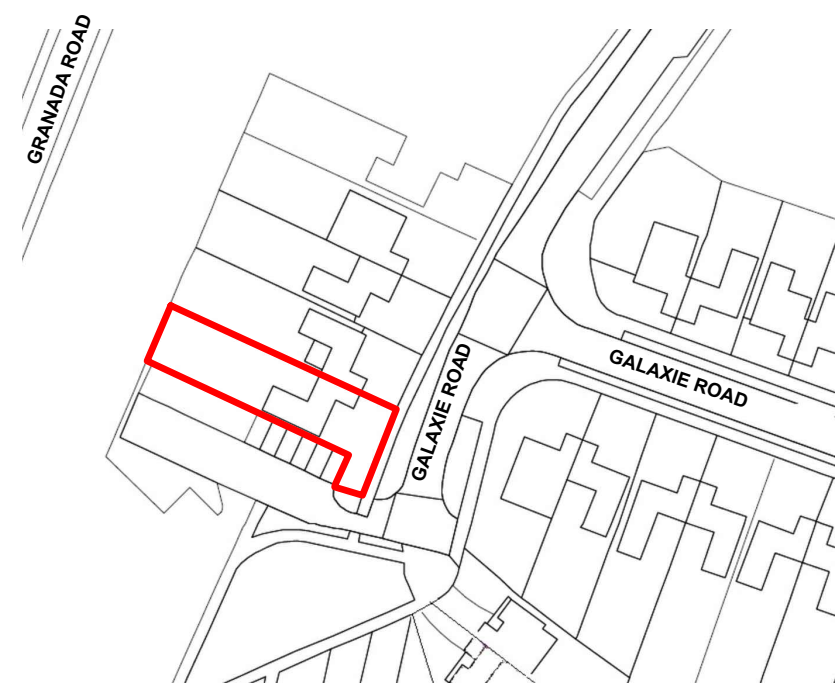


LOCATION PLAN 1:1250

OS - 07789441




EXISTING FRONT
ELEVATION 1:100

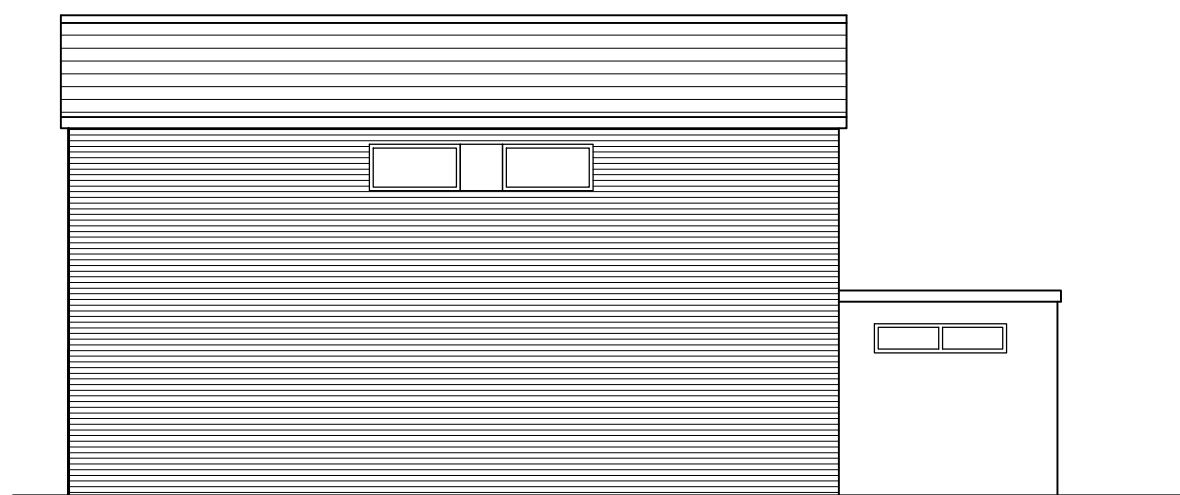


EXISTING SIDE
ELEVATION 1:100




EXISTING REAR
ELEVATION 1:100

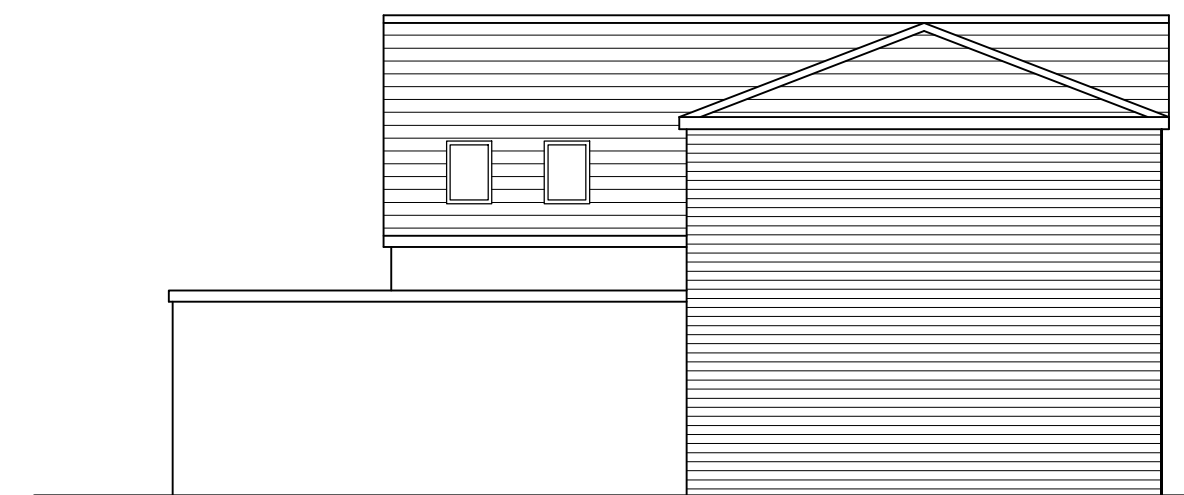


EXISTING SIDE
ELEVATION 1:100

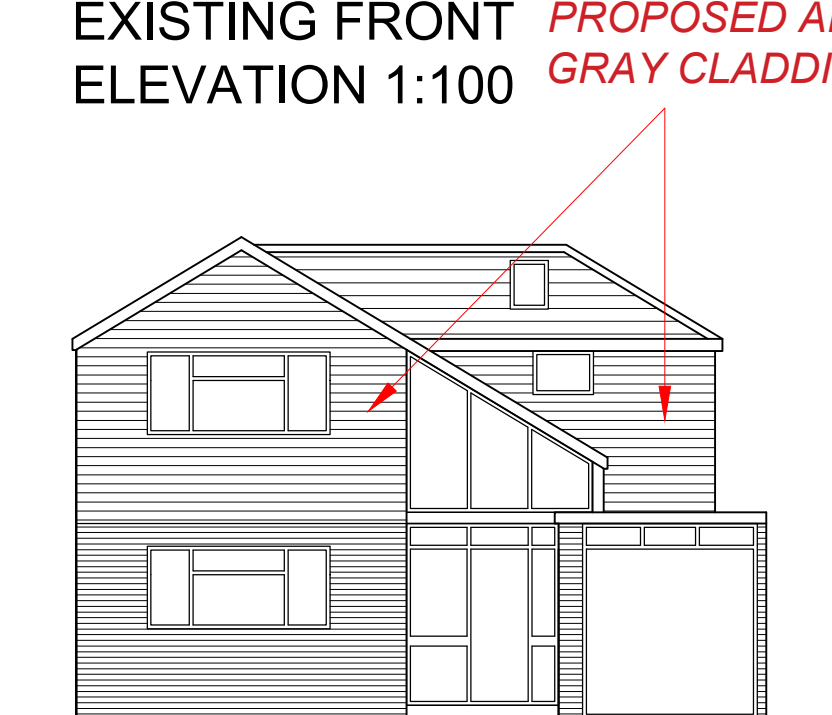


PROPOSED FRONT
ELEVATION 1:100

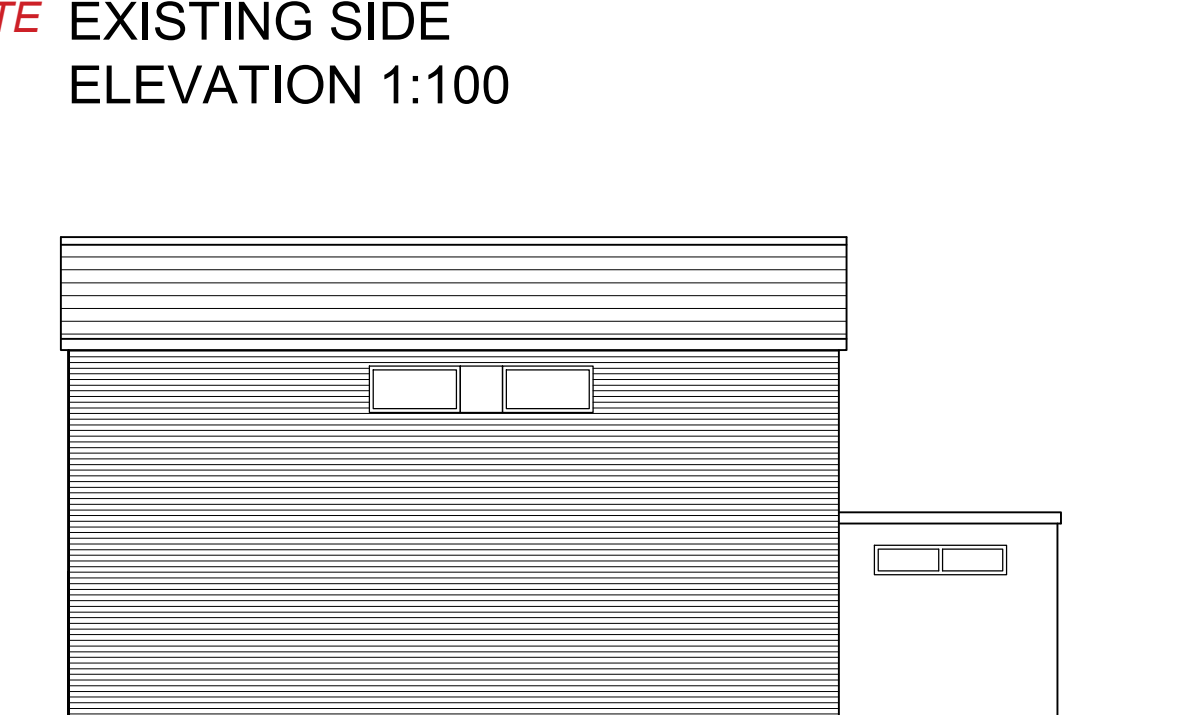

PROPOSED SIDE
ELEVATION 1:100

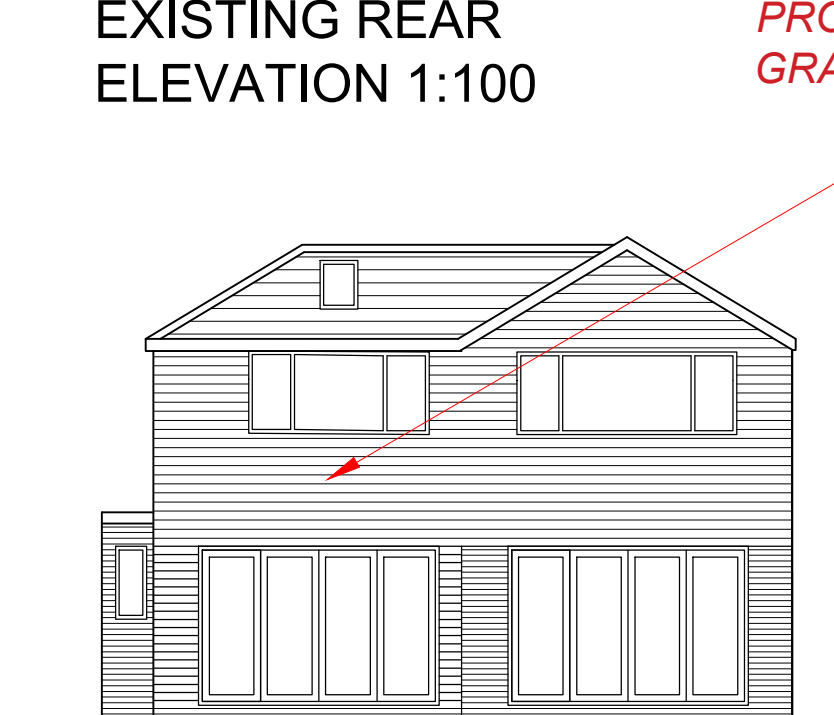

PROPOSED REAR
ELEVATION 1:100

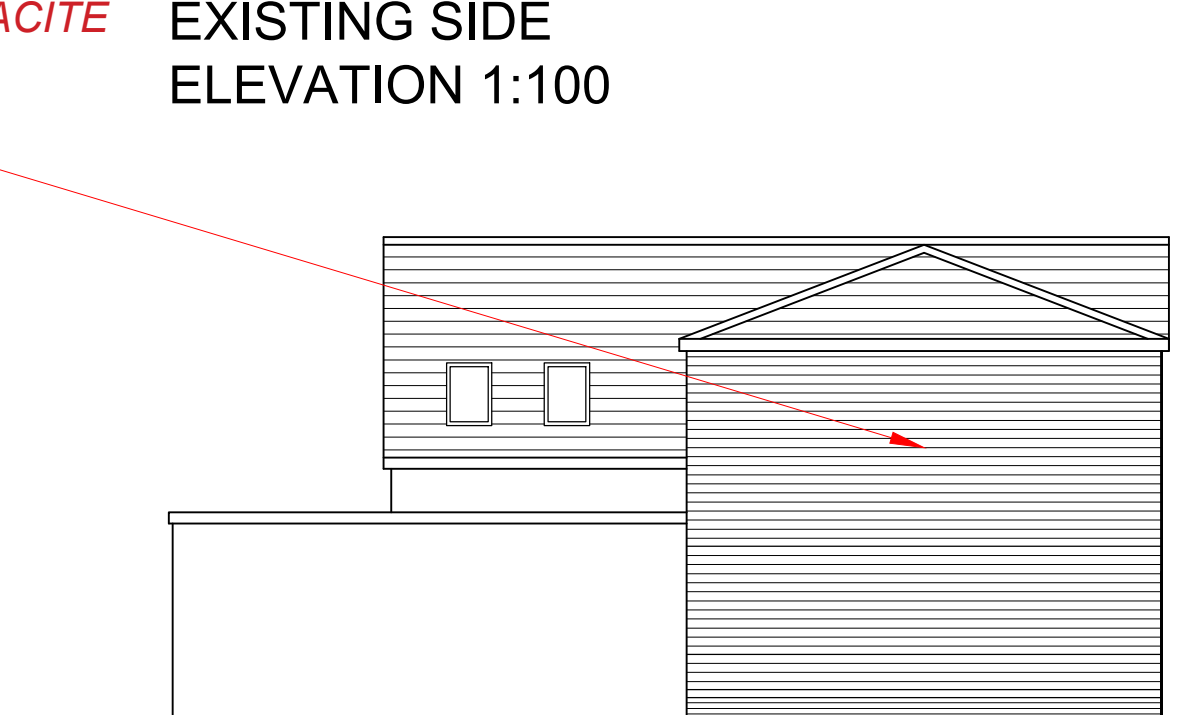

PROPOSED SIDE
ELEVATION 1:100



BLOCK PLAN 1:500