


1/100.



1/50.

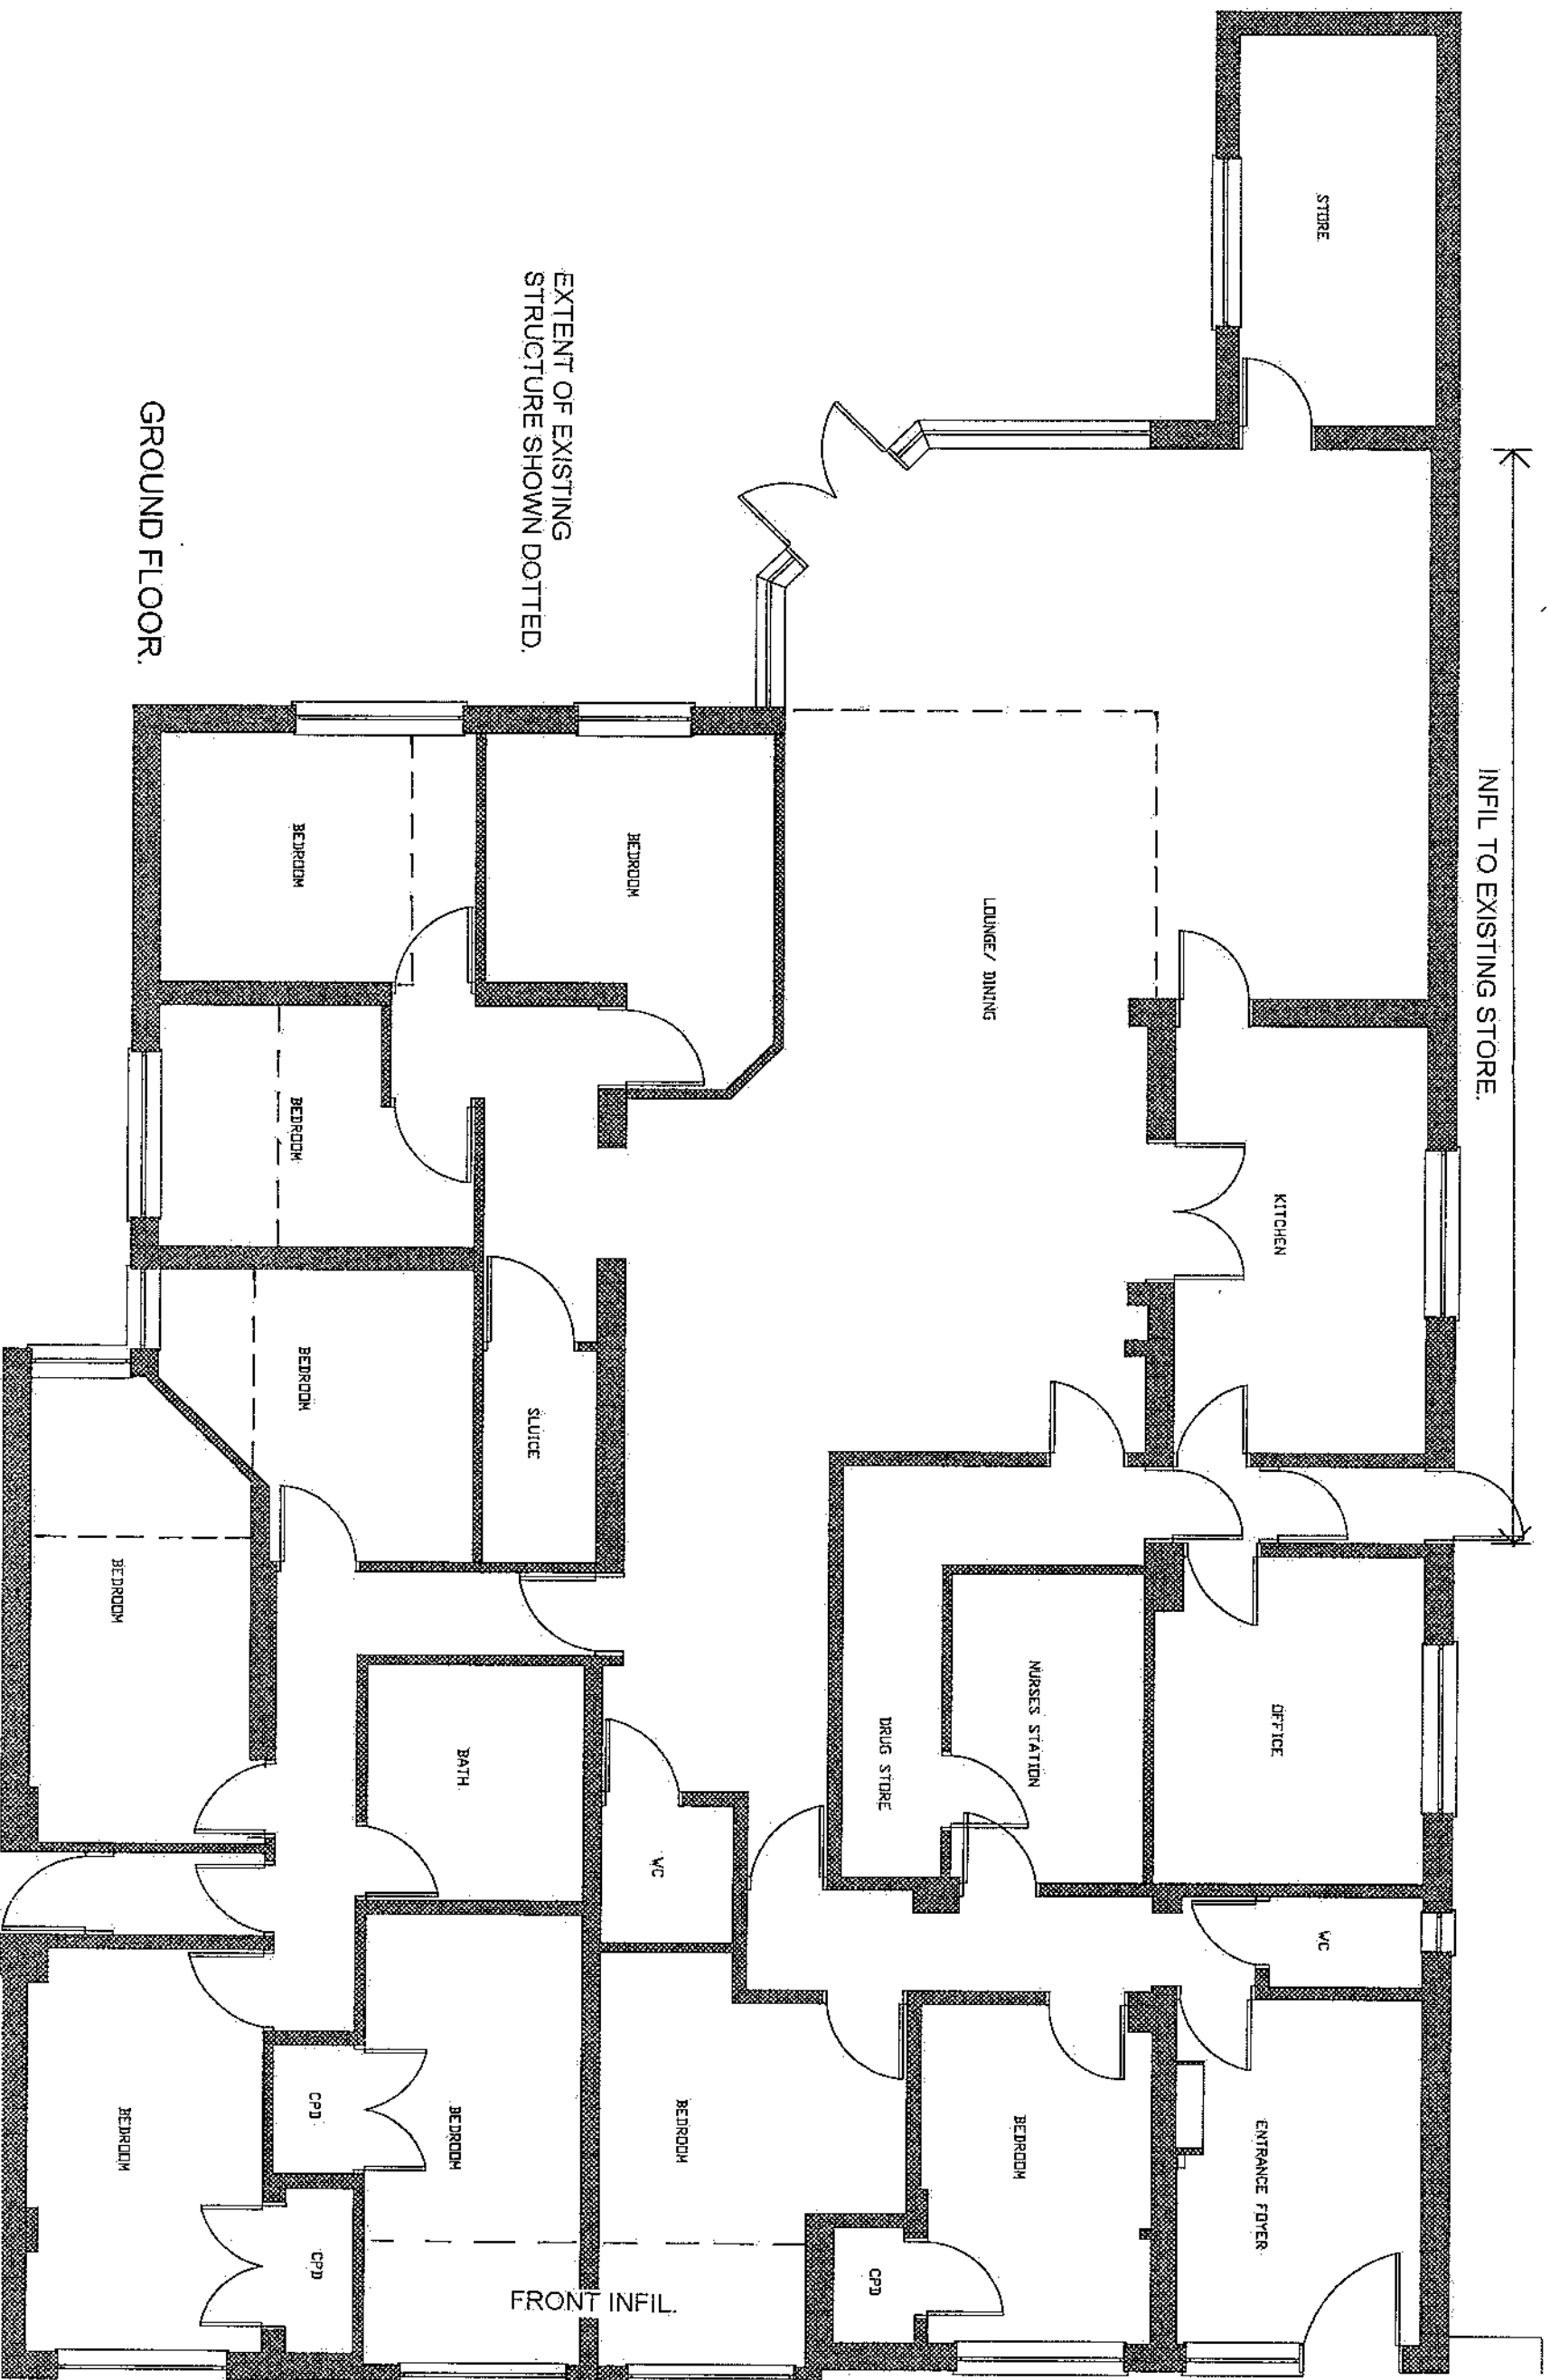

EXTENT OF EXISTING
STRUCTURE SHOWN DOTTED.

GROUND FLOOR.

BAYTH REST HOME
18-20 BEVAN ROAD, WATERLOOVILLE.
PO8 9QH.
ORIGINALLY APPROVED GROUND FLOOR PLAN.
DRG.No. 06/20/BRH - 4.
SCALE: 1/100. PAPER SIZE: A3.
MEASUREMENTS MUST BE TAKEN ON SITE
FOR ACCURACY PURPOSES.