




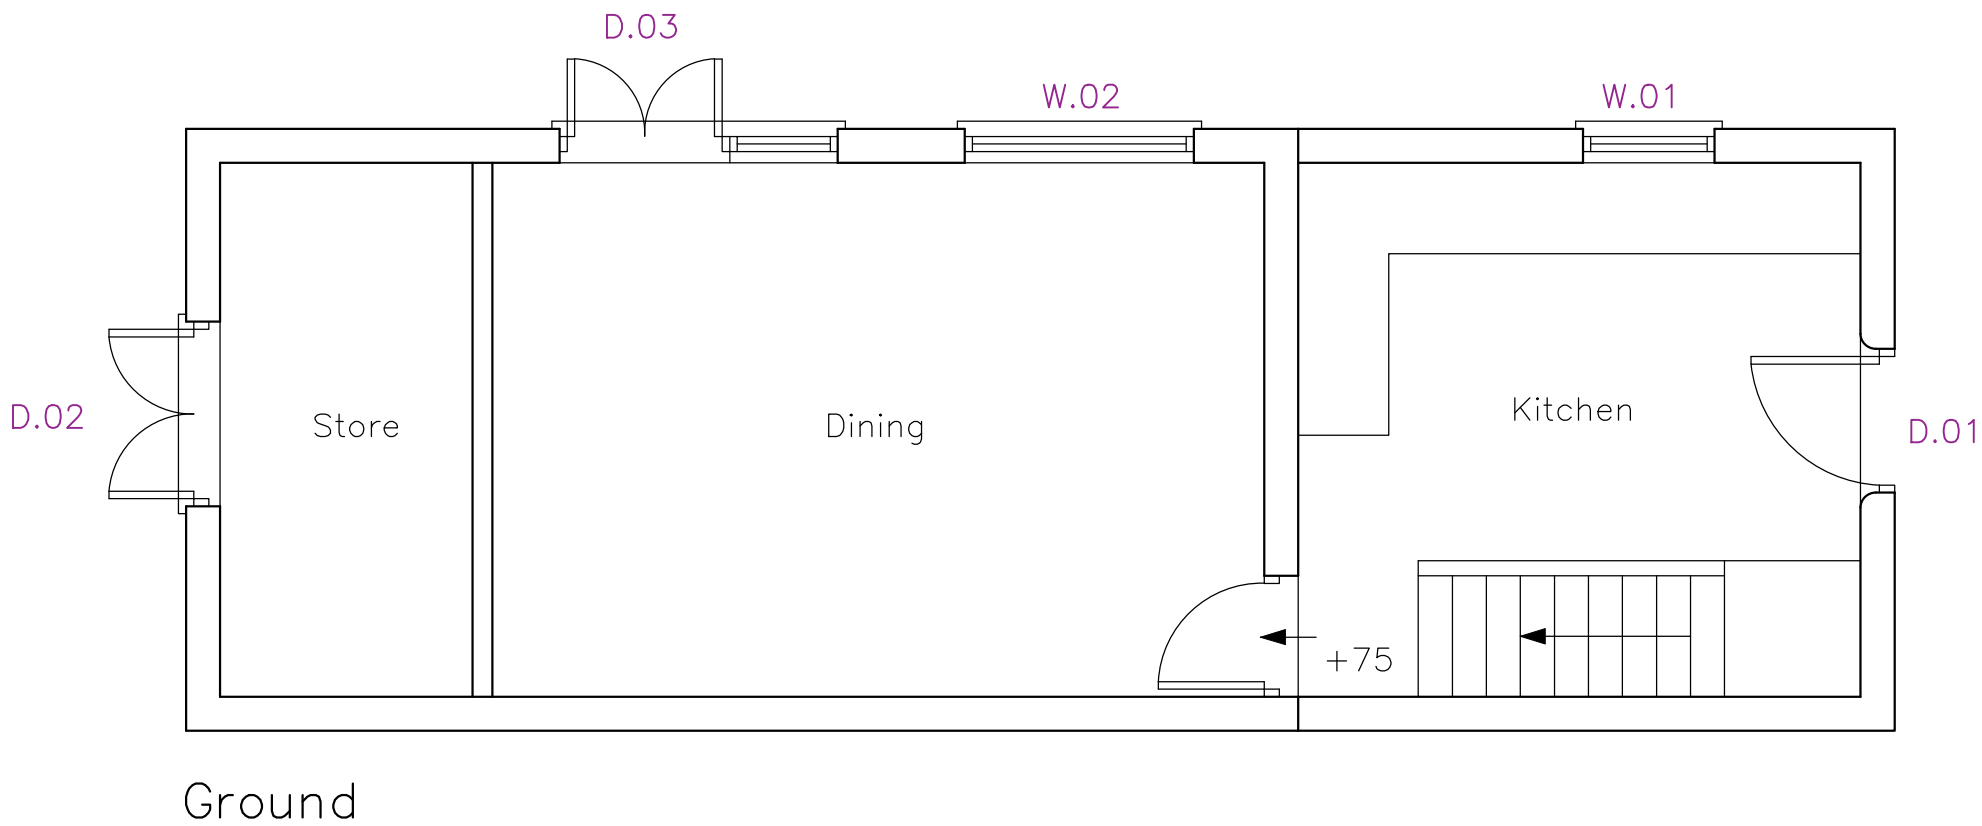

Schedule:
W.01: 945mm cill, 1785mm lintel W.02: 860mm cill, 2030mm lintel W.03: 1325mm cill, 2510mm lintel W.04: 710mm cill, 1475mm lintel W.05: 1035mm cill, 2205mm lintel W.06: 1035mm cill, 2205mm lintel W.07: 1325mm cill, 2510mm lintel
D.01: 1850mm lintel D.02: 1925mm lintel D.03: 1925mm lintel

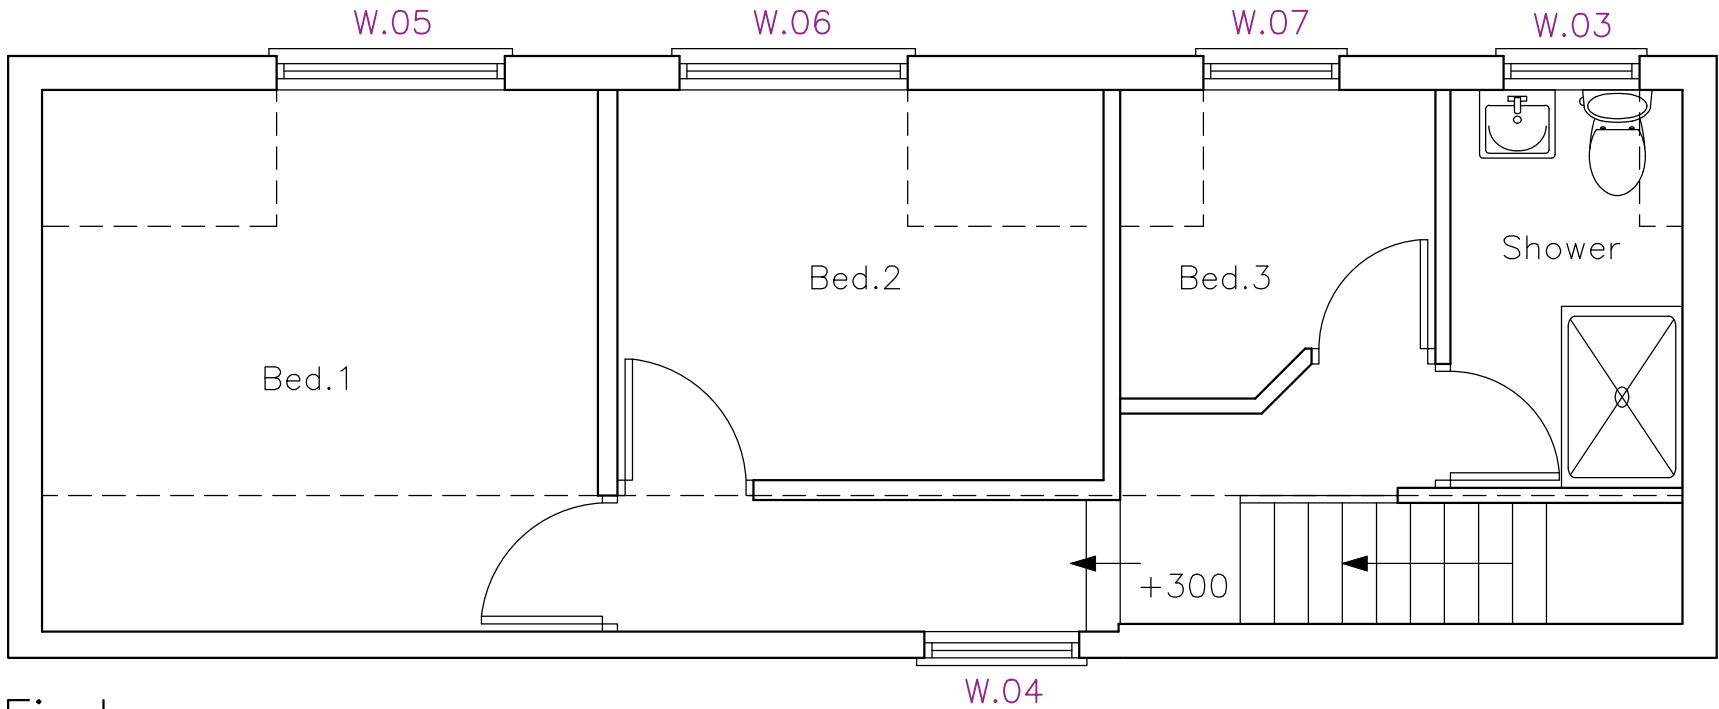

Critchley Architecture And Design Ltd.
Contact: 02392 474 919 | info@caad.online
The Old Brewery, 15E South Street, Havant, PO9 1BU

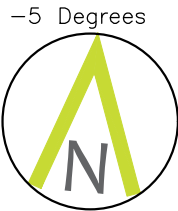

'The Pigsty': Existing Plans

Revisions	a) Note/Date/Initial
b)	
c)	
d)	

Eastney Farmhouse,
St Peter's Road,
Hayling Island,
Hampshire,
PO11 0RT

Scale A1=1:25, A3=1:50
Drawn SAR
Date 04/06/19

19046-202⁰

5m

10m

15m

20m