
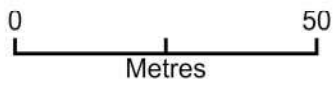


6a Oak Tree Drive PO10 7UJ - Location Plan

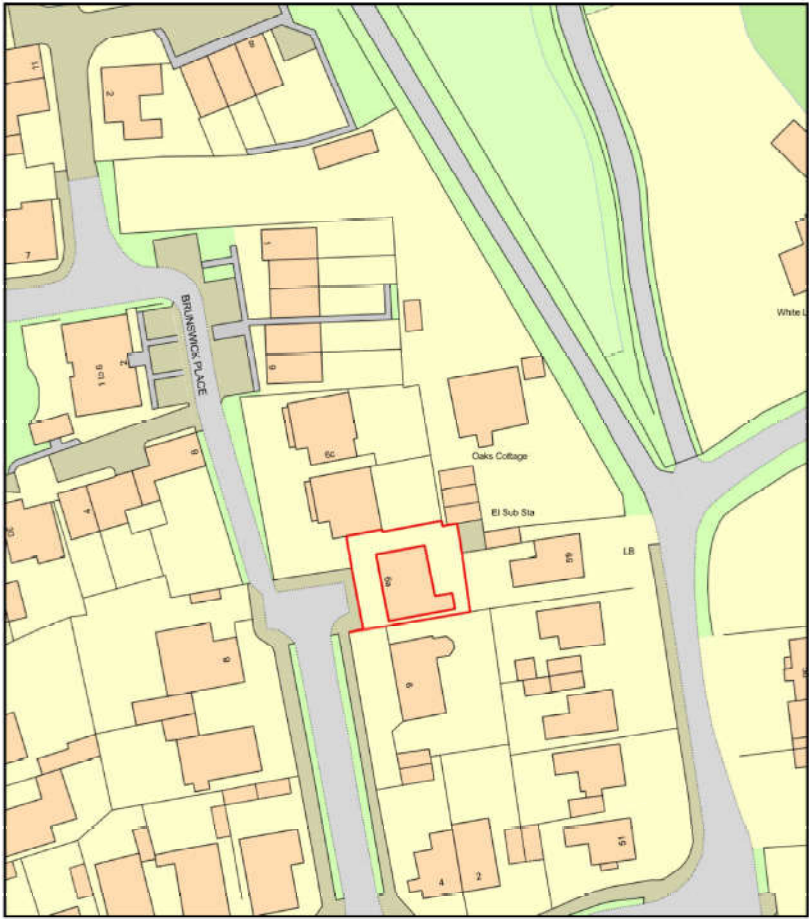

Plan Produced for: Parkers Design
Date Produced: 22 Jul 2020
Plan Reference Number: TORQM20204211942620
Scale: 1:1250 @ A4

© Crown copyright and database rights 2019 OS 100042766

1:500									100
1:200									20
1:100									10
1:50									5



PROJECT 6a Oak Tree Drive PO10 7UJ	CLIENT B Collins		
	Date	Issue Date	Scale (@ A3)
SHEET Location	Drawn by SW	DRAWING NUMBER P107	
	Checked by SR	REV	