



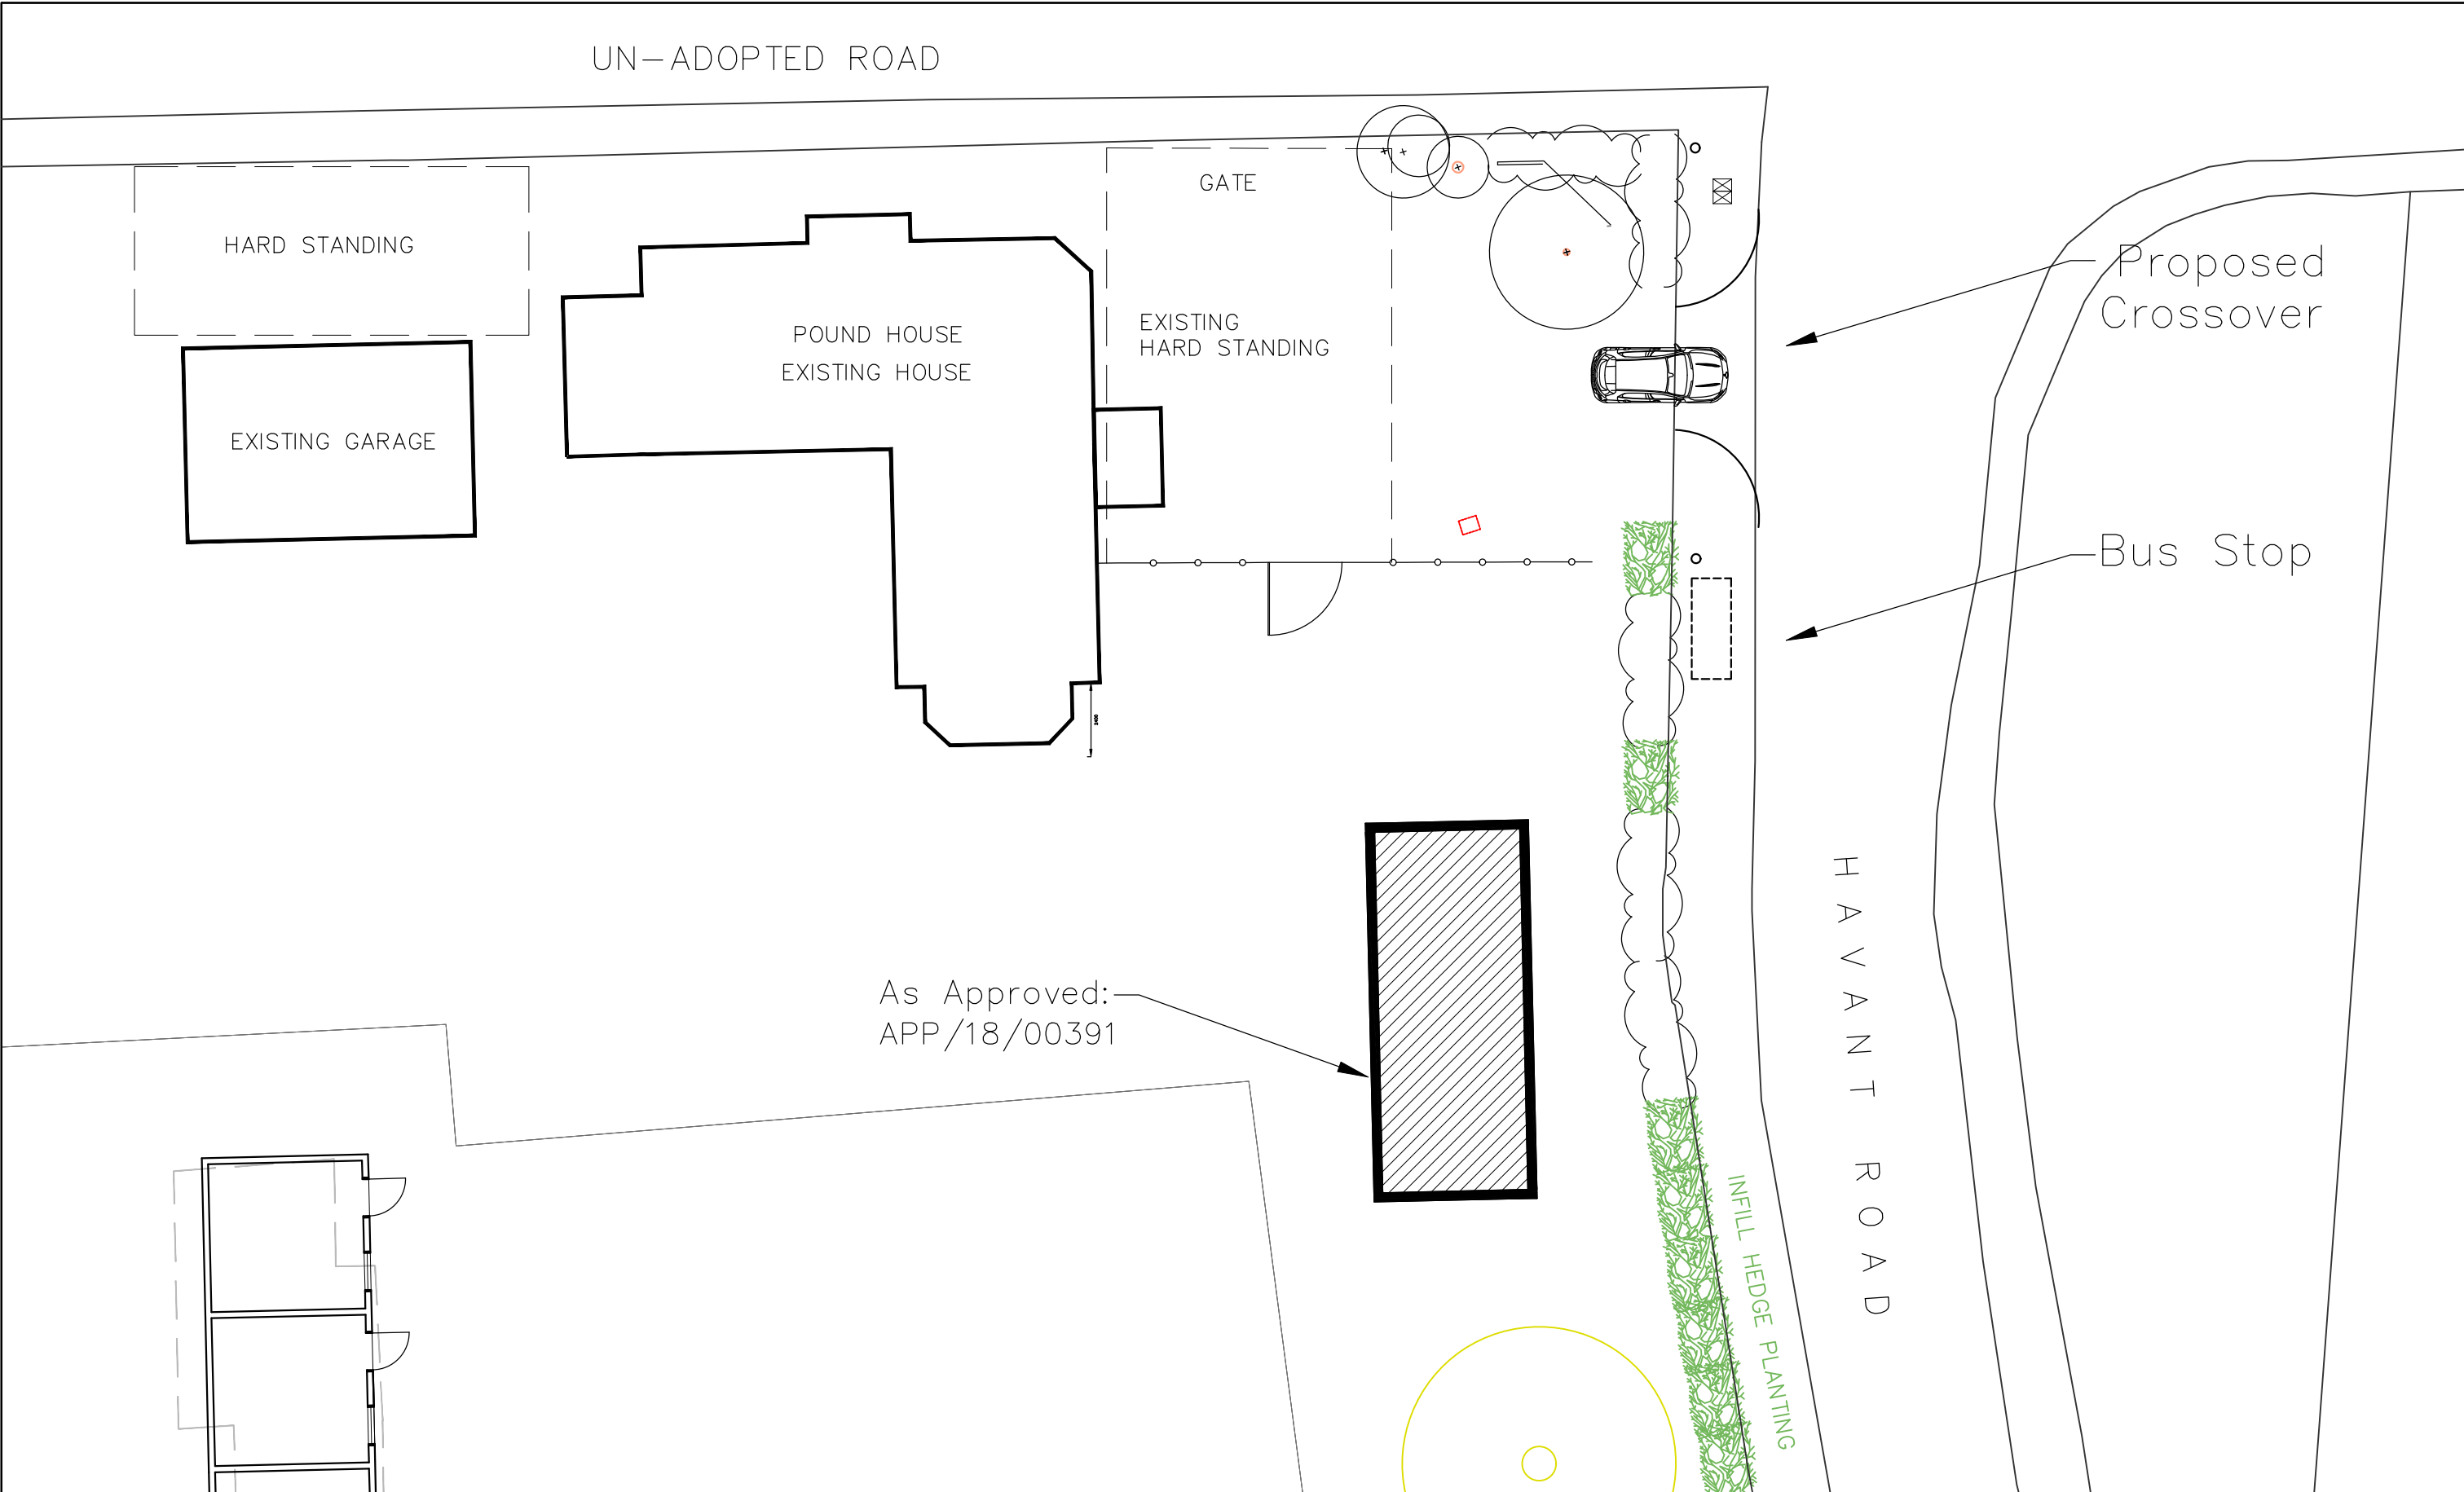

Pound House
175 Havant Road,
Hayling Island,
PO11 0LF

Proposed Site Plan	
Revisions	a) b) c) d)

CAAD
Critchley Architecture And Design
Contact: 02392 474 919 | info@caad.online
The Old Brewery, 15E South Street, Havant, PO9 1BU

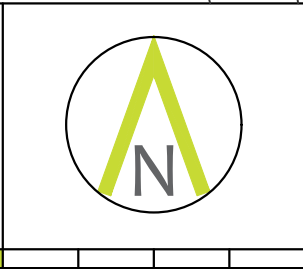

Scale A3 = 1:200
Drawn JGF
Date 19/02/2020
19037-113⁰