


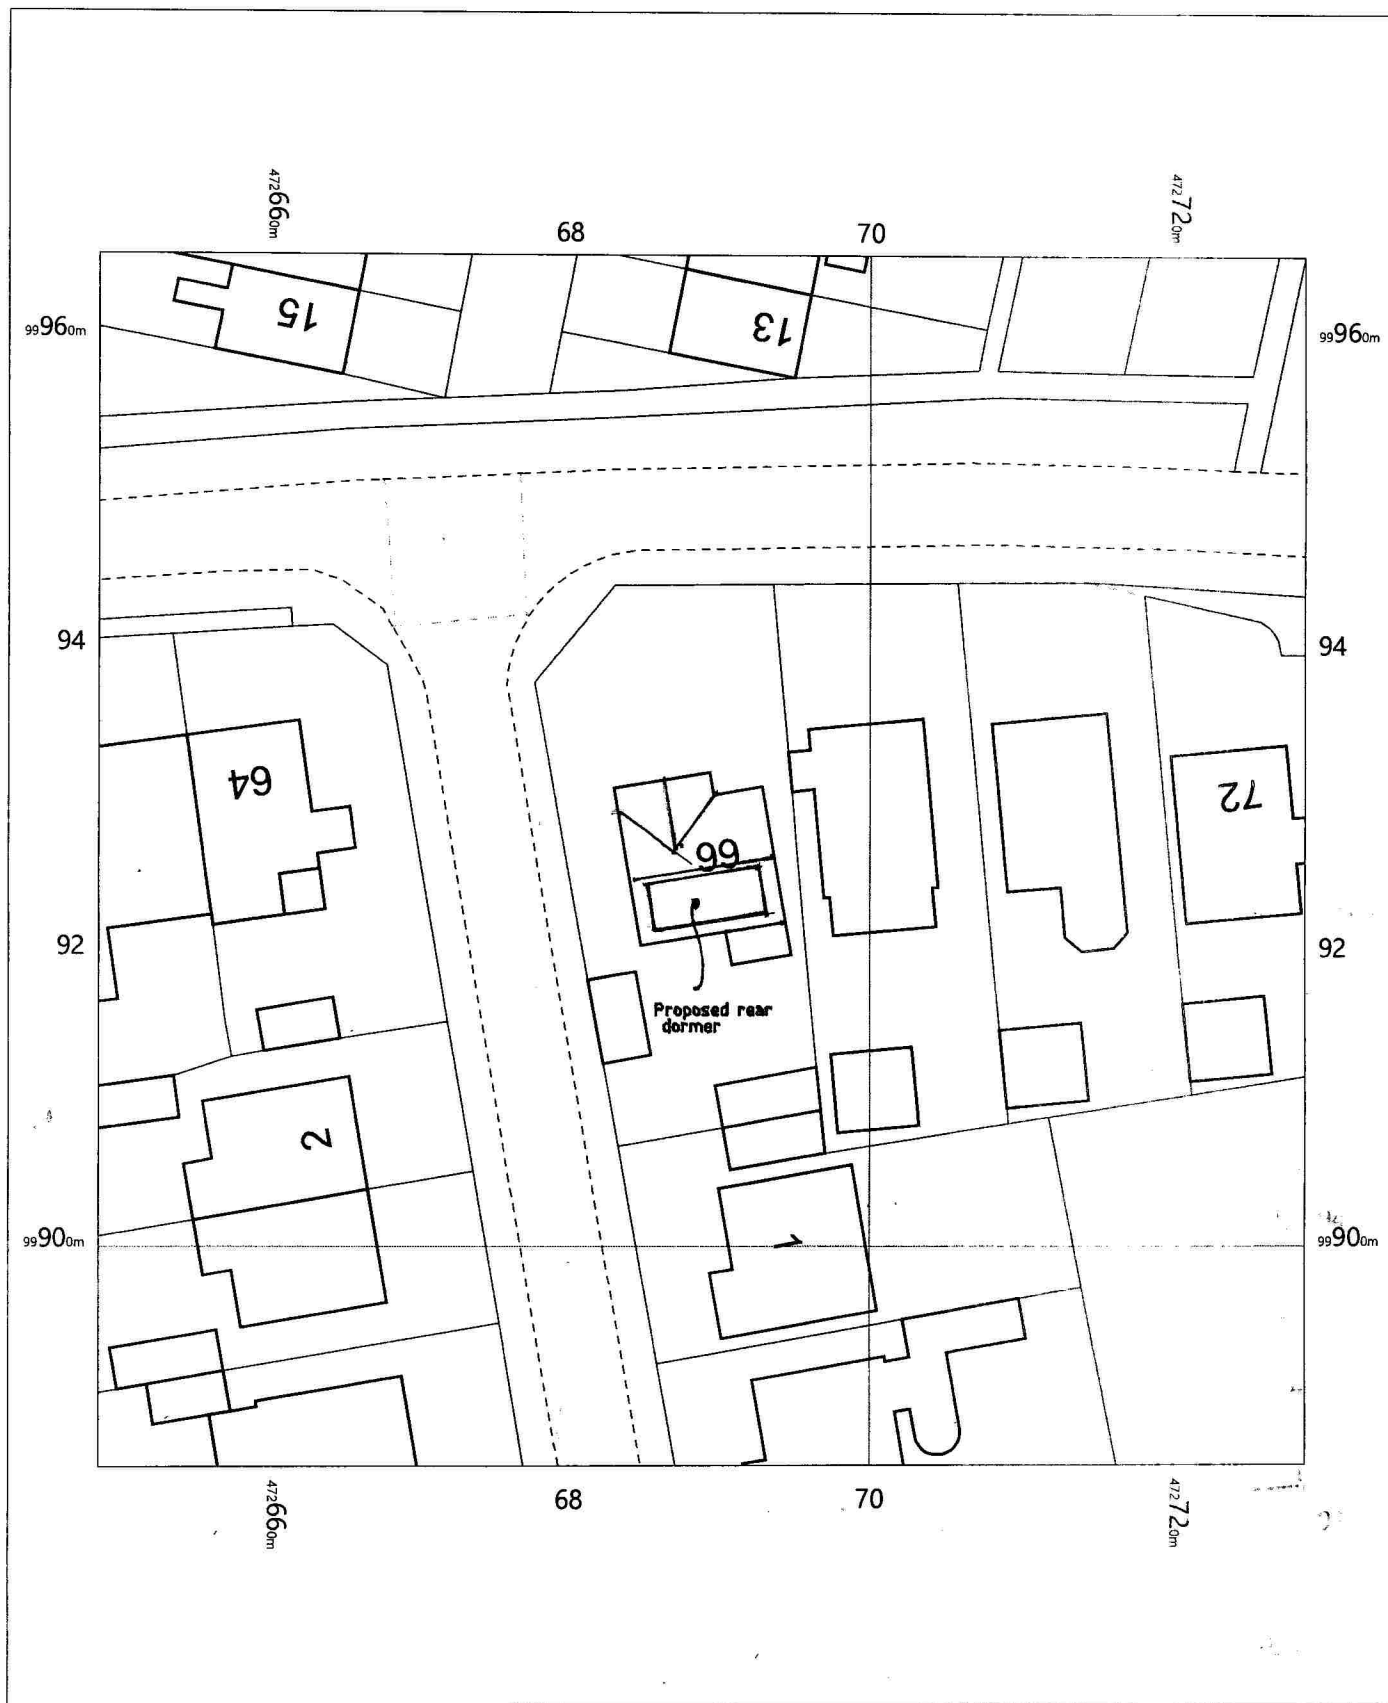


66 Tournurbury Lane,  
Hayling Island,  
Hampshire,  
PO11 9DJ

OS MasterMap 1250/2500/10000 scale  
Tuesday, February 25, 2020, ID: BW1-00863160  
[www.blackwellmapping.co.uk](http://www.blackwellmapping.co.uk)

1:500 scale print at A4, Centre: 472689 E, 99926 N

©Crown Copyright Ordnance Survey. Licence no. 100041041

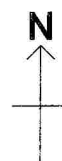

**BLACKWELL'S**  
[www.blackwellmapping.co.uk](http://www.blackwellmapping.co.uk)

TEL: 0114 268 7658  
[maps.sheffield@blackwell.co.uk](mailto:maps.sheffield@blackwell.co.uk)