



NOTES


1. EACH DISH WILL HAVE LOCATED BEHIND THEM ASSOCIATED EQUIPMENT INCLUDING (BUT NOT LIMITED TO) AN ODU, A MEDIA CONVERTER AND 3G MODEM.
2. STEEL GRADE OF COLUMN COMPONENTS TO BE S275 MINIMUM.
3. LIGHTNING AND EARTHING CONNECTIONS BY OTHERS.

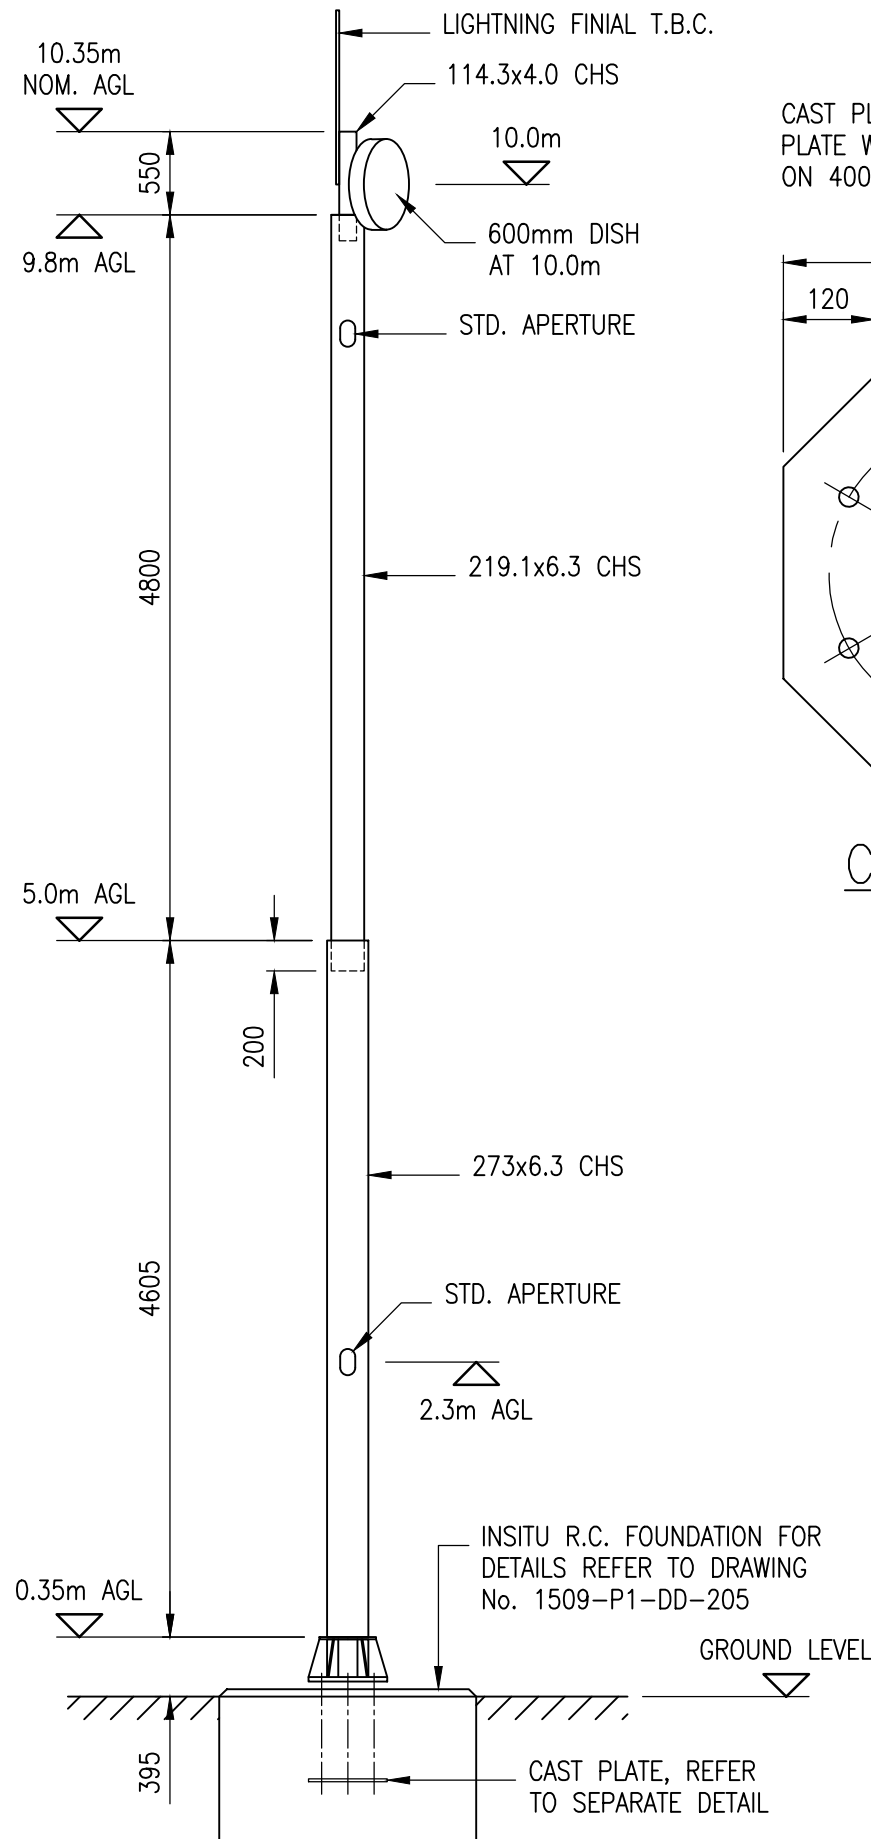



COLUMN ELEVATION
SCALE 1:50

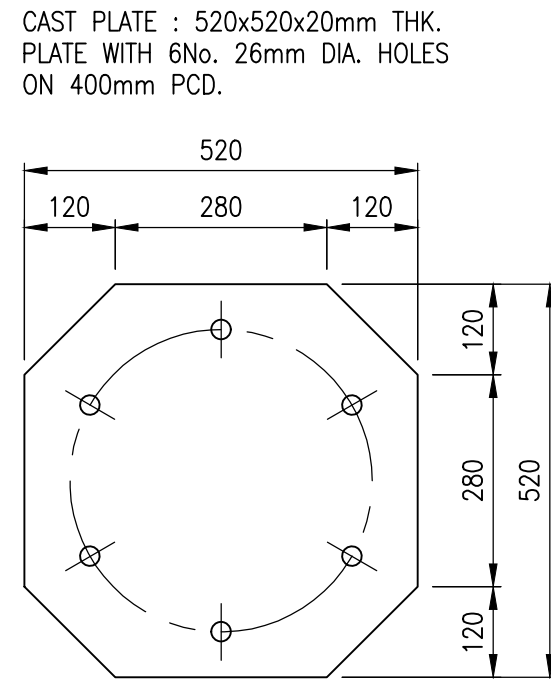



CAST PLATE
SCALE 1:10

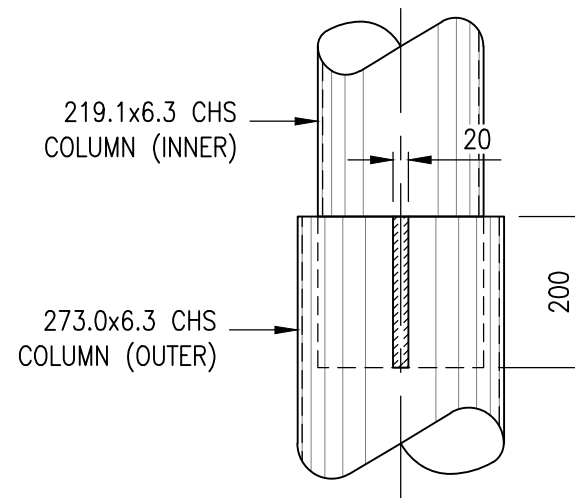


COLUMN SPLICE
(TYPICAL WELDED JOINT DETAIL)
SCALE 1:10

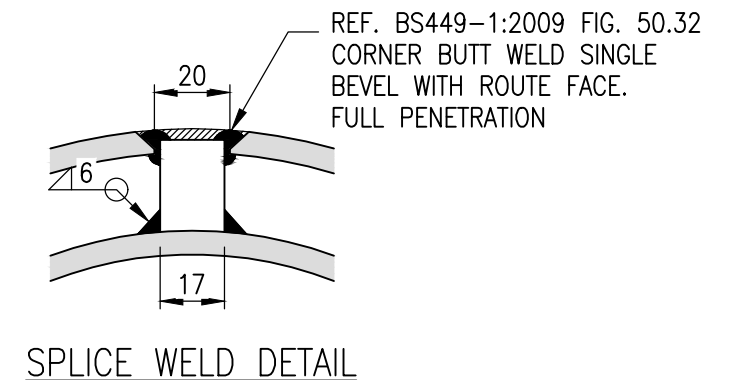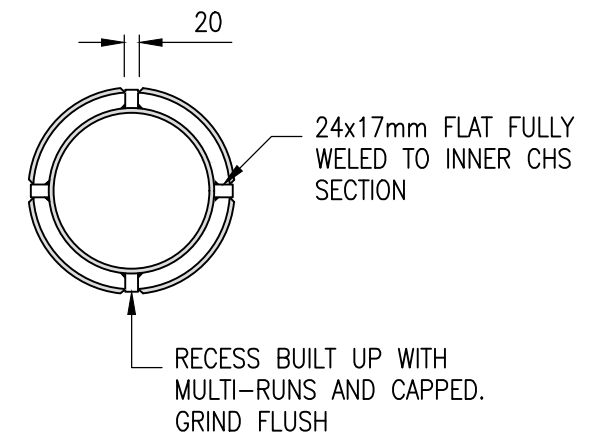

SPlice WELD DETAIL

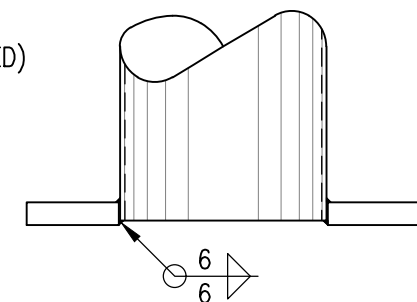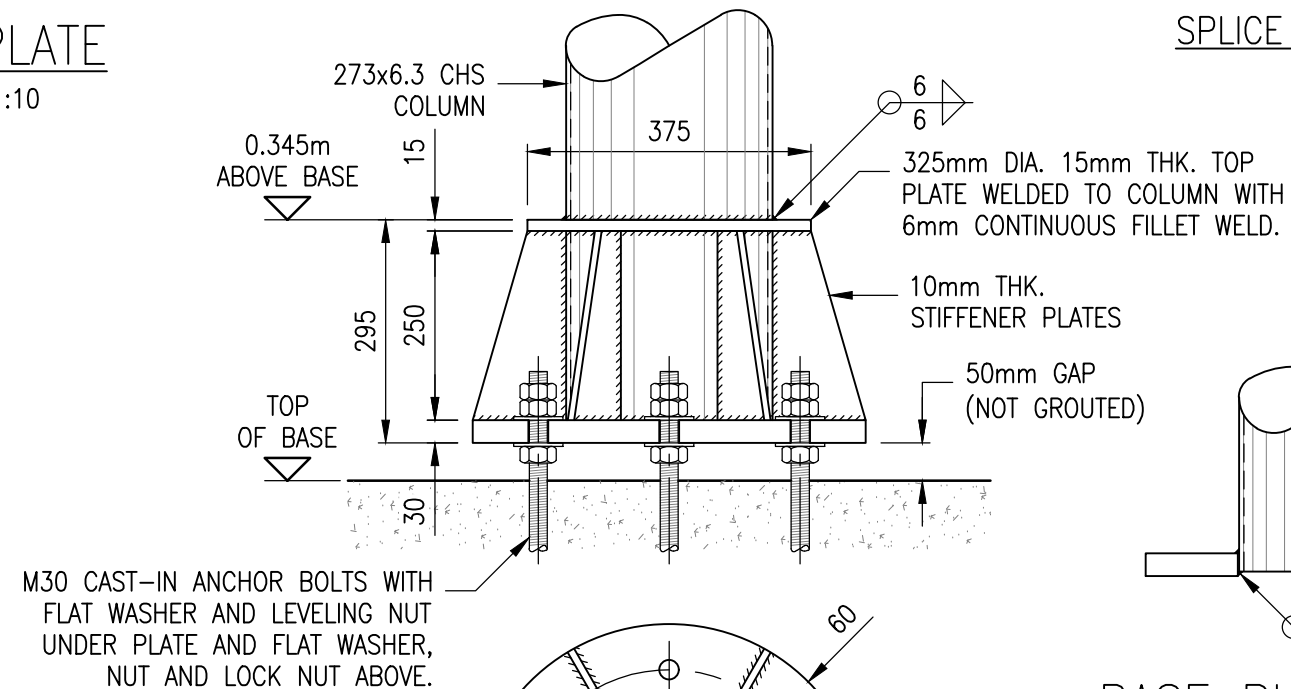

BASE PLATE SECTION
SCALE 1:10

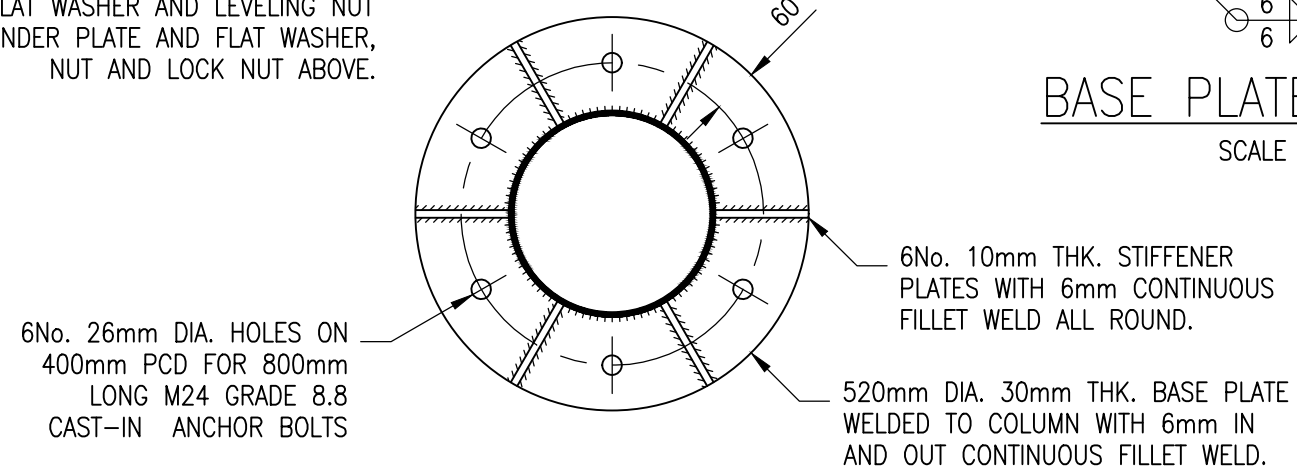

BASE PLATE
SCALE 1:10

REV	DATE	DESCRIPTION	CAD	CHKD
1	09.12.19	ISSUE FOR APPROVAL	MDL	PB

LARS
COMMUNICATIONS

MFDCl
Communication Infrastructure Consultants

MFD Communication Infrastructure Limited
Unit 41 t: 0800 058 8550
Basepoint Business Centre
Andersons Road e: enquiries@mfdci.co.uk
Southampton
SO14 5FE w: www.mfdci.co.uk

CLIENT
sse
Enterprise

PROJECT
WATERLOOVILLE 132kV SUBSTATION
LONDON ROAD
WATERLOOVILLE PO7 7TW

TITLE
COLUMN ELEVATION AND DETAILS

SCALE AT A3 AS SHOWN DATE 14.10.19

DESIGN/CAD PB/MDL REVIEWED BY PB

DRAWING NUMBER 1509-P1/DD/204 REV 1

FOR CONSTRUCTION