



NOTES

- 1 Proposed ground levels shown are as existing;
- 2 See separate planting schedule for species and plant sizes etc;
- 3 All planting to be carried out in the first planting season following completion of development.

HAVANT BOROUGH COUNCIL
03 DEC 2019
RECEIVED

Project
PROPOSED REPLACEMENT HOUSE AT
LITTLE FOXES, ROSE HILL, WATERLOOVILLE.


Drawing Title
LANDSCAPE PLAN

Client
MR GOODYEAR

NP DESIGNS
Architectural Consultants

WOODSIDE HOUSE, 18B LONGWOOD AVENUE
COWPLAIN,
WATERLOOVILLE, HAMPSHIRE. PO8 8HX
TEL: 023 9225 8001; EMAIL: nigel@npdesigns.net

Scale 1:200
Dwg No P 298 / 10 Rev

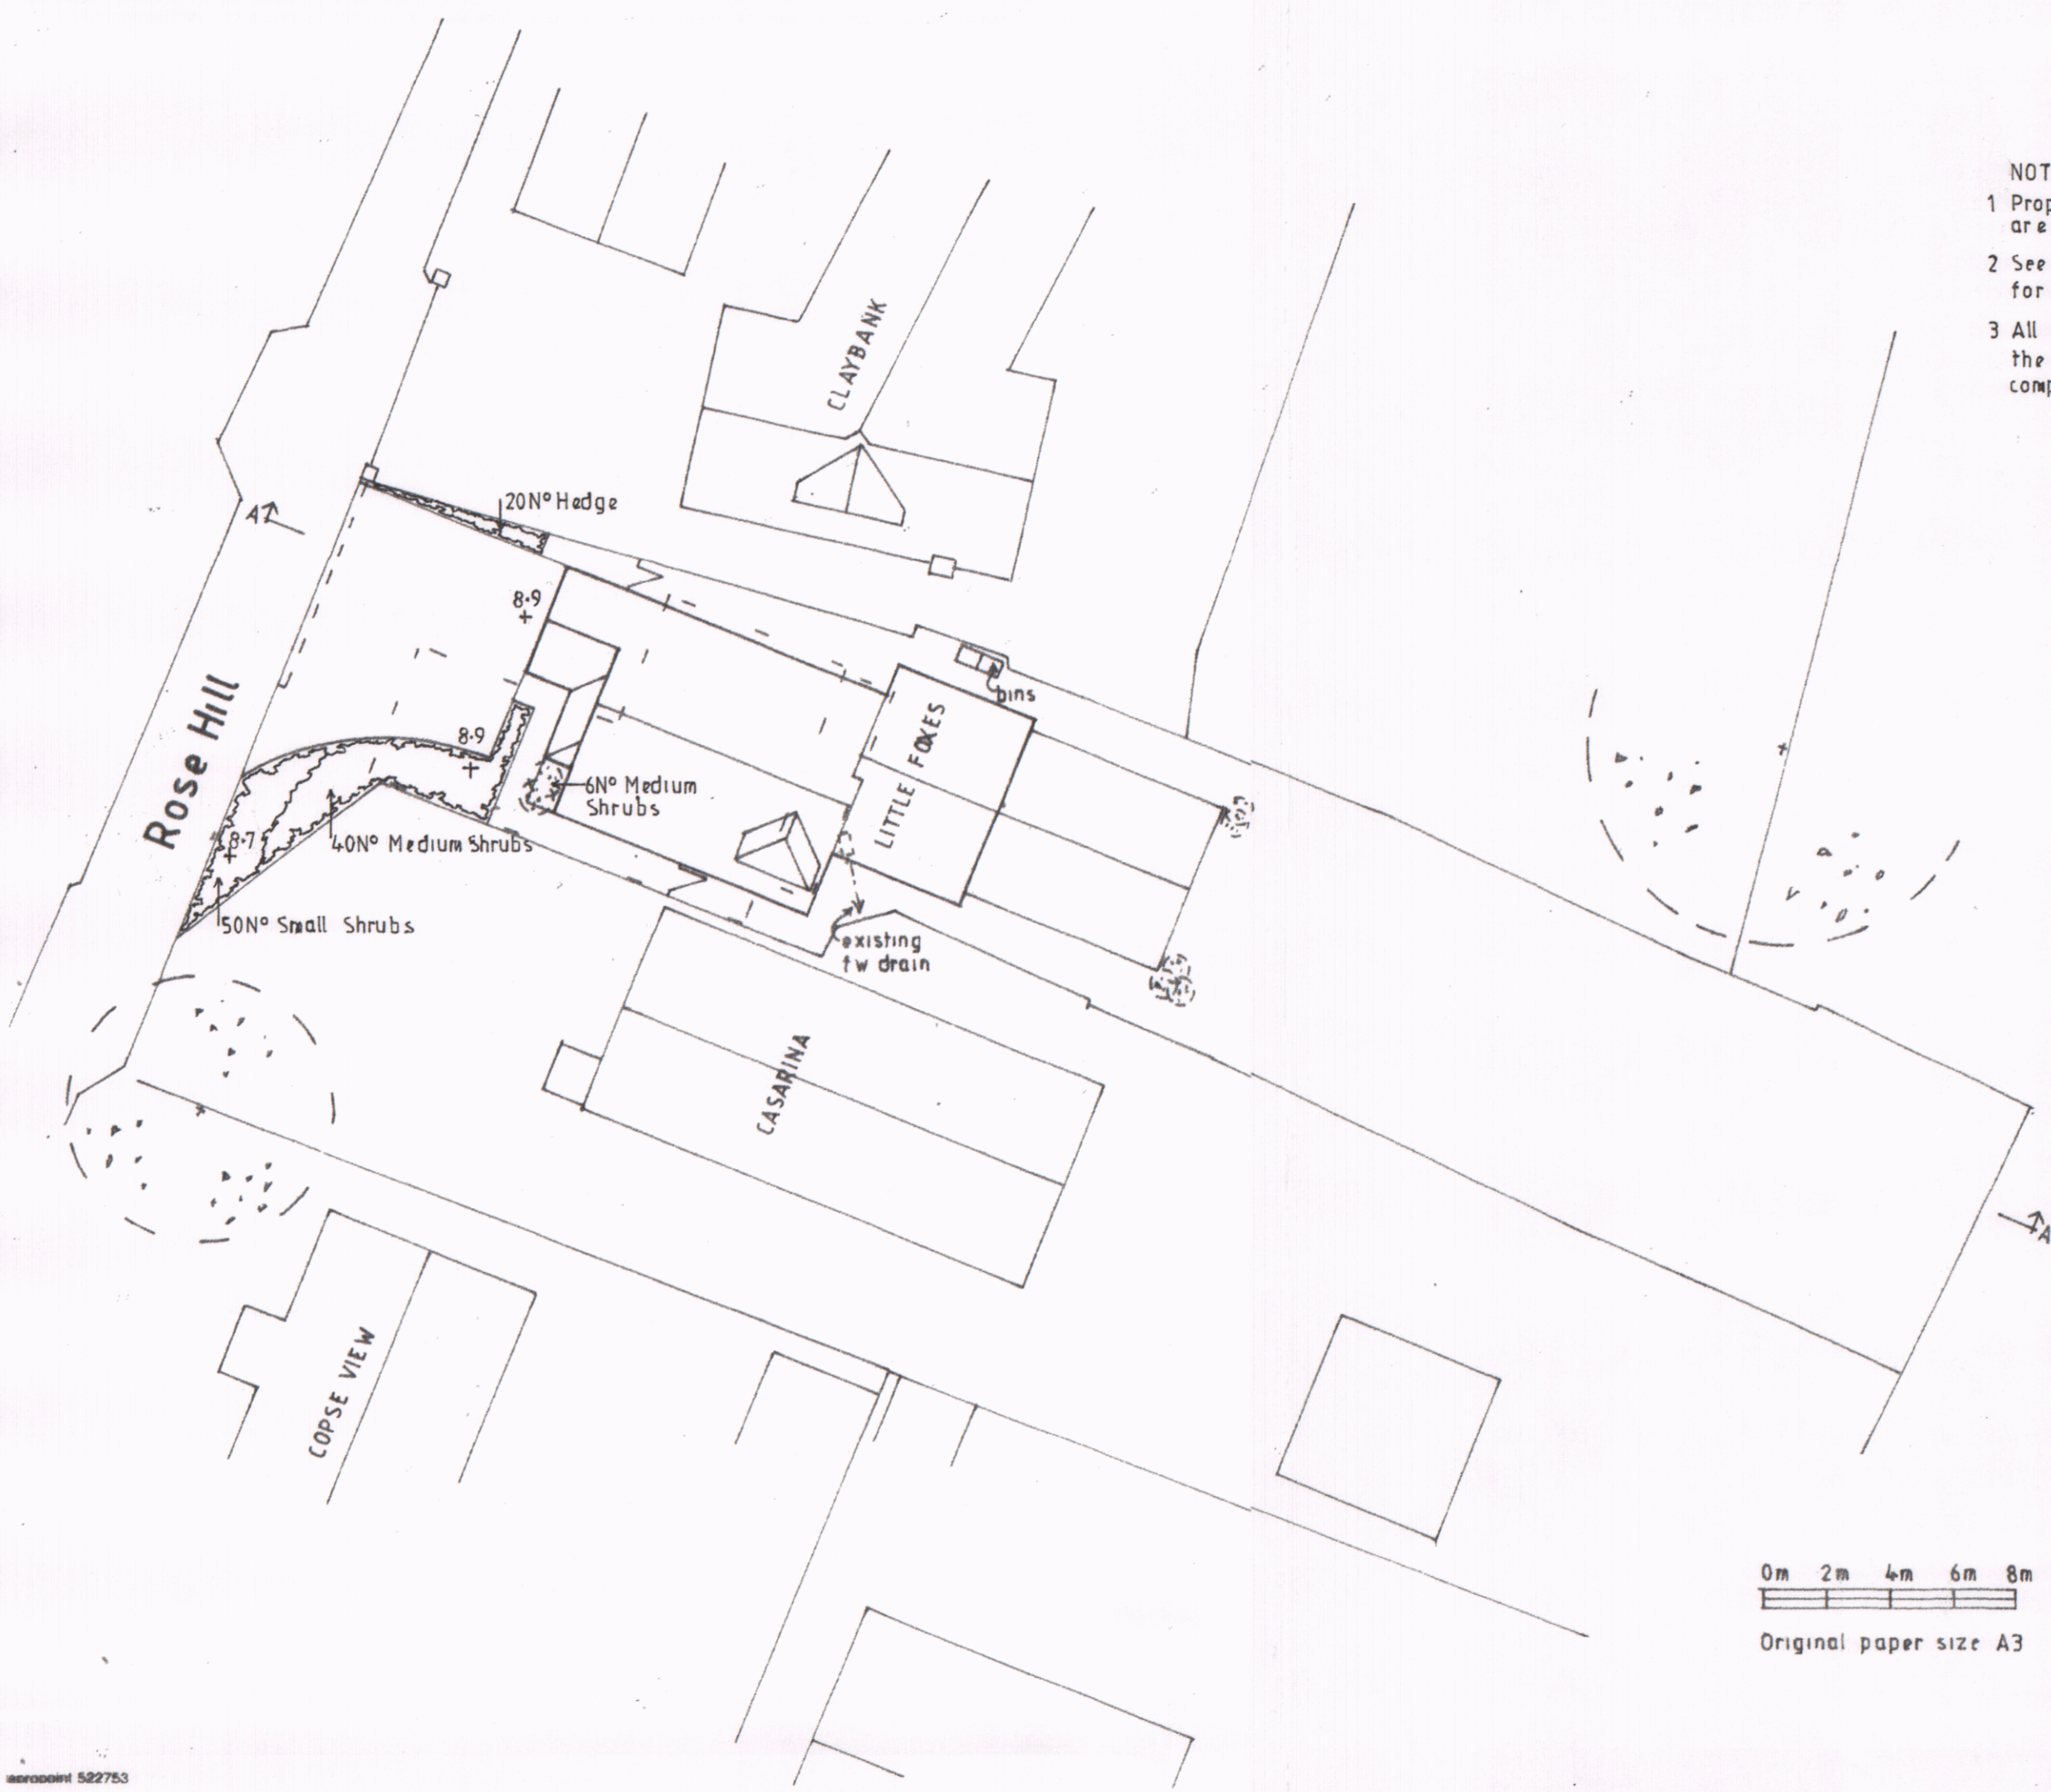

0m 2m 4m 6m 8m

Original paper size A3