




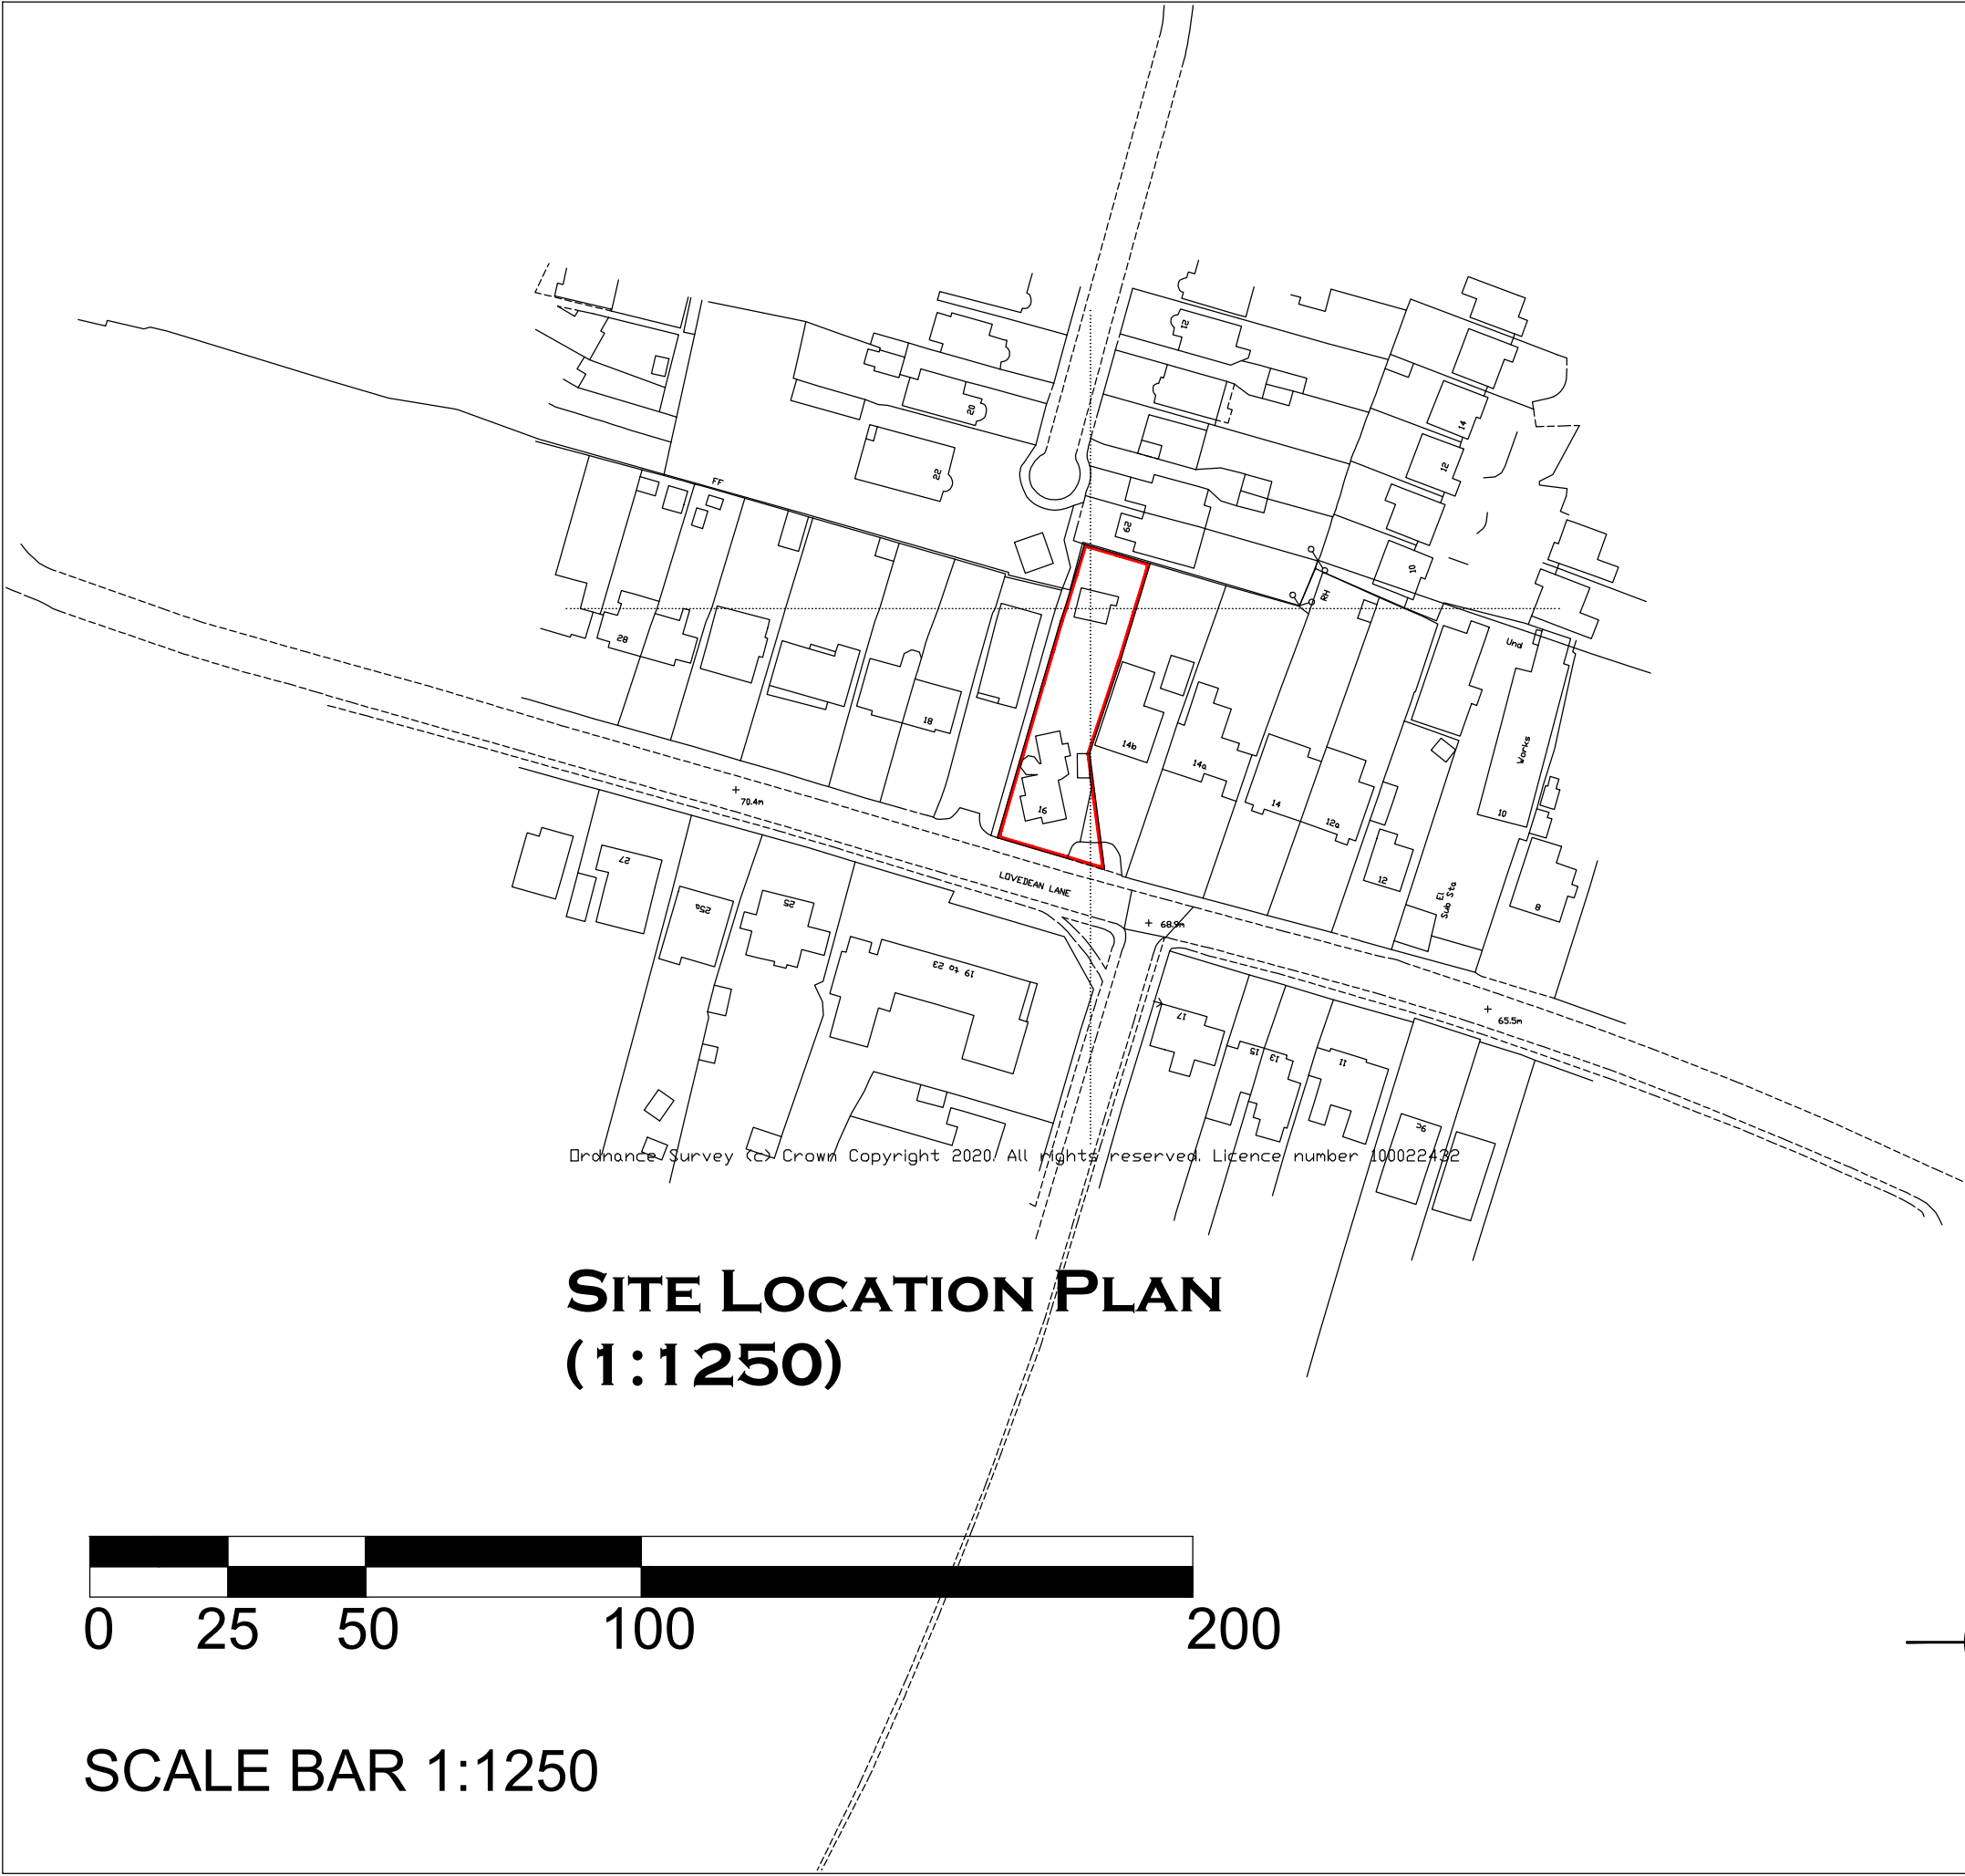

SITE LOCATION PLAN (1:1250)

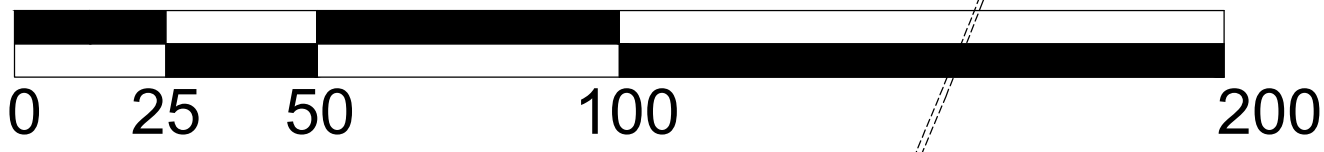

SCALE BAR 1:1250

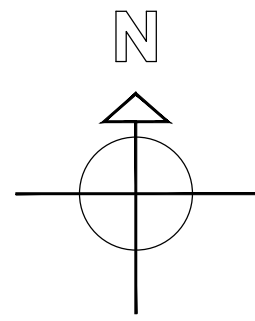

Notes

THIS DRAWING IS THE COPYRIGHT OF VIVID DESIGN STUDIO LTD AND MUST NOT BE COPIED, ALTERED OR REPRODUCED IN ANY WAY NEITHER PASSED TO A THIRD PARTY WITHOUT THEIR WRITTEN PERMISSION.

DIMENSIONS TO BE CHECKED ON SITE BEFORE COMMENCING WORK AND ANY DISCREPANCIES SHALL BE REPORTED TO THE DESIGNER. FIGURED DIMENSIONS MUST BE TAKEN IN PREFERENCE TO SCALED DIMENSIONS.

Rev:-	Description:-	Date:-	Chkd by:-



The Barn, Calcot Mount Business Park, Calcot Lane,
Curdridge, Southampton, Hampshire, SO32 2BN
Tel: 01489 786670
Email: info@vividdesignstudio.co.uk
Website: www.vividdesignstudio.co.uk

Project:-			
Proposed Residential Development 16 Lovedean Lane Waterlooville Hampshire			
Title:-			
Site Location Plan			
Client:-			
Mr Tony Pilcher			
Scale:-			
1:1250 (@A3)			
Drawn By:-	PJD	Checked By:-	
Date:-	28/05/20	Date:-	
Job No:-	190077	Drg. No:-	01
Rev:-			