A1 File Reference D2763-FAB-00-XX-DR-L-1500's.dwg Plot Date 9-Apr-20

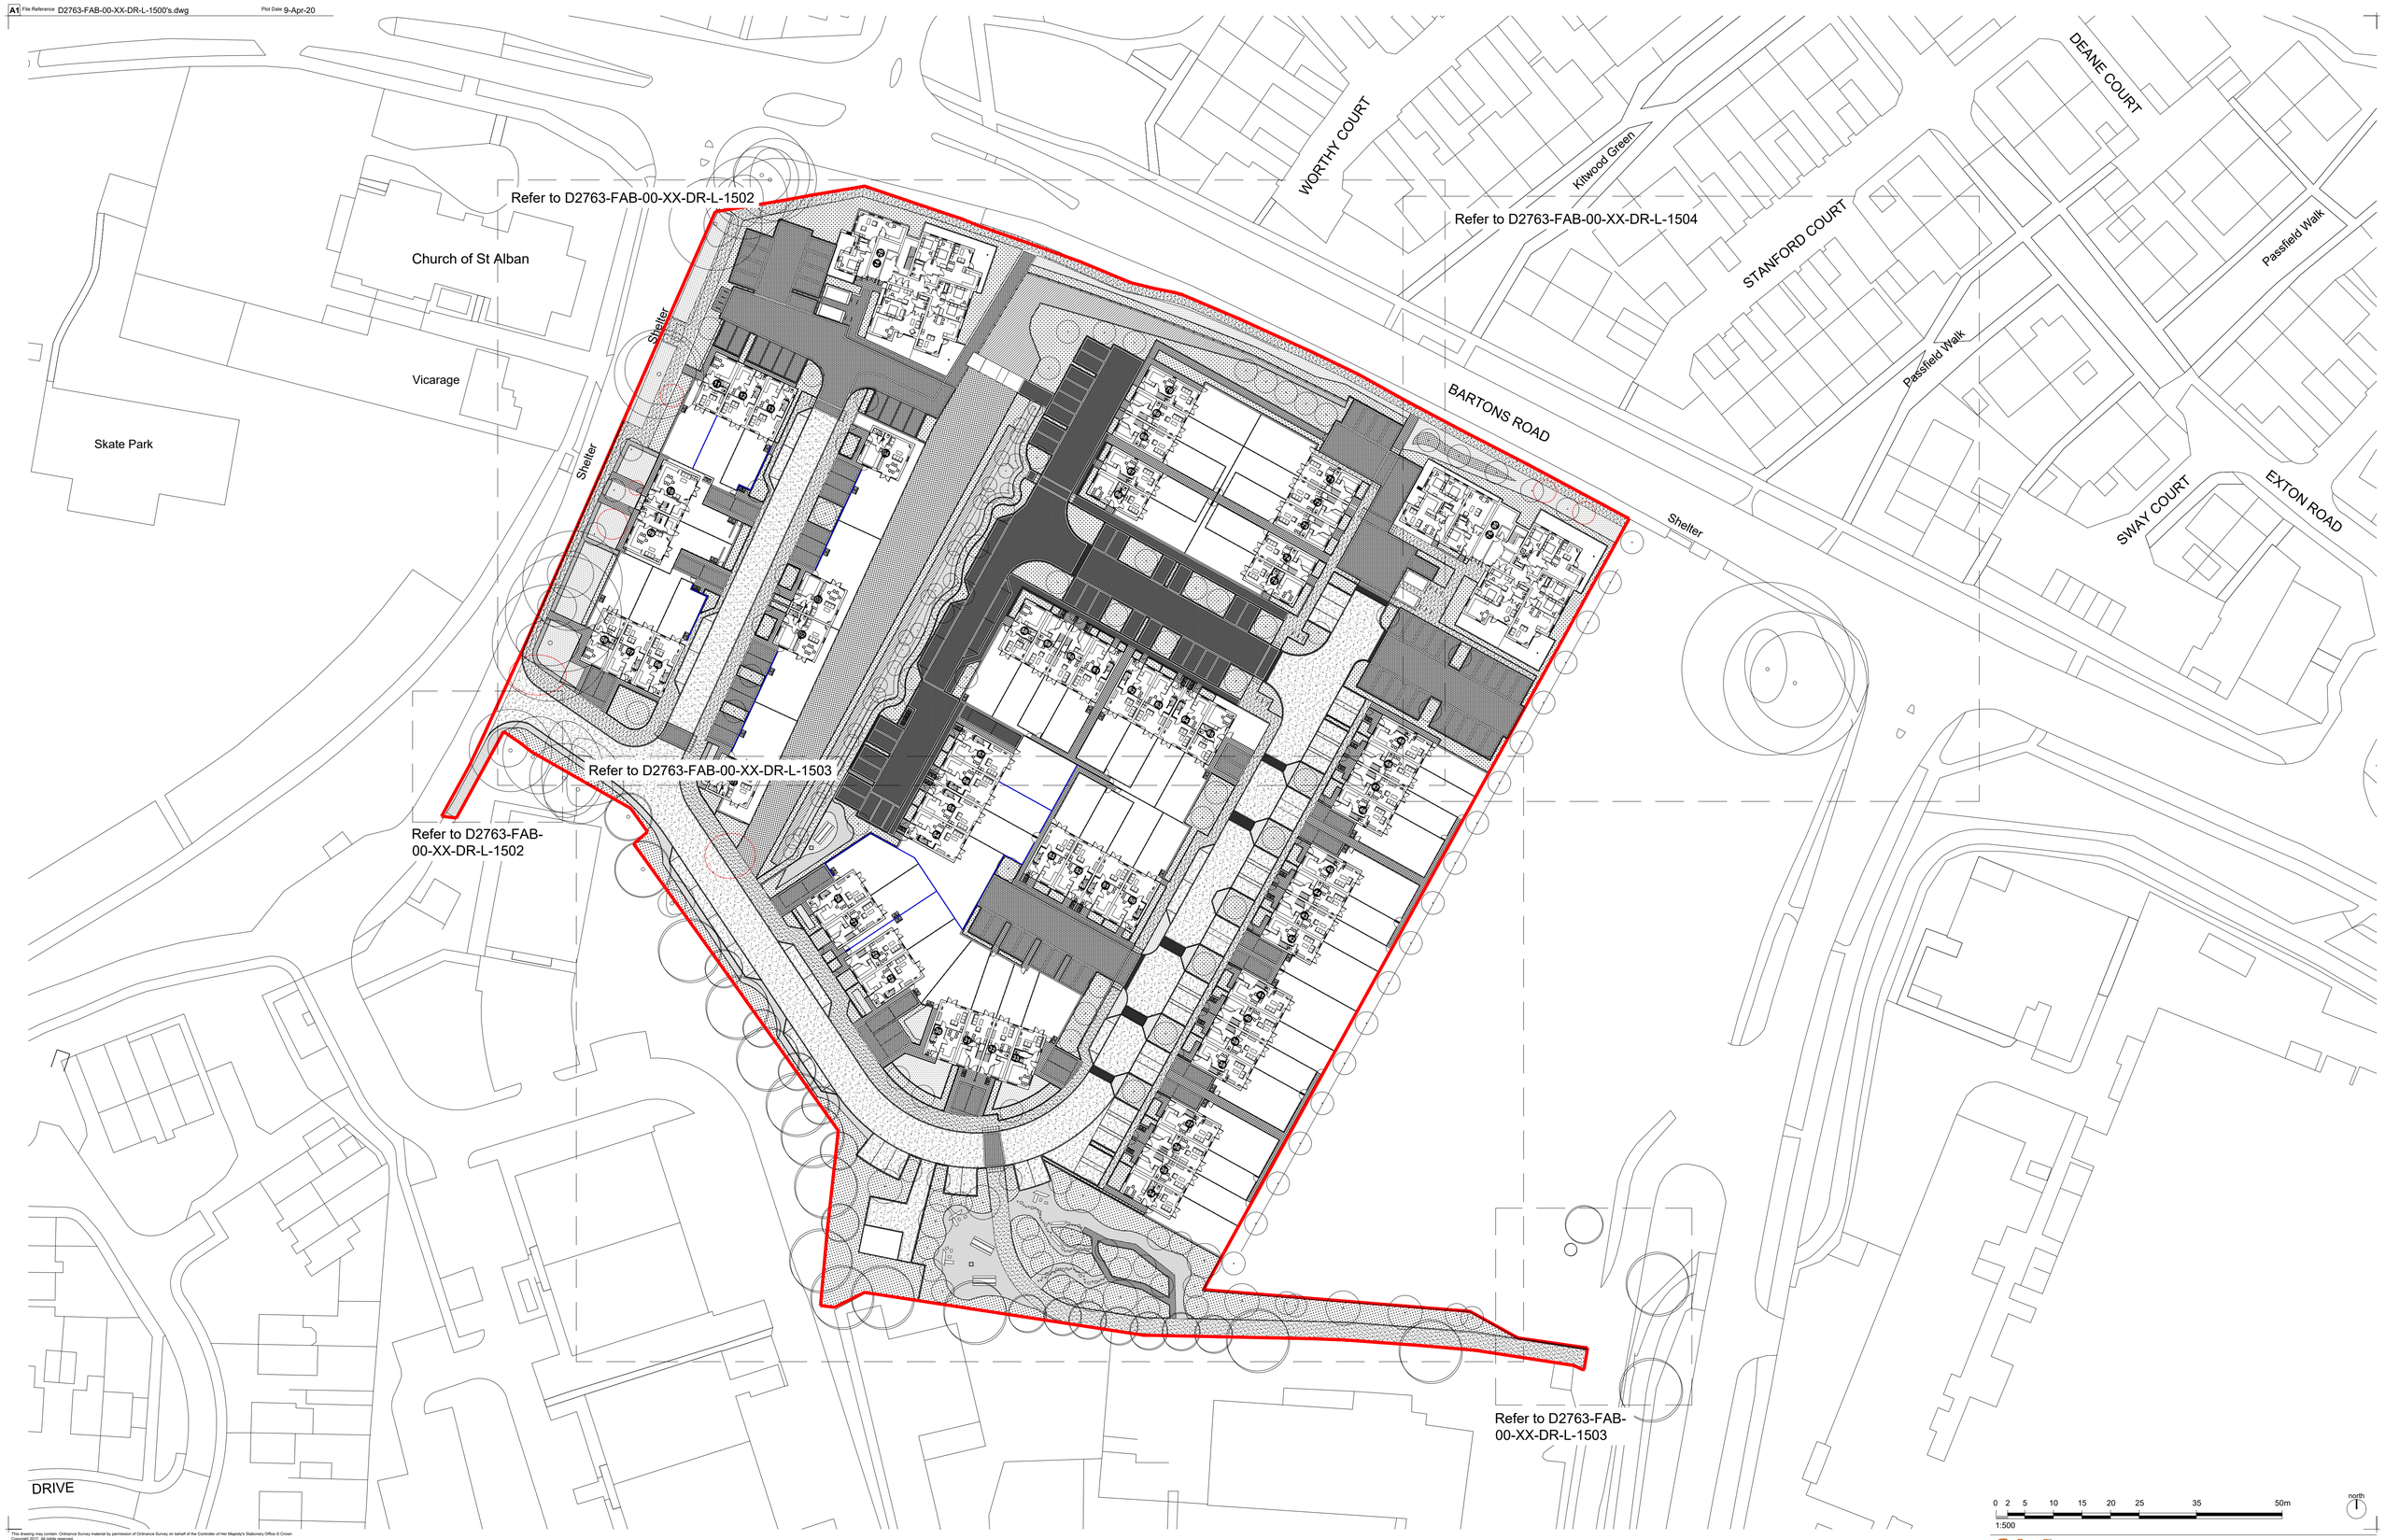

This drawing may contain Ordnance Survey material by permission of Ordnance Survey on behalf of the Controller of Her Majesty's Stationery Office © Crown Copyright 2017. All rights reserved.

Revision	Date	Reason	Drawn	Checked
PL02	09.04.20	Updated following planning officer and client comments	JN	MB
PL01	12.11.19	Issued for planning approval	JN	MB

Disclaimer:
1. This drawing is copyright of fabrik ltd. It must not be copied or reproduced without written consent from the owner.
2. Do not scale from this drawing. Only figured dimensions are to be taken from this drawing.
3. All contractors must visit site and be responsible for taking and checking all dimensions related to the works shown on the drawing prior to fabrication or setting out.

External References:
- J:\Job Files\D2763 Colt International Site, Havant\Drawings\07 fabrik\01 AutoCAD\Design\D2763 Working.dwg
- J:\Job Files\D2763 Colt International Site, Havant\Drawings\02 Architect\19-08-07 Layouts-existing site copy.dwg
- J:\Job Files\D2763 Colt International Site, Havant\Drawings\07 fabrik\01 AutoCAD\Design\D2763 Working Legend.dwg
- J:\Job Files\D2763 Colt International Site, Havant\Drawings\06 Survey Information\04 Arboriculture\19.11.11 Tree Contraints Plan\Tree Constraints Plan TCP Colts Havant Revision A NOV2019 CQPY.dwg
- J:\Job Files\D2763 Colt International Site, Havant\Drawings\02 Architect\20-04-07 Updated Layouts-proposed site plan amended - Copy.dwg

0 2 5 10 15 20 25 35 50m
1:500

north

fabrik landscape architects
Lenten House | 16 Lenten Street | Alton | Hampshire | GU34 1HG
T : 01420 593250 | E : alton@fabrikuk.com | W : www.fabrikuk.com

Project: Colt International Site, Havant
Client: Drew Smith
Drawing Title: Landscape Site Plan

Purpose of Issue	Drawn By	Checked By	Drawn Scale	Date of First Issue
ISSUED FOR PLANNING APPROVAL	JN	MB	1:500 @ A1	Nov | 2019

Project Number	Origin	Zone	Level	File Type	Role	Number	Revision
D2763	FAB	00	XX	DR	L	1501	PL02