




01

✓

24

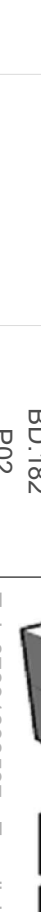

REV. / DATE	REVISIONS:	NOTES:	CLIENT: Mr Tandy		PROJECT: 10 Roman Way Bedhampton	
			SCALE: 1:200	(A3 ORIGINAL)	DRAWING: Block Plan	
			DRAWN: MJH	CHECKED:	BD.182	
			DATE: Jan 2020	DATE:	P02	
© COPYRIGHT EXISTS ON THE DESIGNS AND INFORMATION SHOWN ON THIS DRAWING. DO NOT SCALE FROM THIS DRAWING EXCEPT FOR PLANNING PURPOSES THE CONTRACTOR MUST VERIFY ALL DIMENSIONS ON SITE BEFORE MAKING SHOP DRAWINGS OR COMMENCING WORK OF ANY KIND.						