

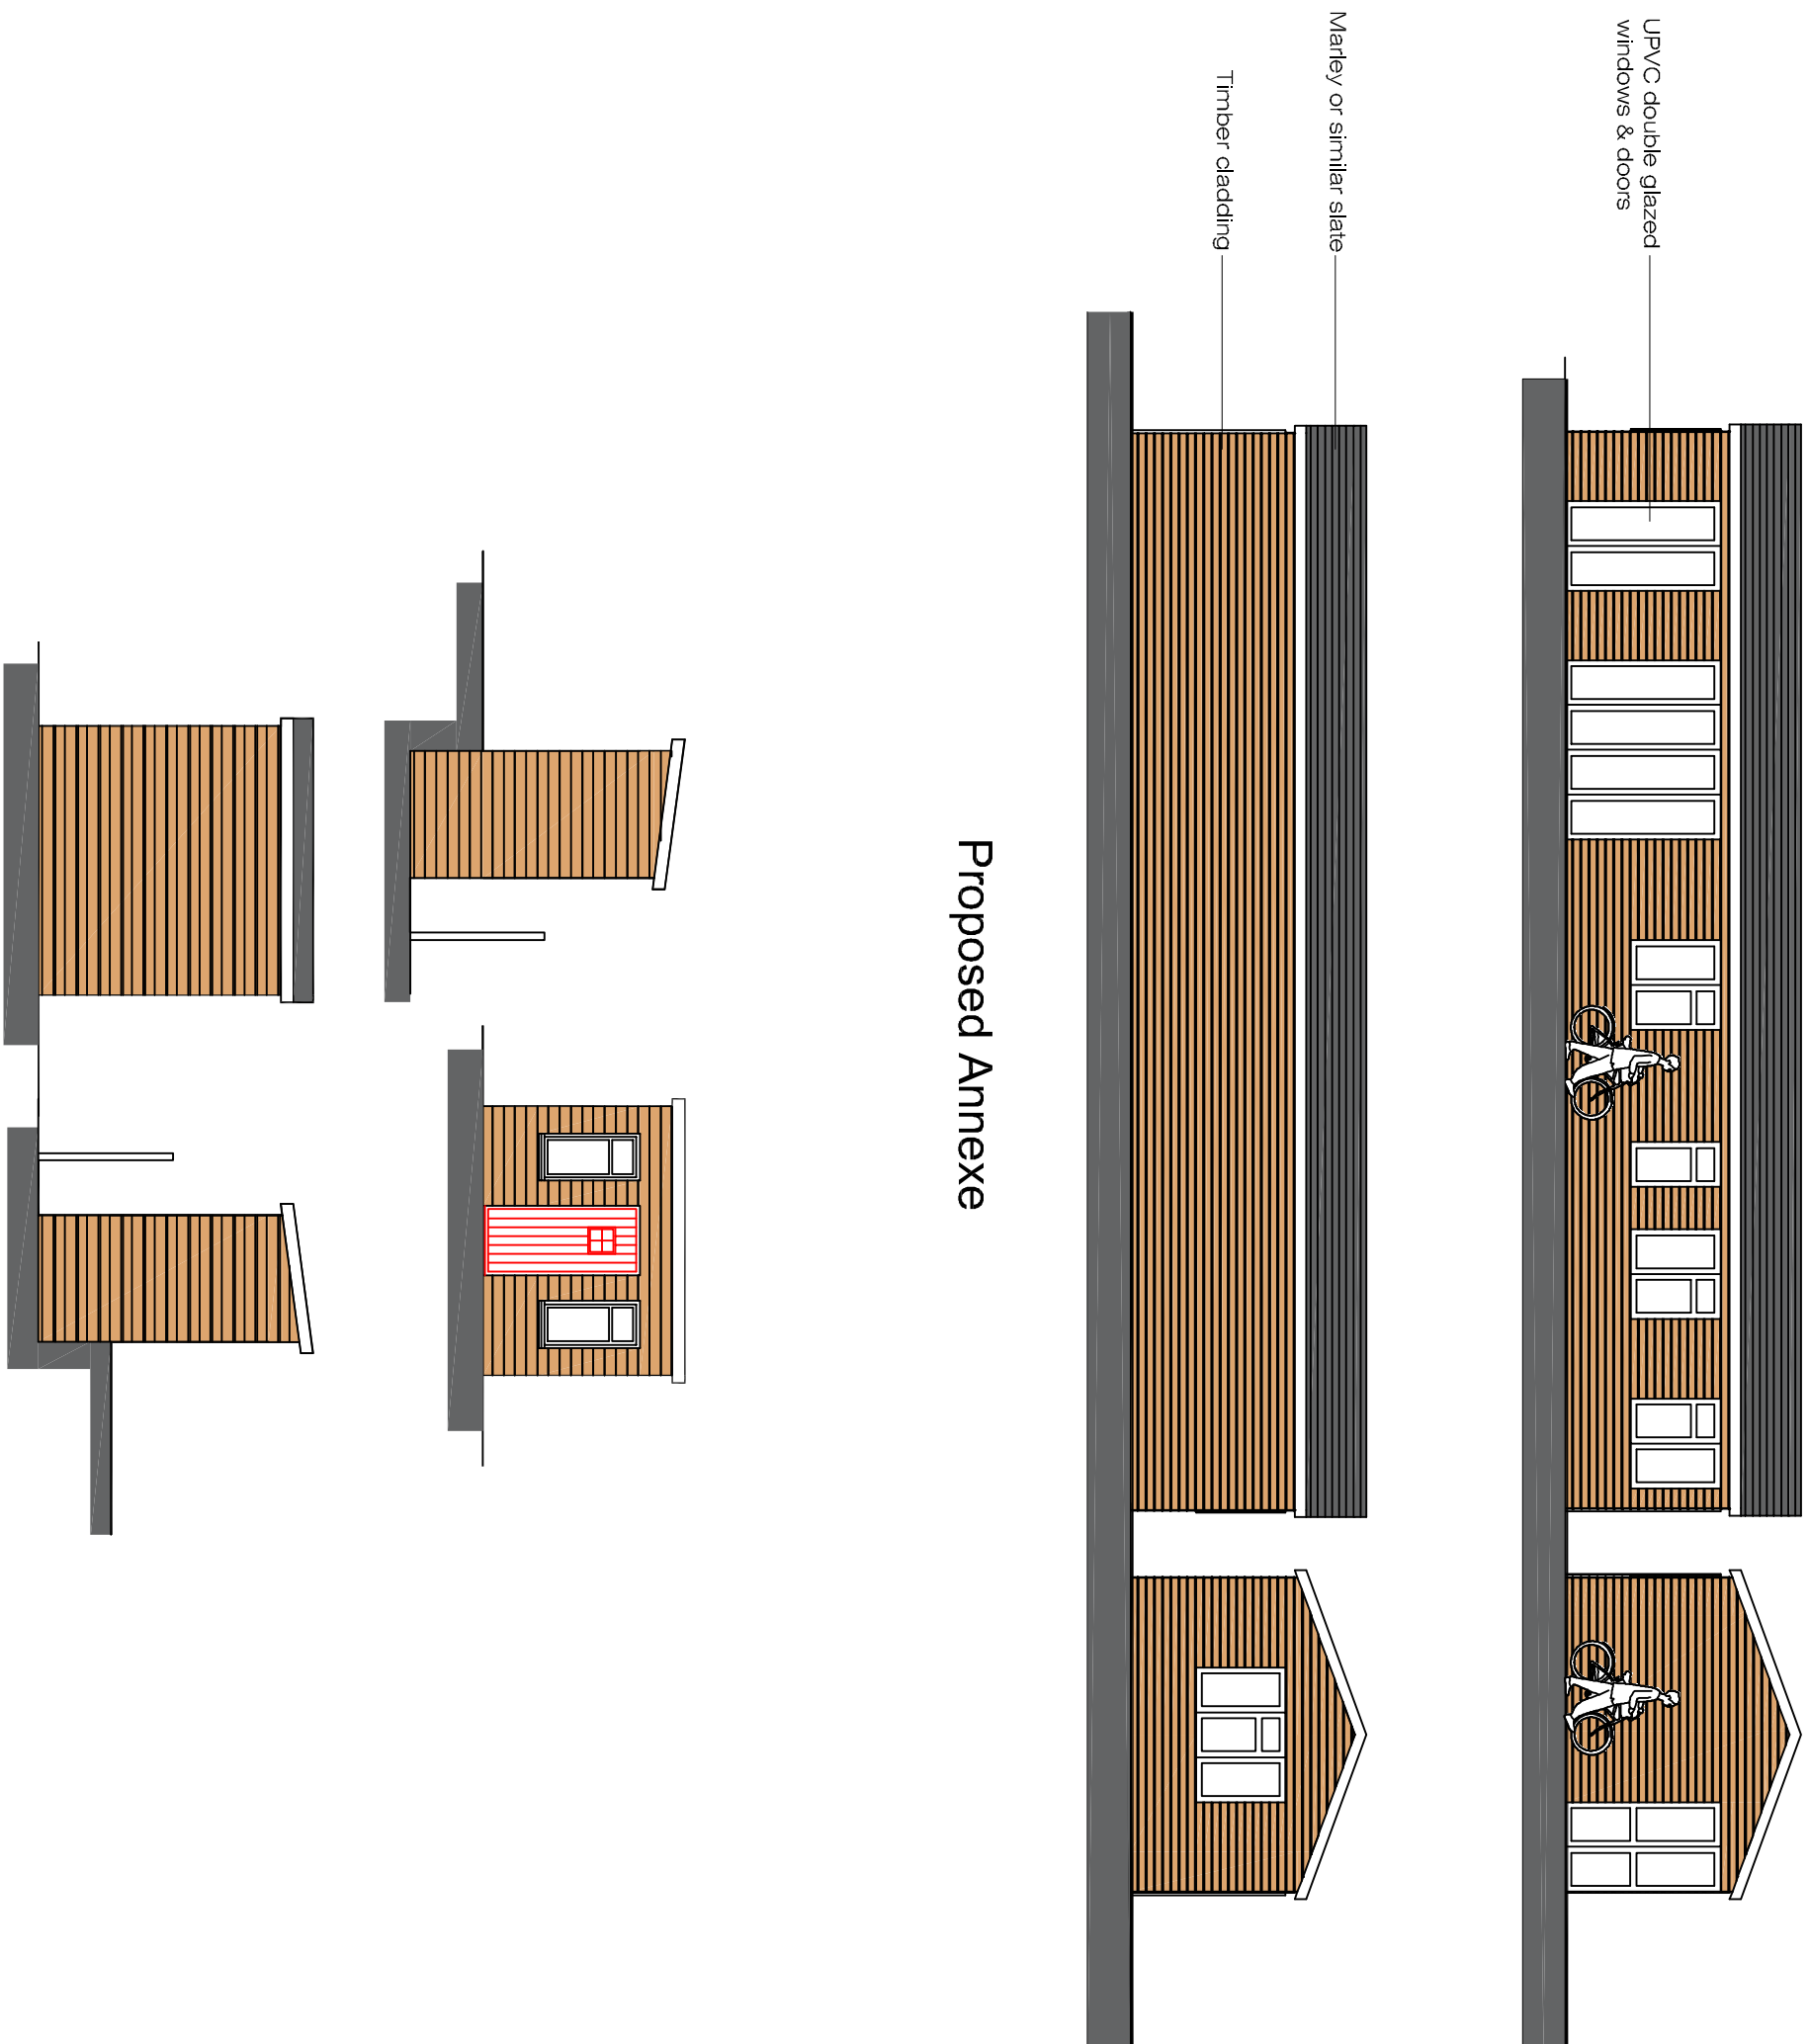


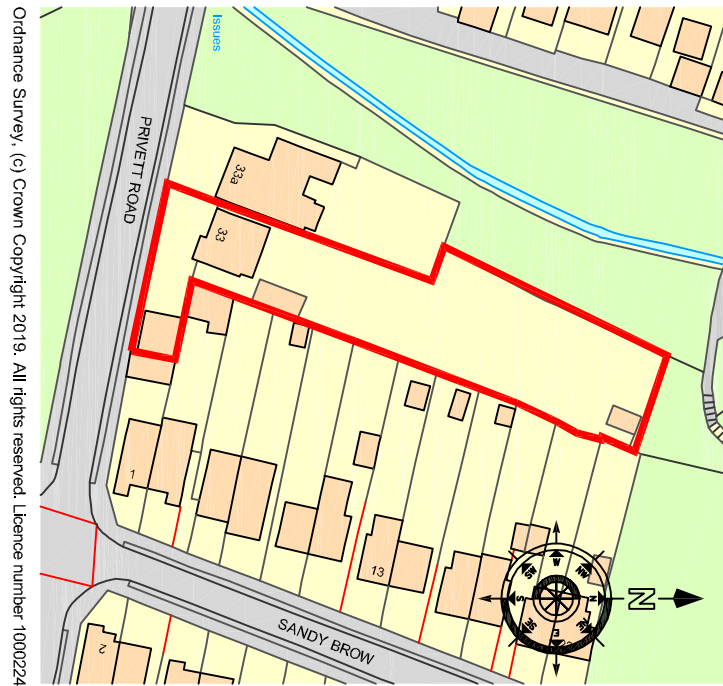

Proposed Annexe

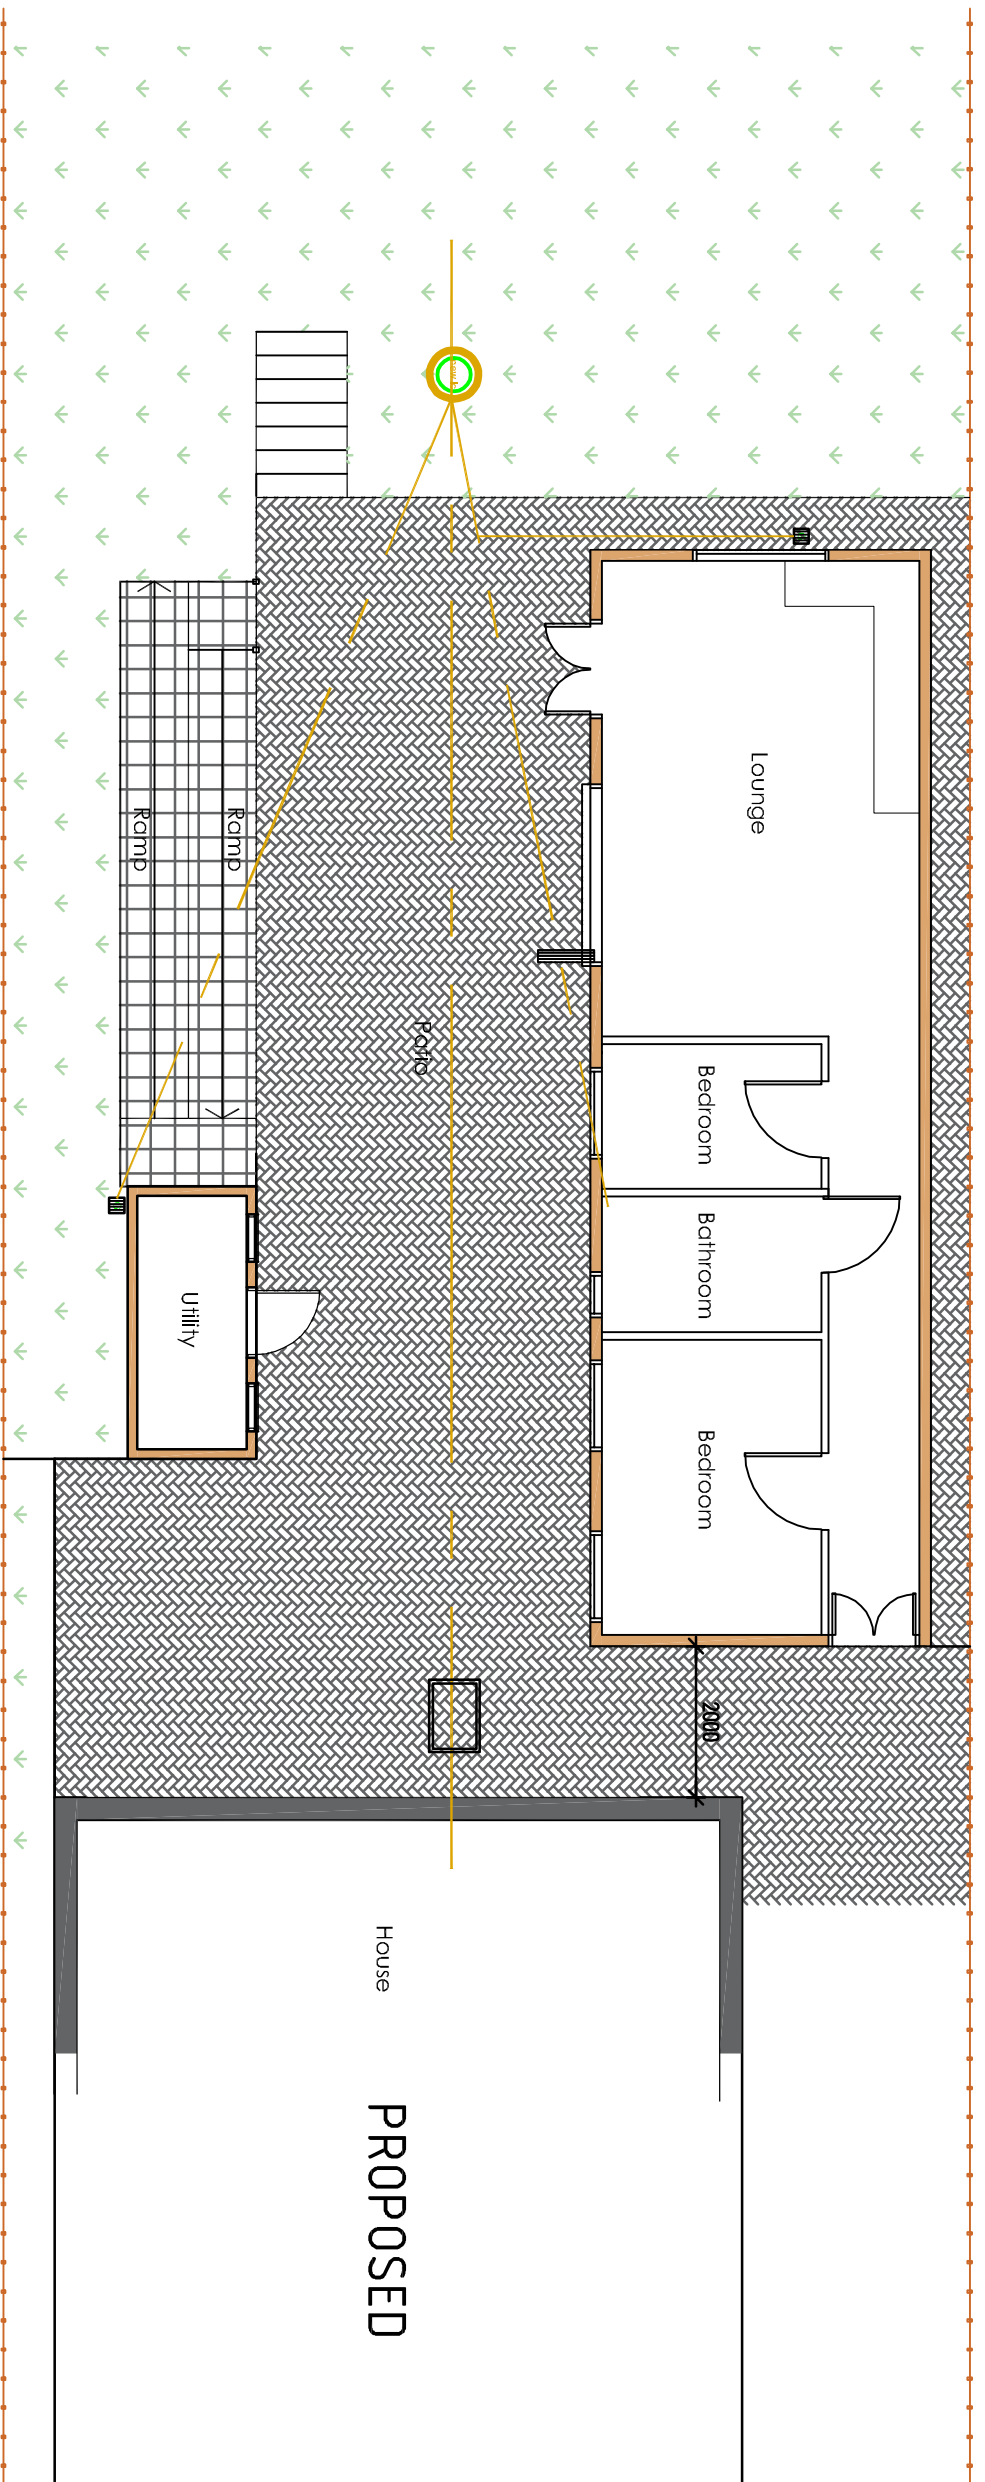

Scale in Metres
0 1 2 3 4 5
for 1:100

Scale in Metres
0 5 10 15 20 25
for 1:500

Scale in Metres
0 10 20 30 40 50 60
for 1:1250

