



7 Penk Ridge, PO9 3LT - BLOCK PLAN

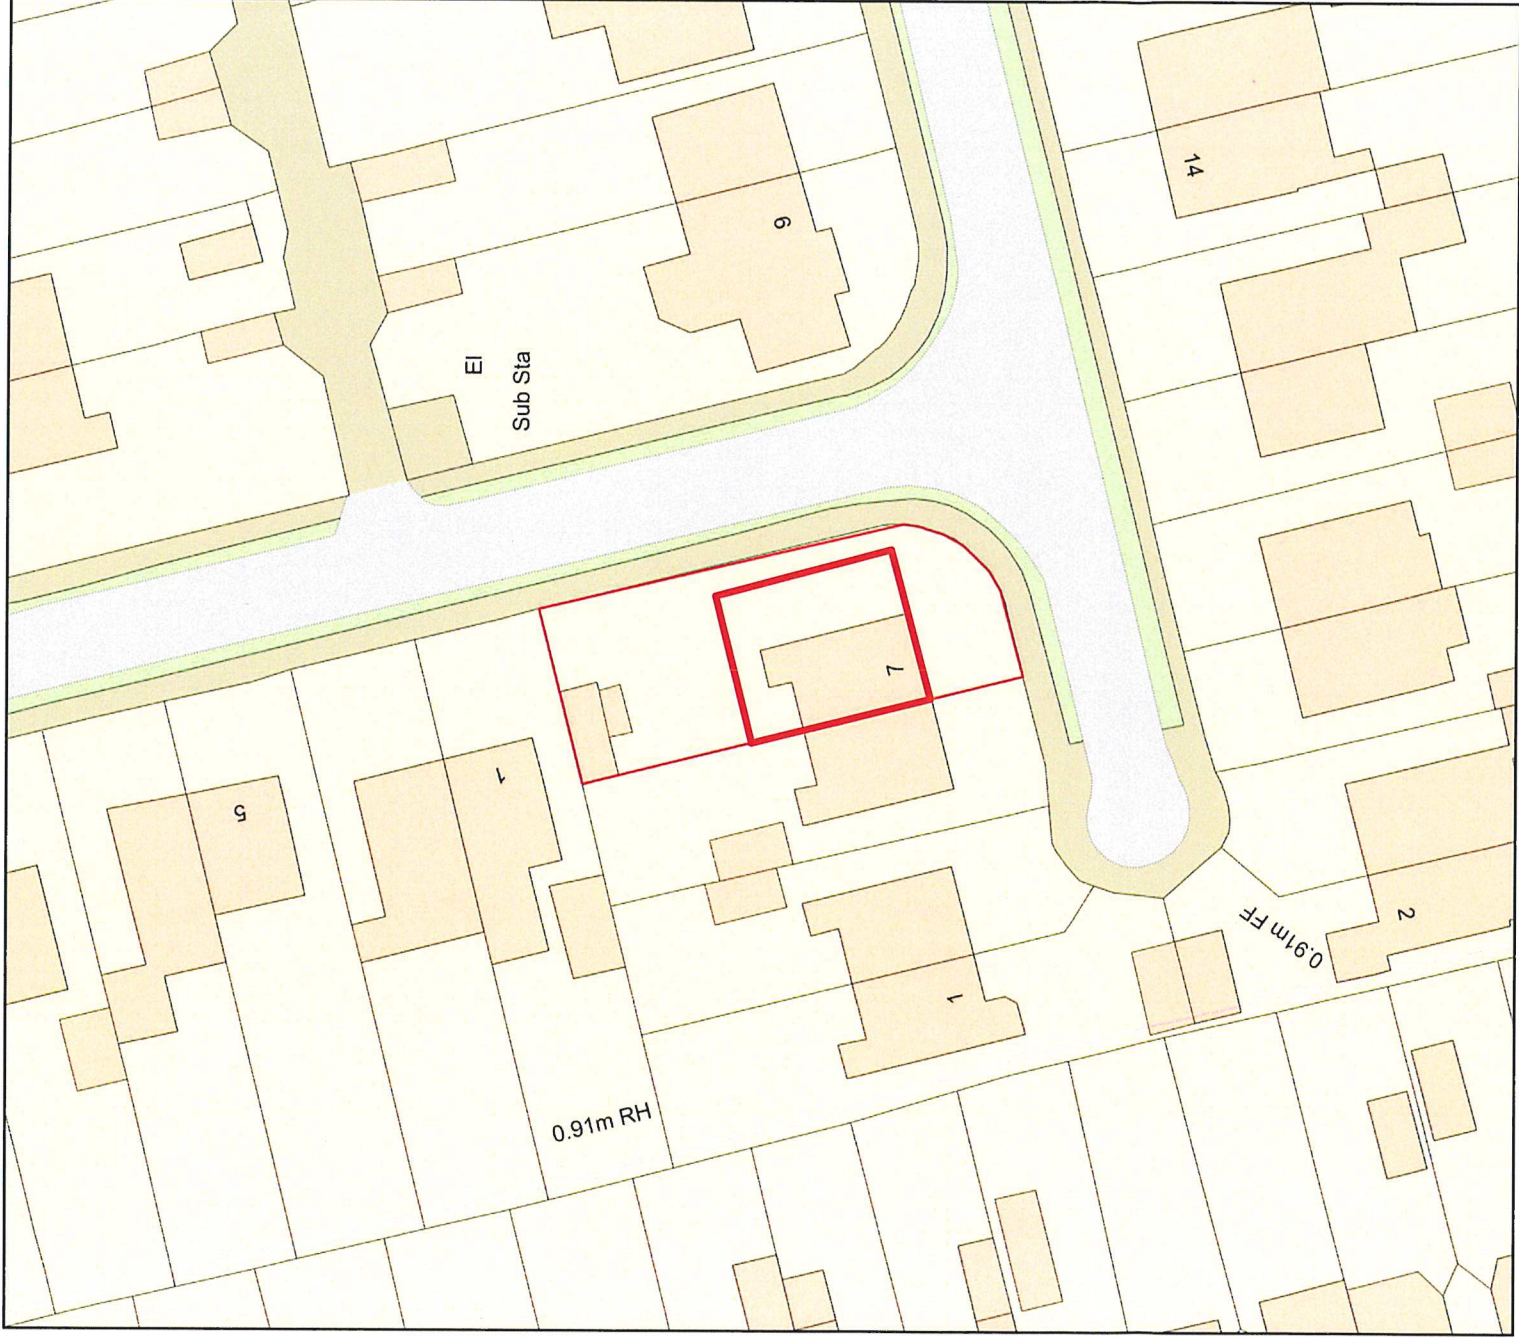

Plan Produced for: Parkers Design
Date Produced: 03 Feb 2020
Plan Reference Number: TQRQM20034133113299
Scale: 1:500 @ A4

© Crown copyright and database rights 2019 OS 100042766

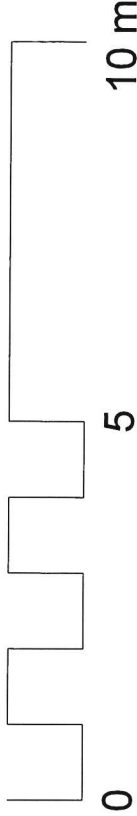

PROJECT	7 Penk Ridge PO9 3LT					CLIENT	Sneed	
	SHEET					Date	Issue Date	Scale (@ A3)
Drawn by						SW	DRAWING NUMBER E107	
Checked by						SR		
							REV	