




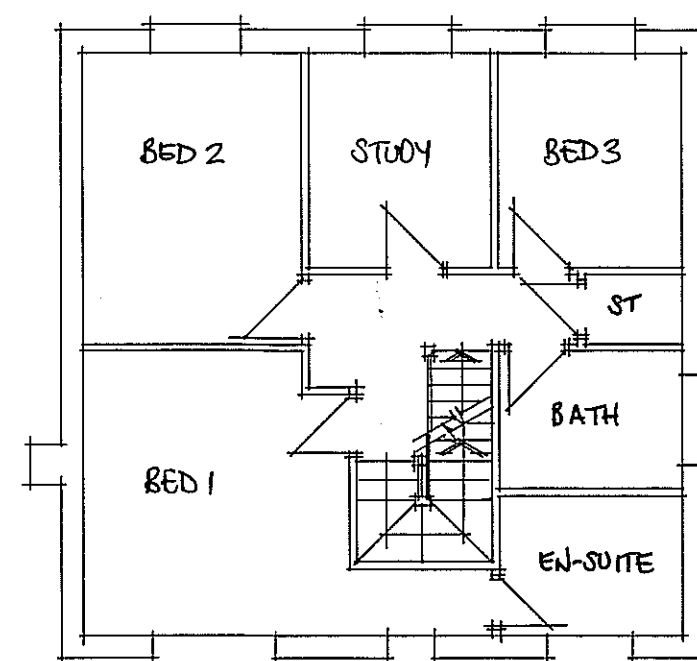

FIRST FLOOR PLAN (1:100)

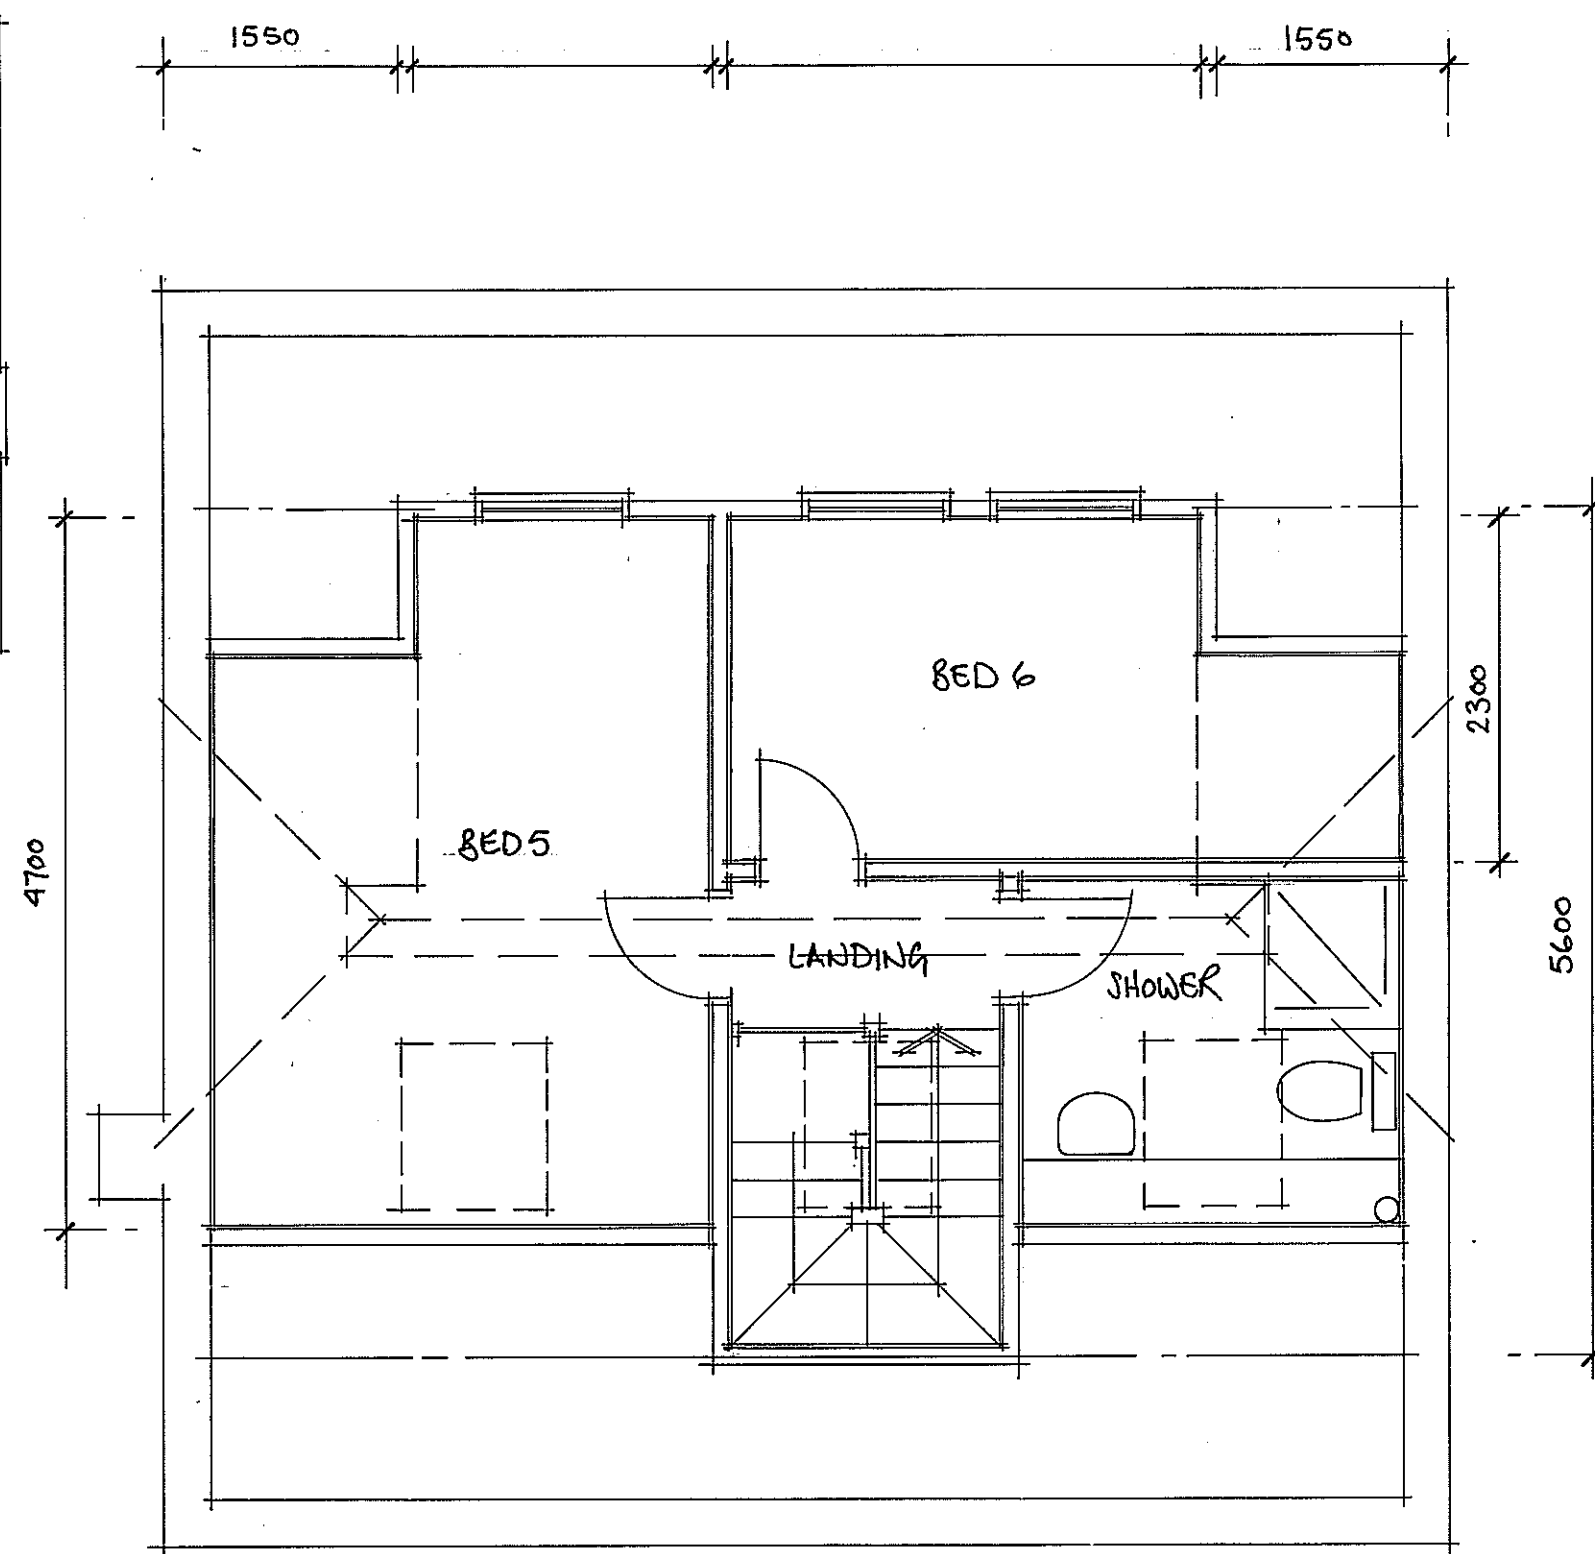

SECOND FLOOR PLAN

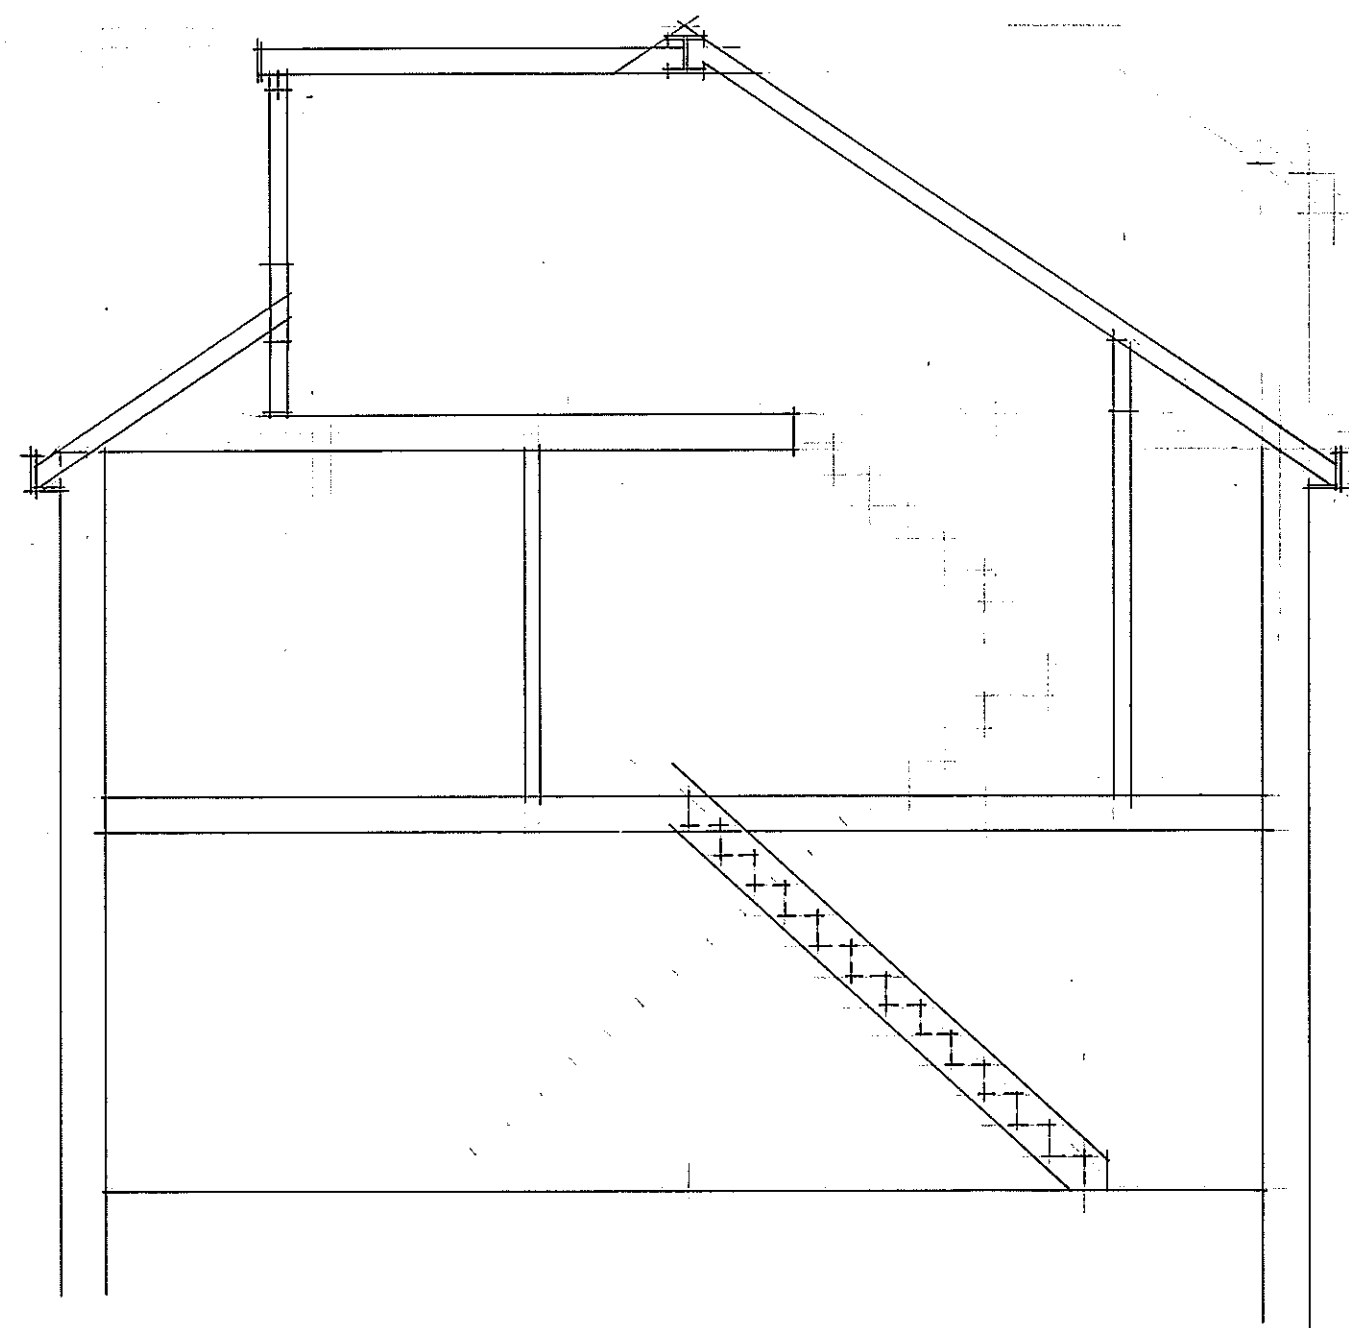

REV A: ROOF HEIGHT REDUCED, HIPS INCREASED

28 EVERGLADES AVENUE	
PROPOSED LOFT CONVERSION WITHIN RAISED ROOF	
1:50 1:100	FEB 20
A2 ORIGINAL	28/02A