


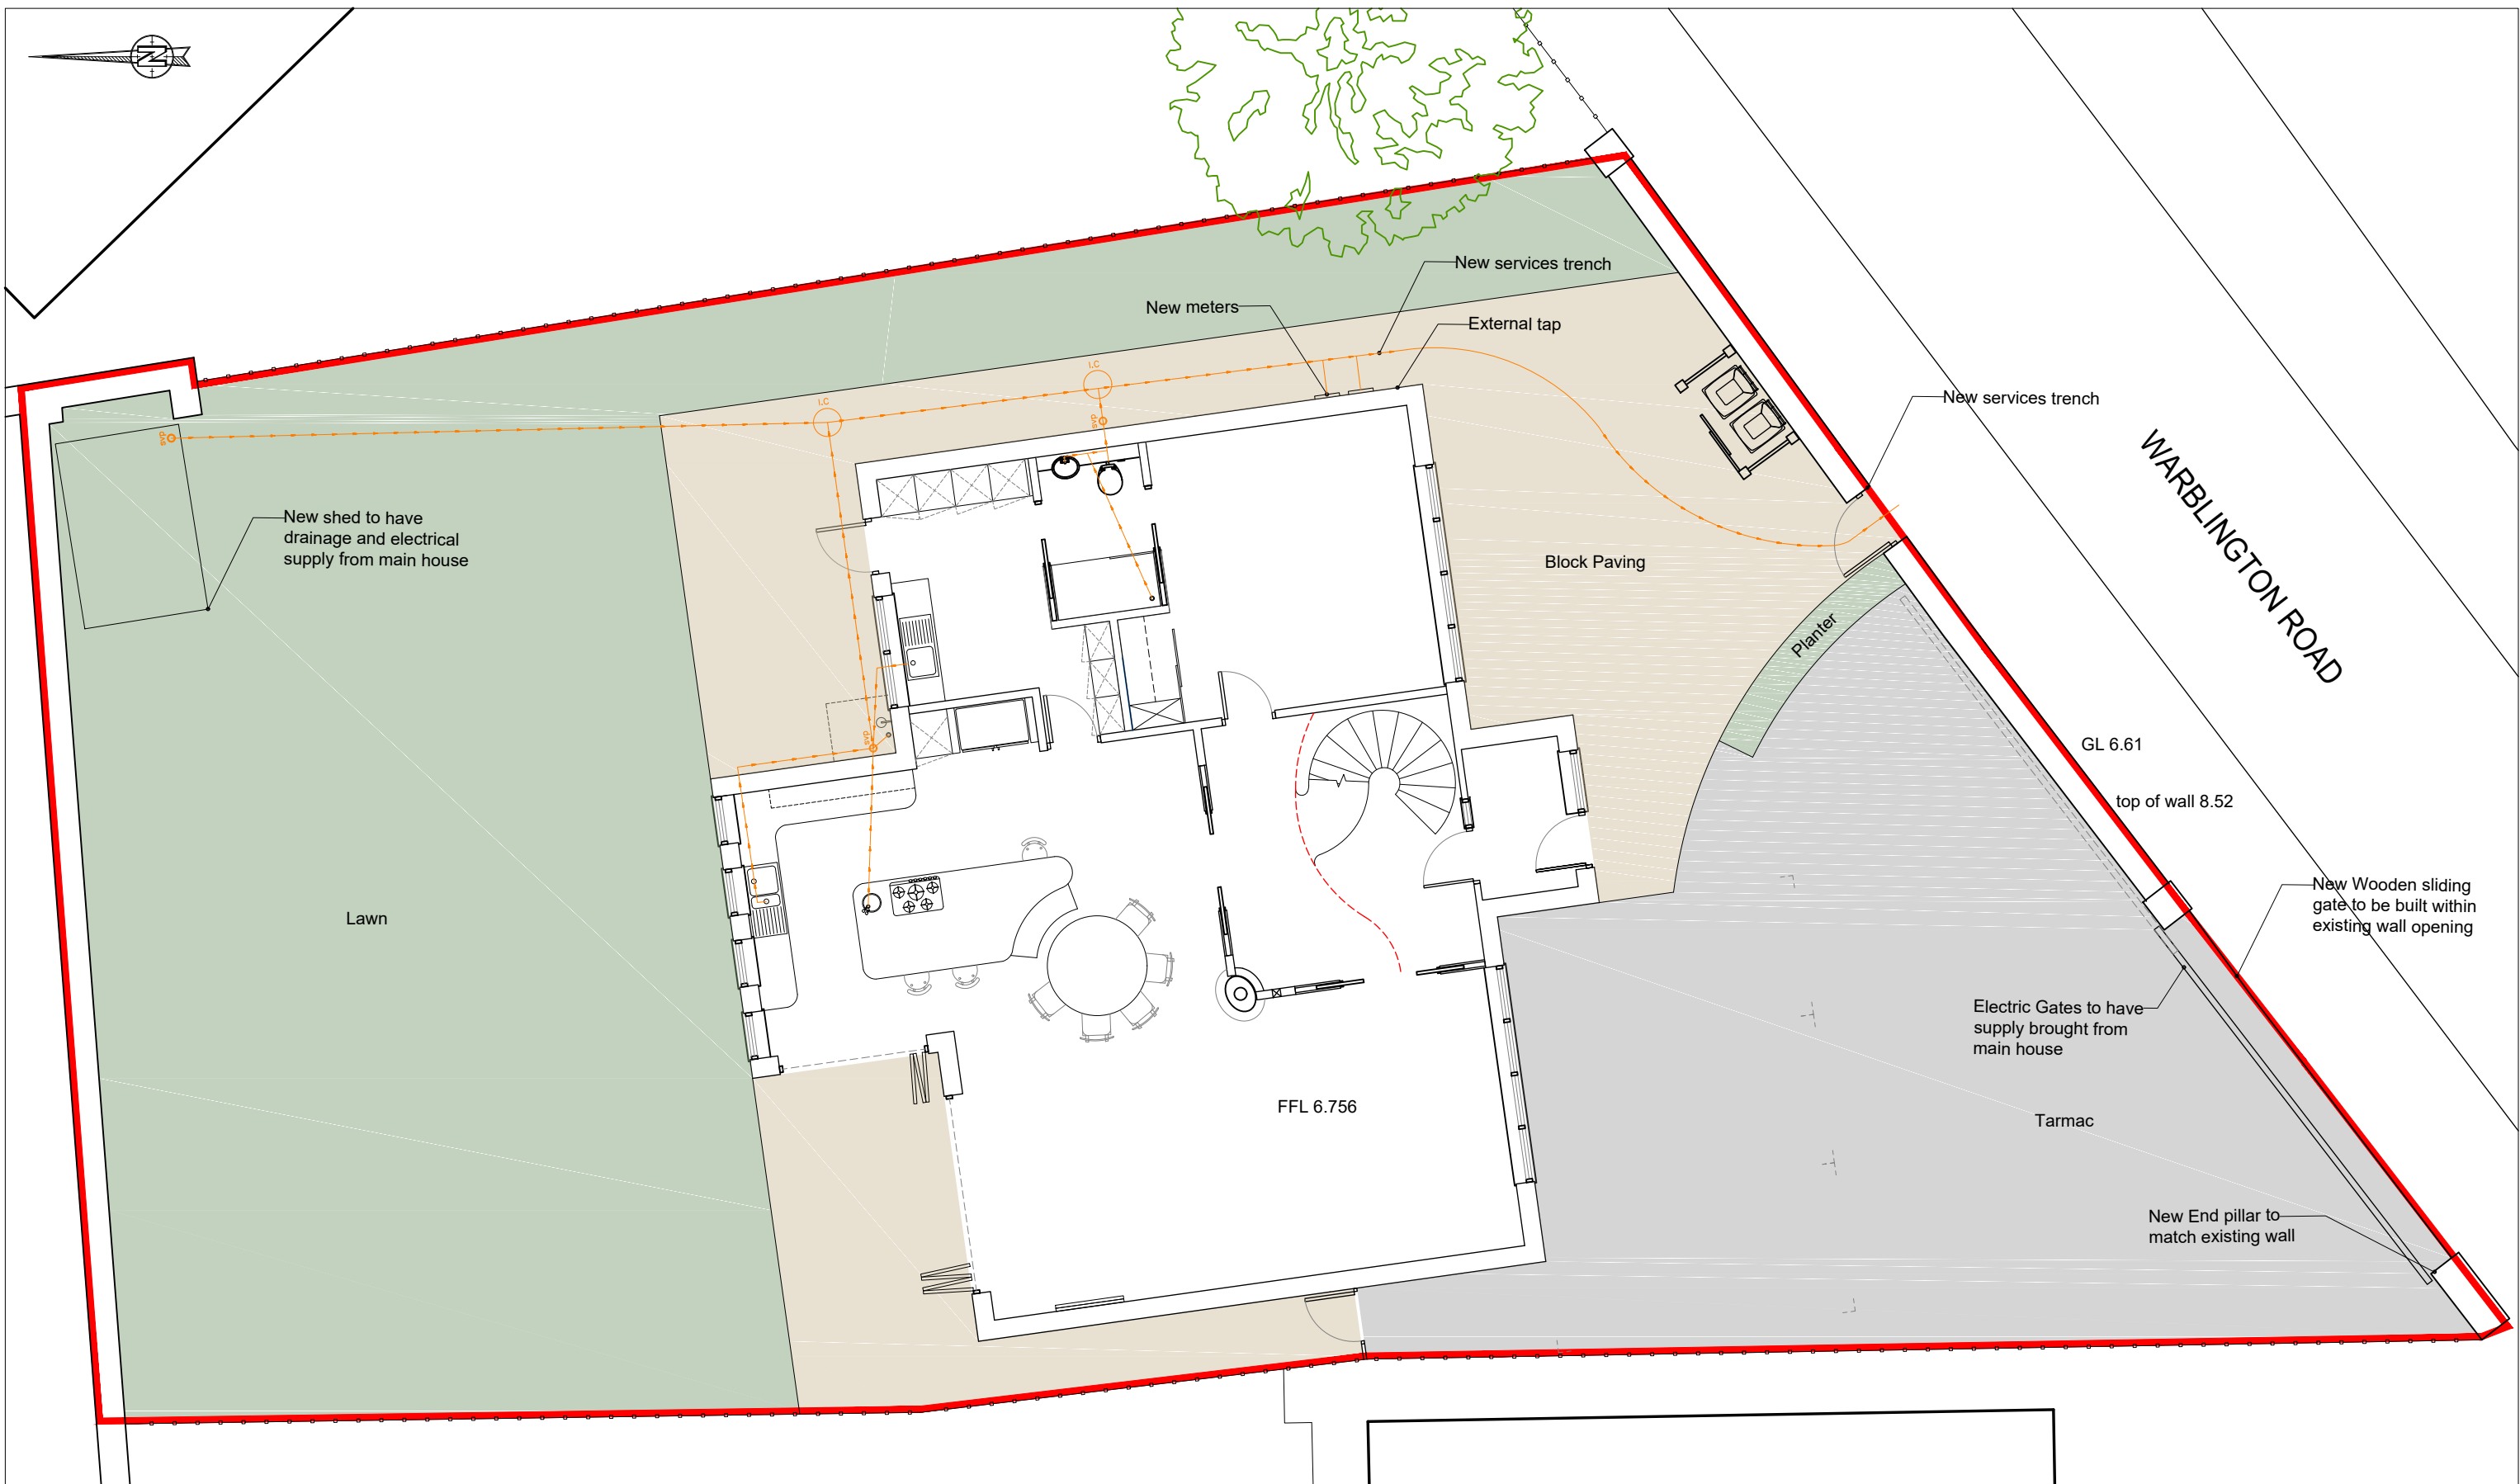

#### Hard & Soft Landscape Plan

Green - Lawn Area  
Brown - Block paving on a sand base  
Grey - Tarmac with a block edge

0m 1m 2m 3m 4m 5m 6m 7m 8m 9m 10m

|   |             |            |            |                  |      |
|---|-------------|------------|------------|------------------|------|
| Rev   |             | Revision   |            | By               | Date |
| <b>K</b> NIGHT<br><b>A</b> D ARCHITECTURAL<br><b>D</b> E S I G N                                                                                                  |             |            |            |                  |      |
| K.A.D. Ltd<br>Unit 17<br>First Floor<br>The Quadrant<br>Port Solent<br>PO6 4TP<br>M: 07801 346479<br>T: 01489 692194<br>E: info@k-a-d.co.uk<br>W: www.k-a-d.co.uk |             |            |            |                  |      |
| Project<br>9A WARBLINGTON ROAD,<br>EMSWORTH, PO10 7HE   |             |            |            |                  |      |
| Drawing<br>HARD & SOFT LANDSCAPING<br>PLAN   |             |            |            |                  |      |
| Scale<br>1:100@A3   |             |            |            | Date<br>MAY 2019 |      |
| Client   | Project no. | Sequential | Site/Floor | Detail           | Rev  |
| CATHY WAGG<br>IVOR FINDLEY   | KAD         | 05         | A          | SITE             | C    |