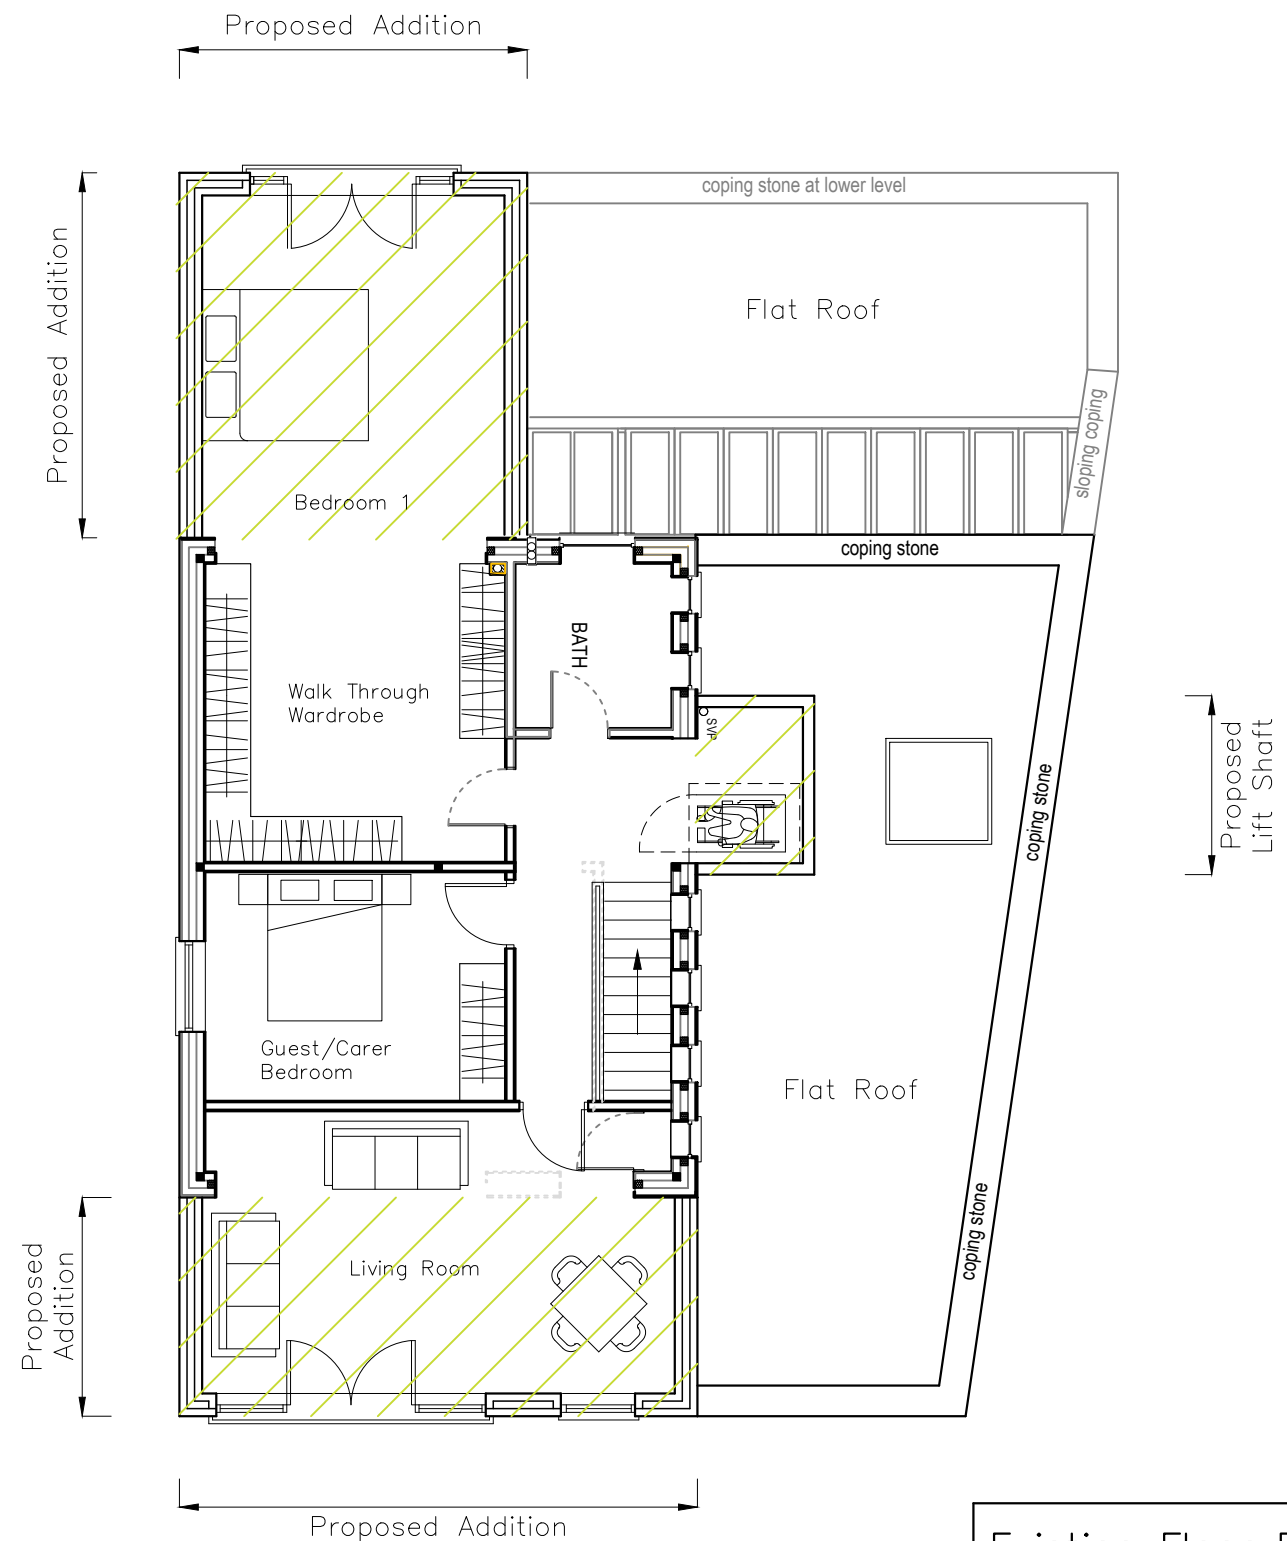
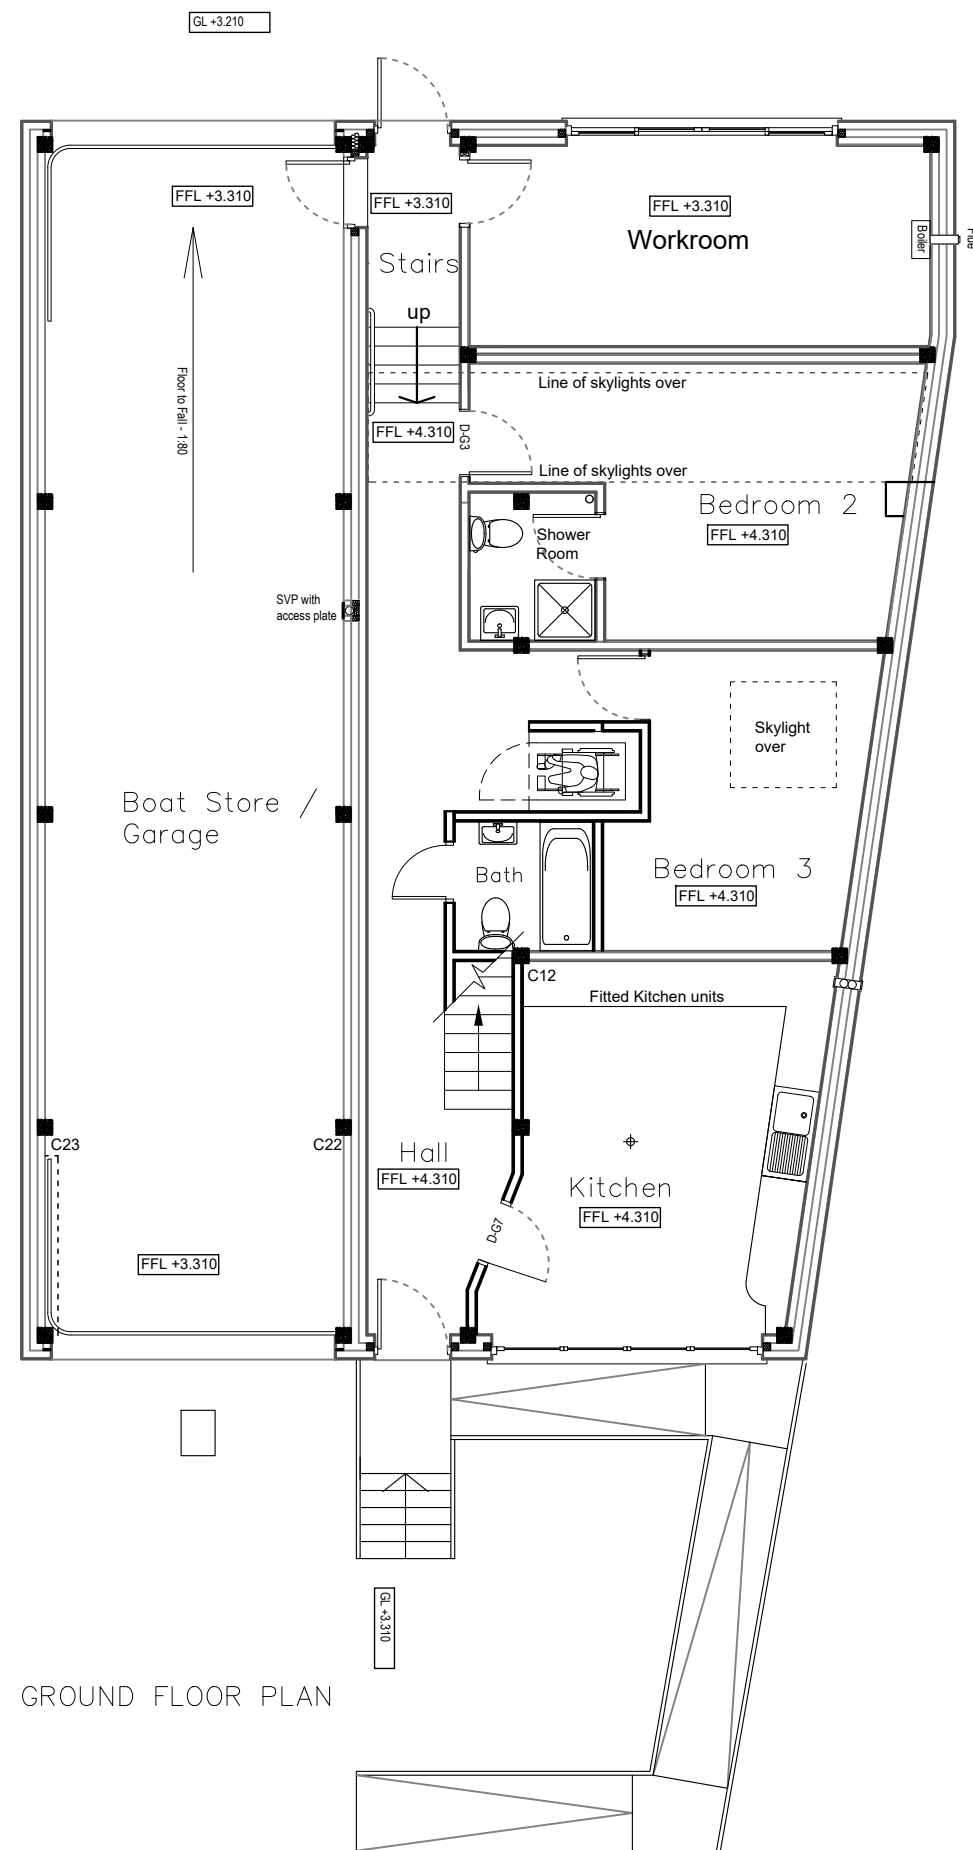


Existing Floor Plans	
Spindrift, Ferry Road, Hayling Island, PO11 0DG	Revisions a) Note/Date/Initial b) c) d)
 Critchley Architecture And Design Ltd. Contact: 02392 474 919 info@caad.online The Old Brewery, 15E South Street, Havant, PO9 1BU	Scale A1=1:25, A3=1:50 Drawn PWP/SAR Date 07/04/2020 18105-410⁰