

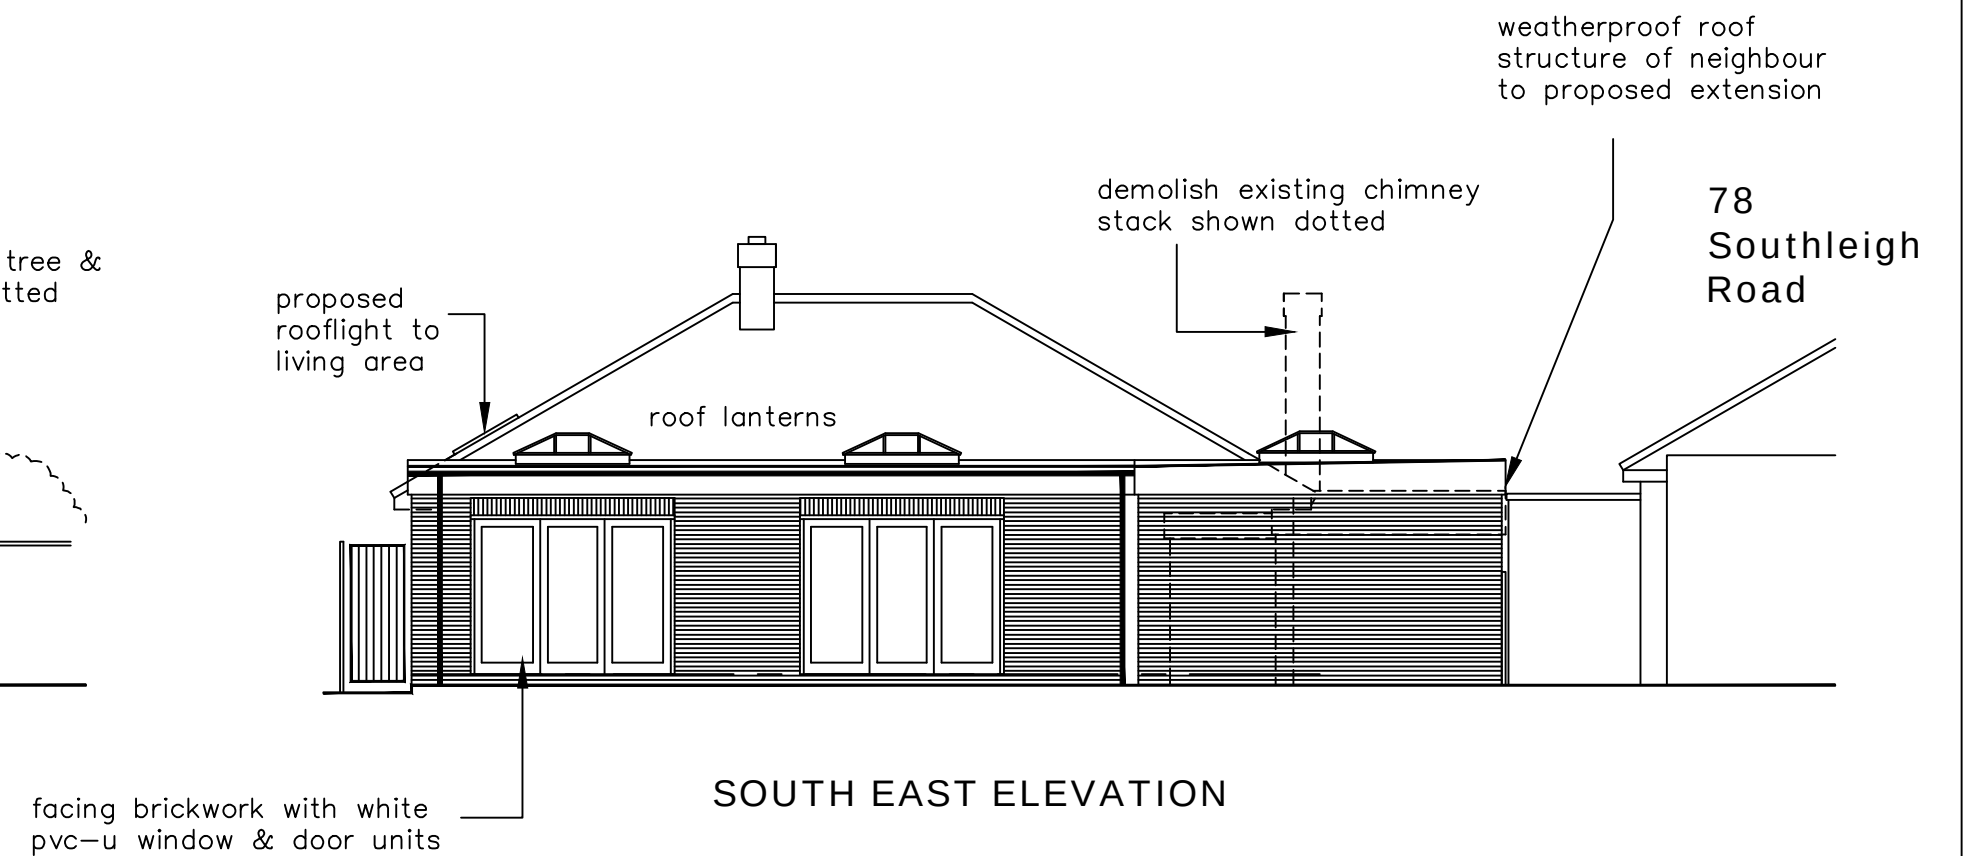
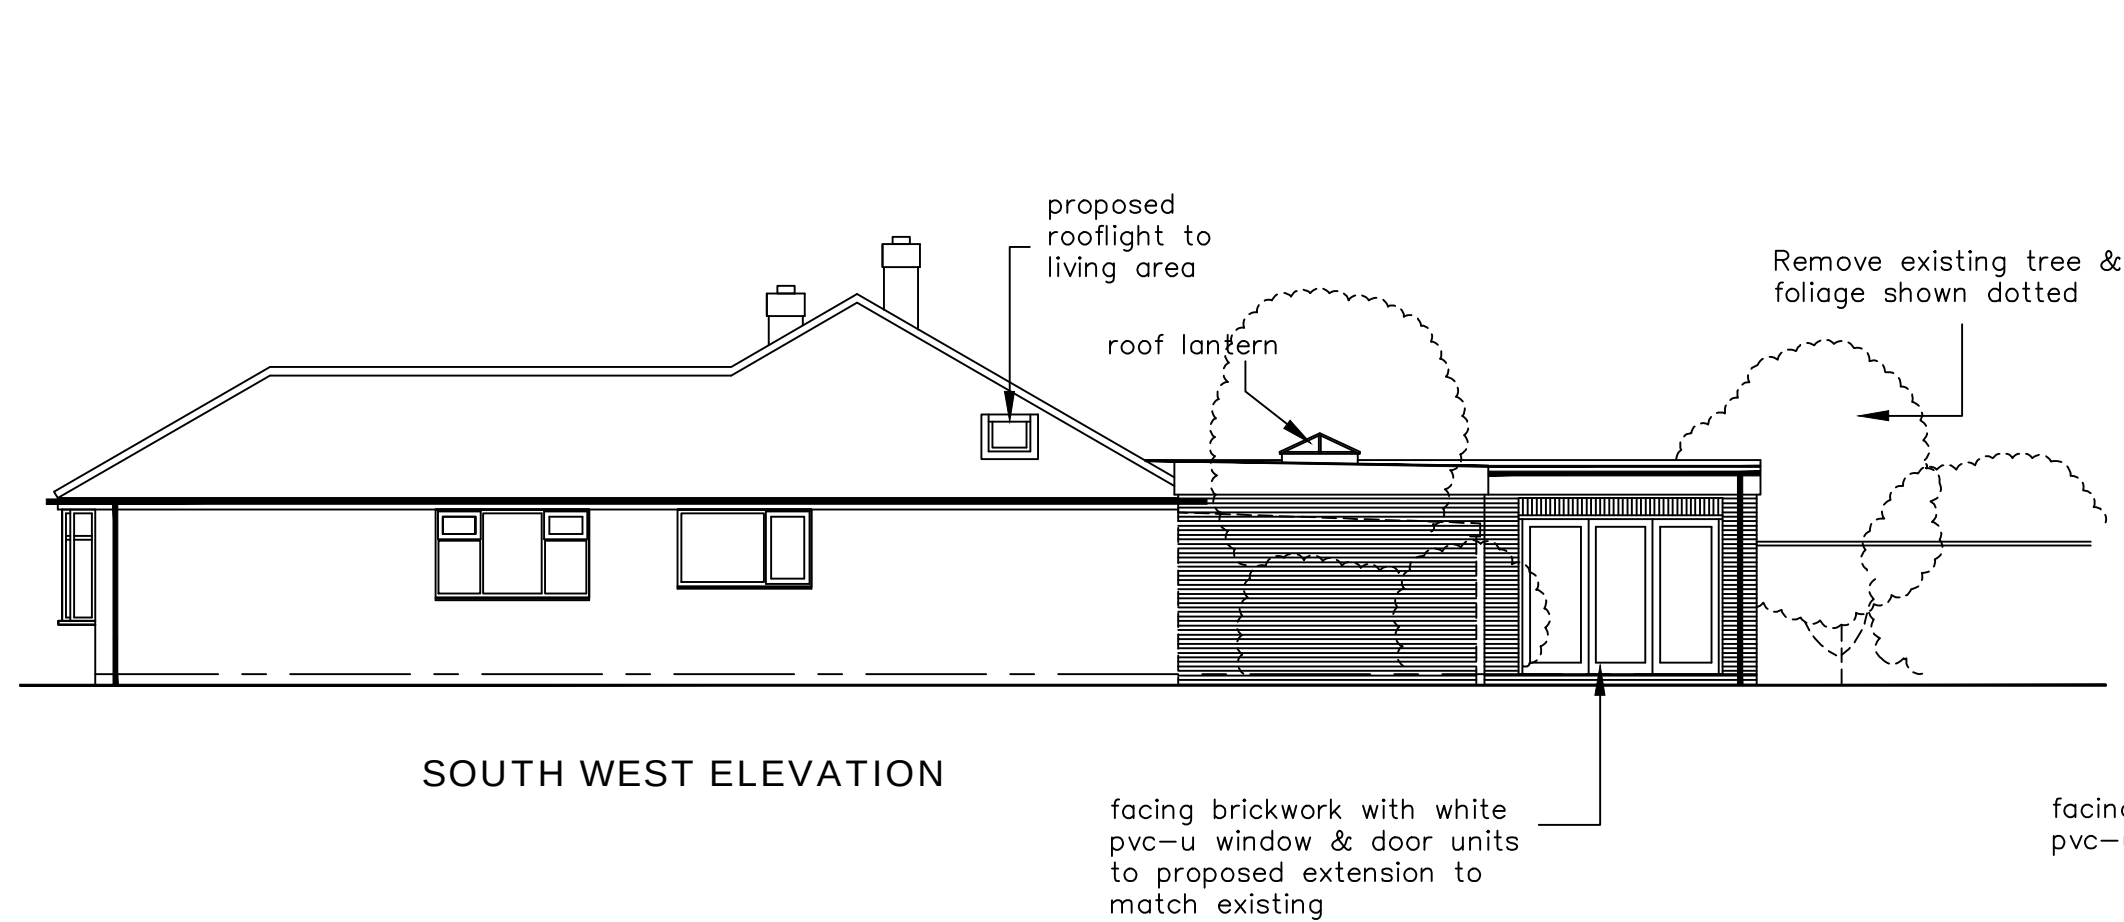


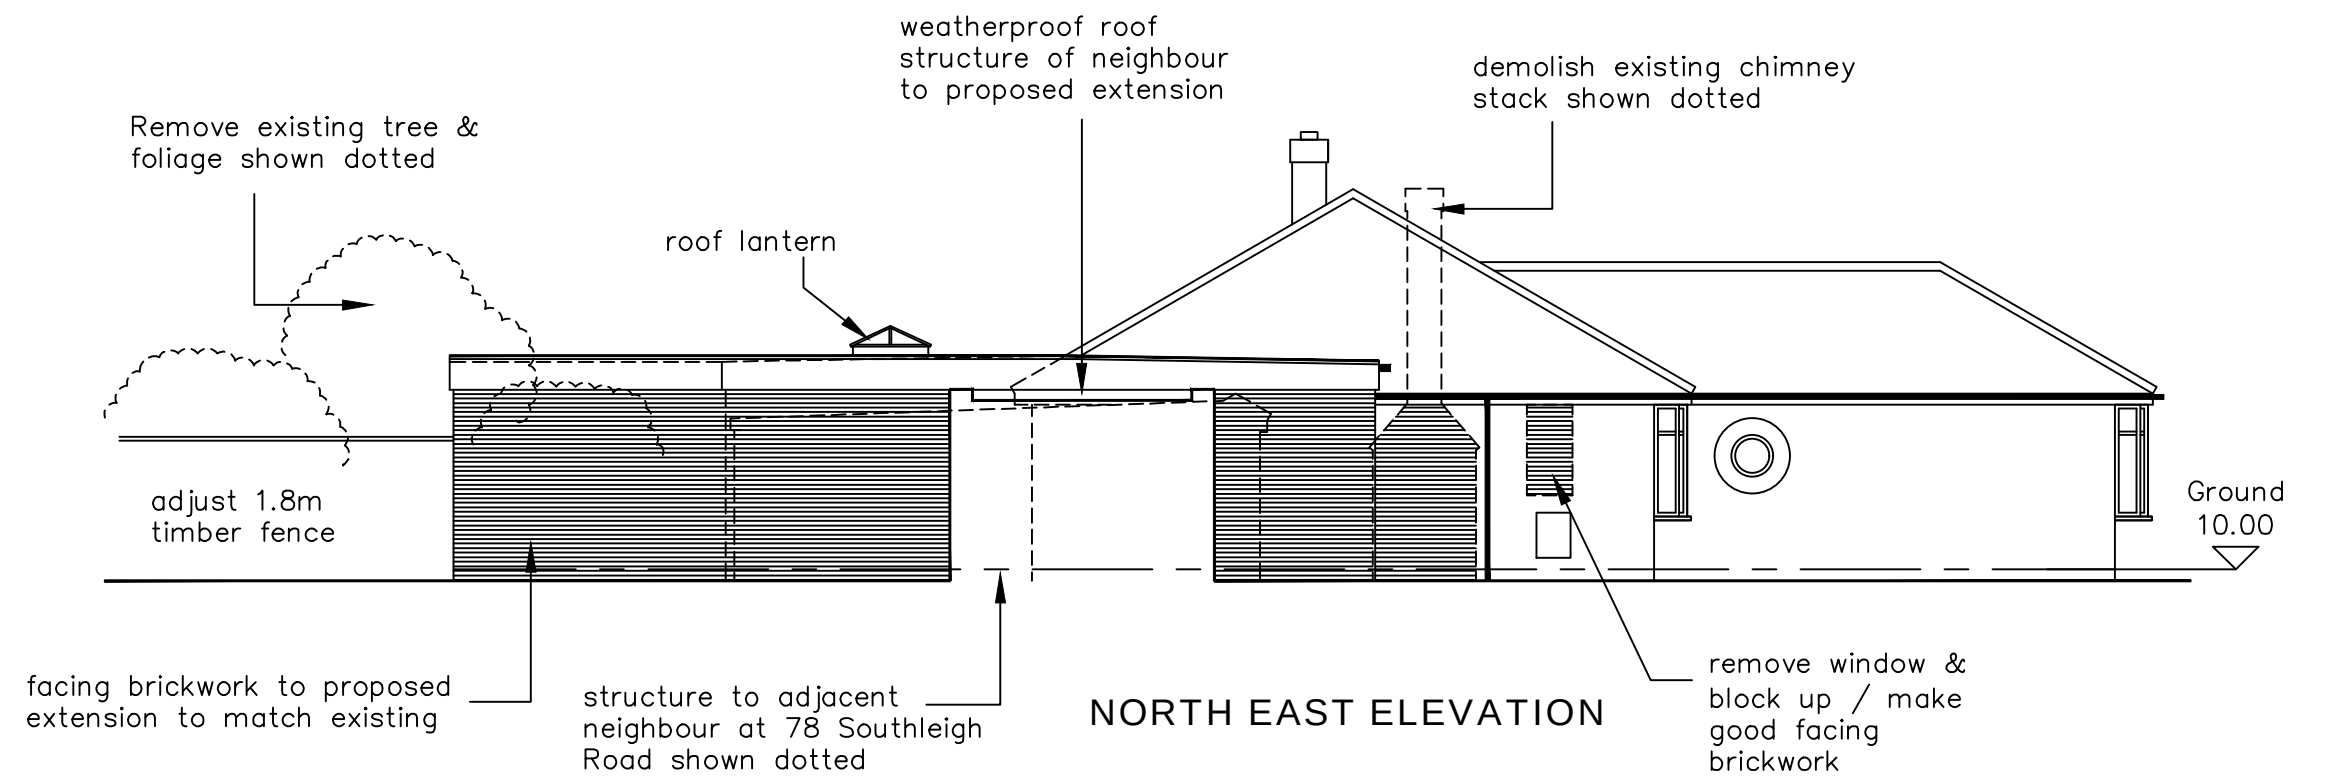

NOTES: The design and construction of this project shall be in accordance with the current Building Regulations & NHBC Standards. These notes & drawings have been prepared solely for the purpose of Planning & Building Regulation approval. Do not scale from this drawing unless for Planning purposes. All dimensions to be checked on-site and any alterations to be approved by the Architect and/or client prior to any work commencing. Ordnance Survey Licence No: 100047591 This drawing to be copyright and to be read in conjunction with all other drawings	Amendments:	Key:	Client Name & Address: Mr S Kneller 104 Bedhampton Road Havant PO9 3EZ	Project Address: 76 Southleigh Road Havant PO9 2QL	Drawing Details: PLANNING DRAWING Proposed Elevations		
					Project No:	Drawing No:	Rev No:
					936	4	
					Scale: 1:100 @ A2	Drawn: BWH	Date: 12/05/20

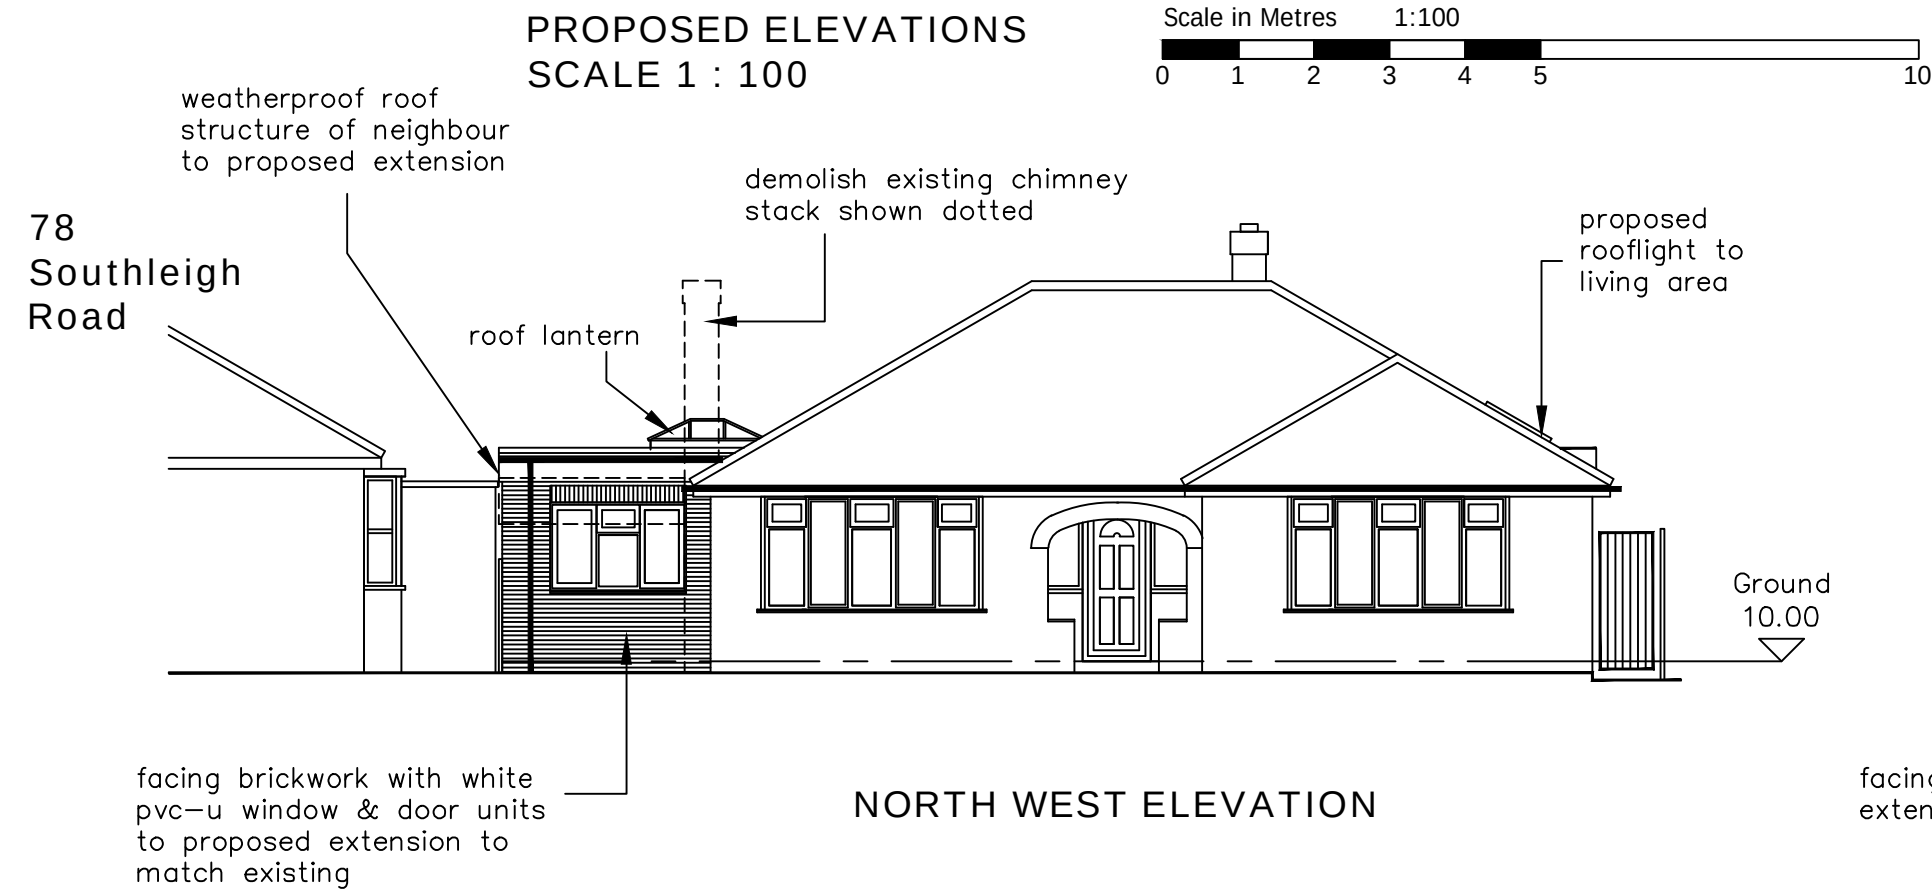

B H ARCHITECTURE Ltd
Heath Cottage
Newlands Lane
Purbrook
Waterlooville
Hants
PO7 5SQ
Tel: 023 9223 2322
Mob: 07747 771808
E-mail: bernard@bernardharding.com