



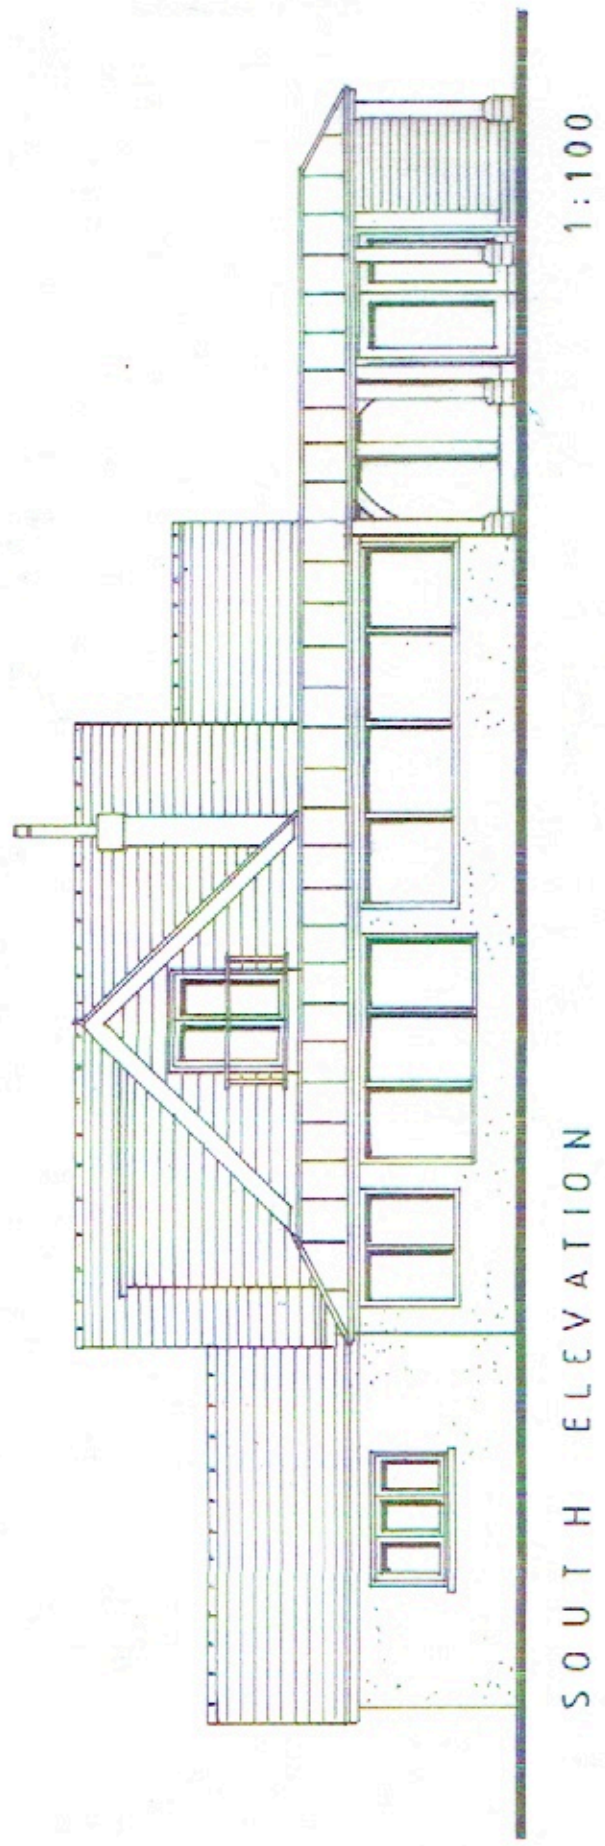

SOUTH ELEVATION

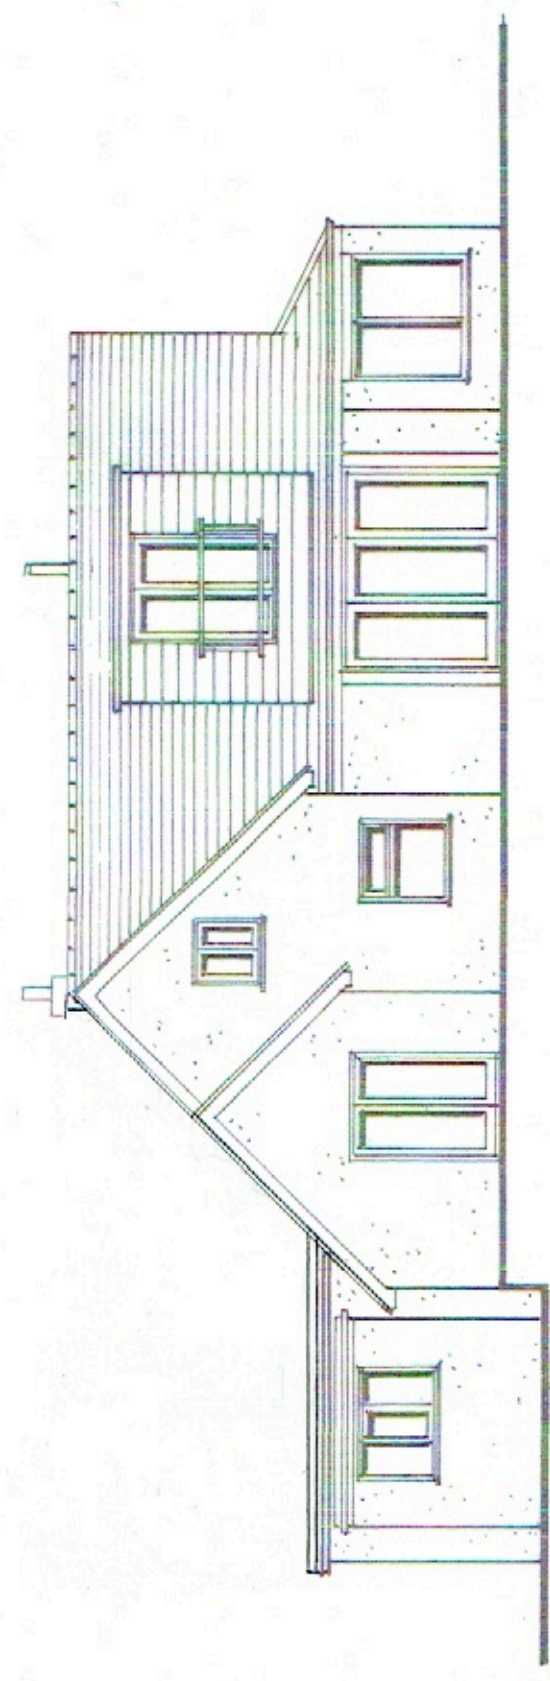

WEST ELEVATION

AS PROPOSED

