



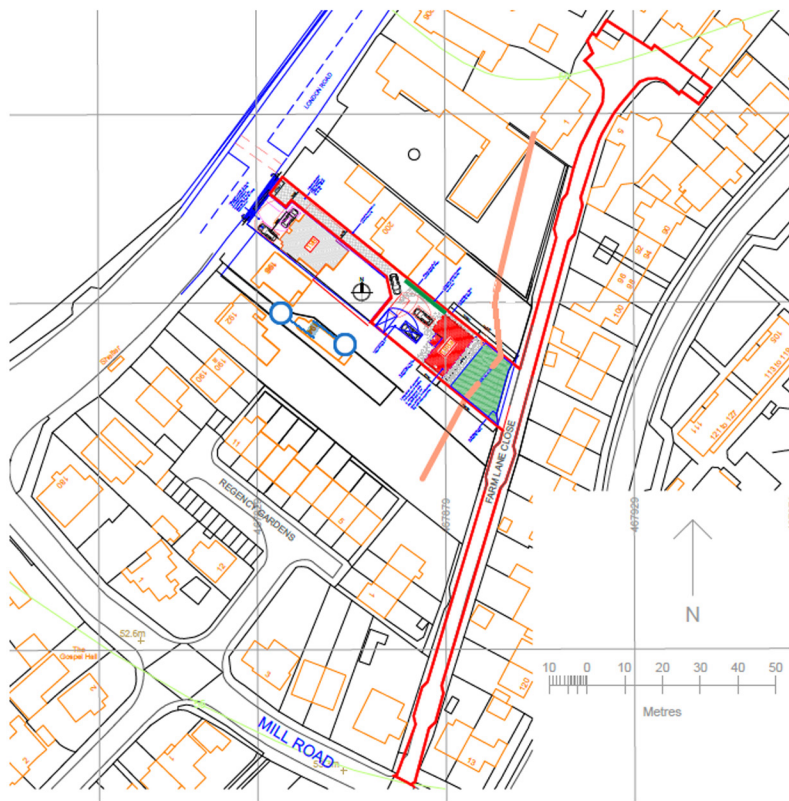


KEY PLAN
(Scale 1:1250)

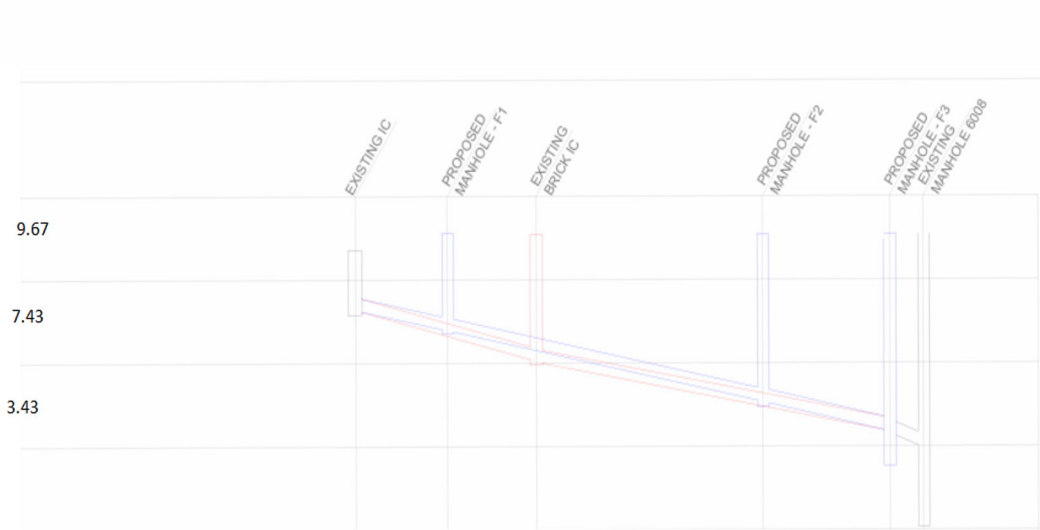


LONGSECTION
Scale 1:500(H)
1:100(V)

Manhole	Cover LVL	Invert Level
F1	9.67	3.43
F2	9.67	5.93
F3	9.67	7.43

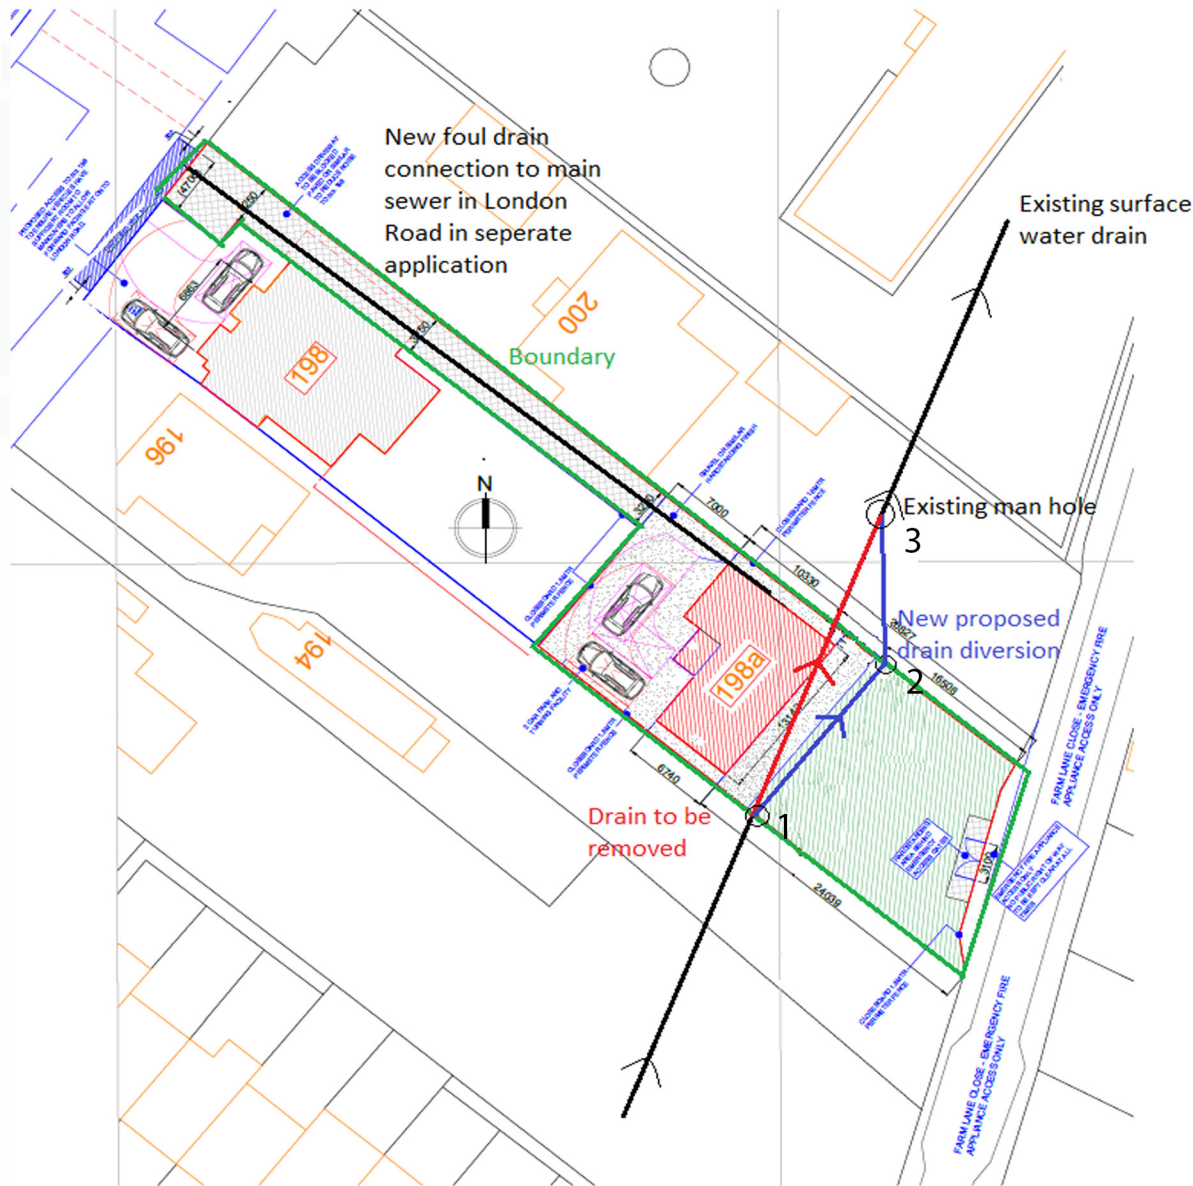

8 SITE DETAIL PLAN

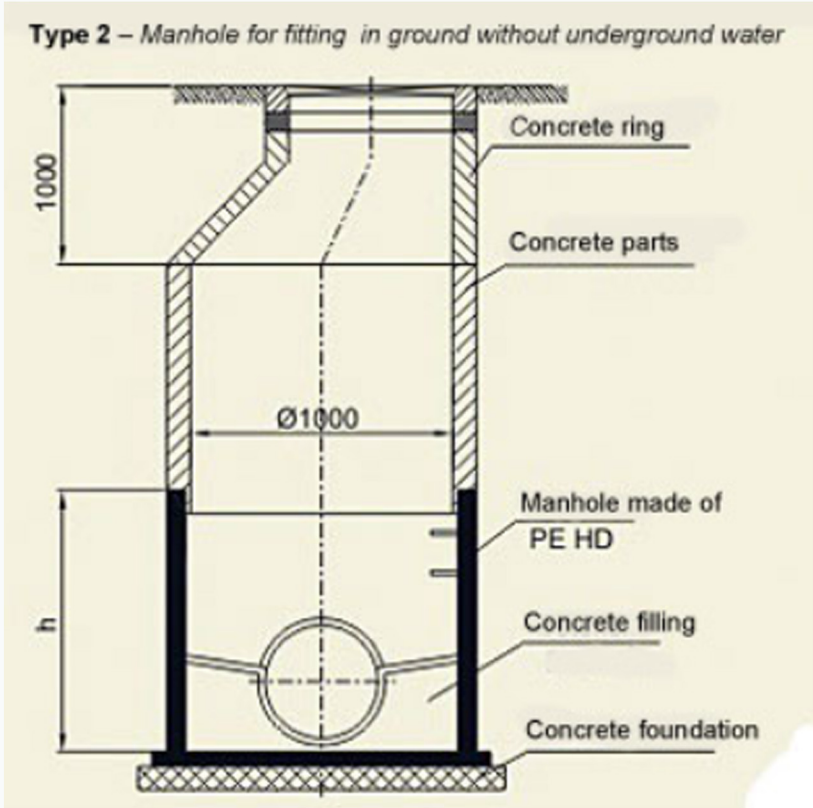

Material to be used:
150mm vitrified clay pipe and laid in 150mm thick granular bed and surround

Distance to closest point of house from:
Manhole 1: 4.6m
Manhole 2: 4.1m
Manhole 3 (existing): 9.3m

LEGEND:

EXISTING SEWER	—
PRIVATE DRAIN	- - -
PROPOSED SEWER	— (blue)
PROPOSED MANHOLE	— (blue circle)
EXISTING SEWER TO BE REMOVED	— (red)
EXISTING BRICK IC	— (red square)
EASEMENT	— (yellow)
BACKDROP MANHOLE	— (blue circle with dot)

	DRAWING NO
	SCALE 1:250 @ A1
	DATE July 2019

198a Lond Road Sewer Diversion