



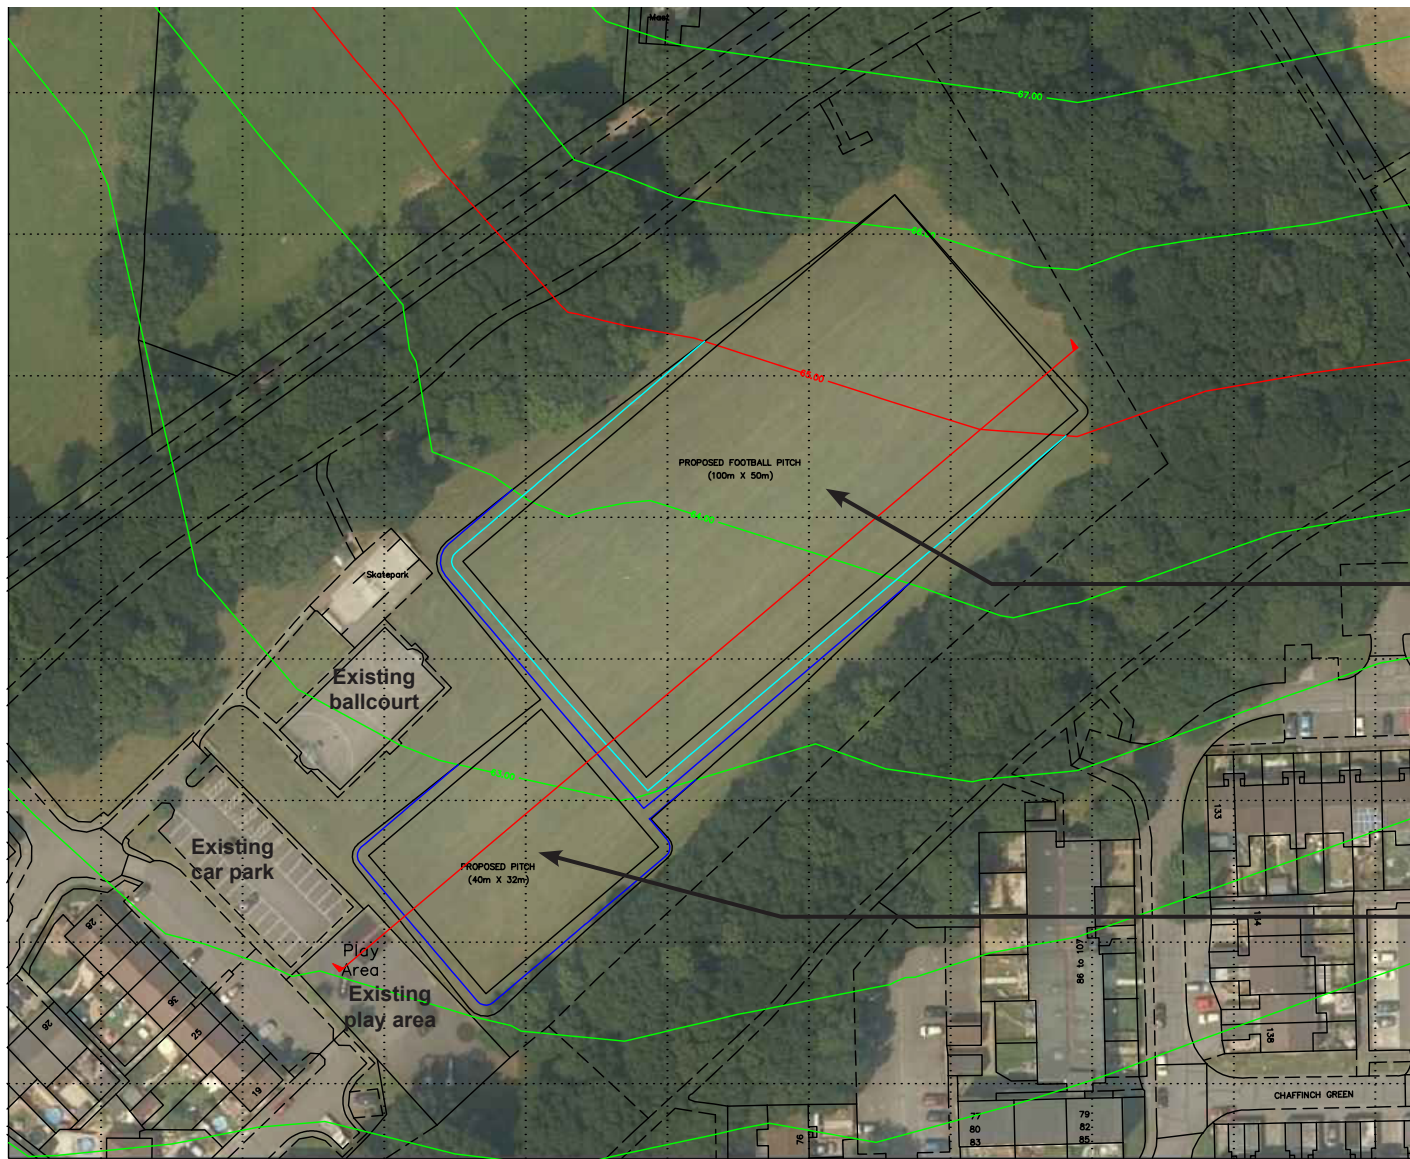

Upper terrace for sports pitch, approx.
100m x 50m

Lower terrace for play area & skate
park, approx. 40m x 32m

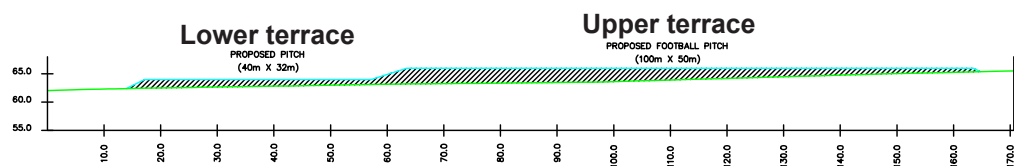

PROPOSED FOOTBALL PITCH VOLUME ~8,000m³
PROPOSED PITCH ~2,200m³

Indicative section

HOBBY CLOSE FIELD, WECOCK FARM
PROPOSED LAND REPROFILING
Drwg 1650-LA-5401