



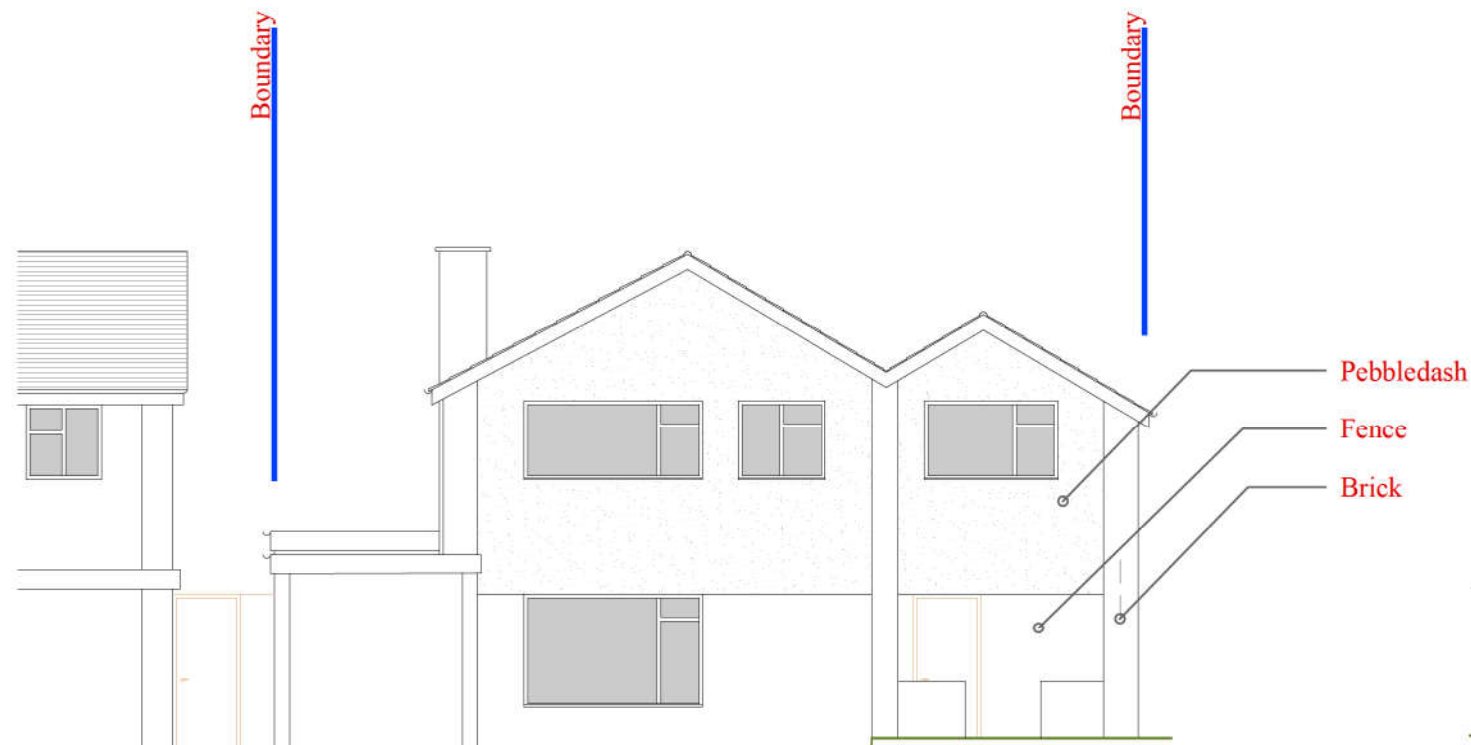


North (Front)

1:100

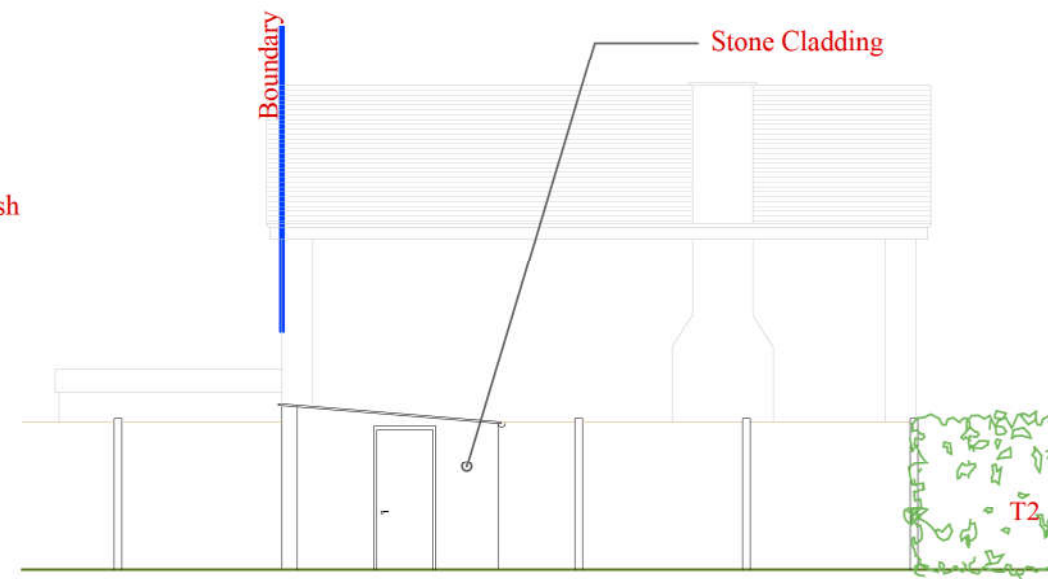

North (Workshop)

1:100

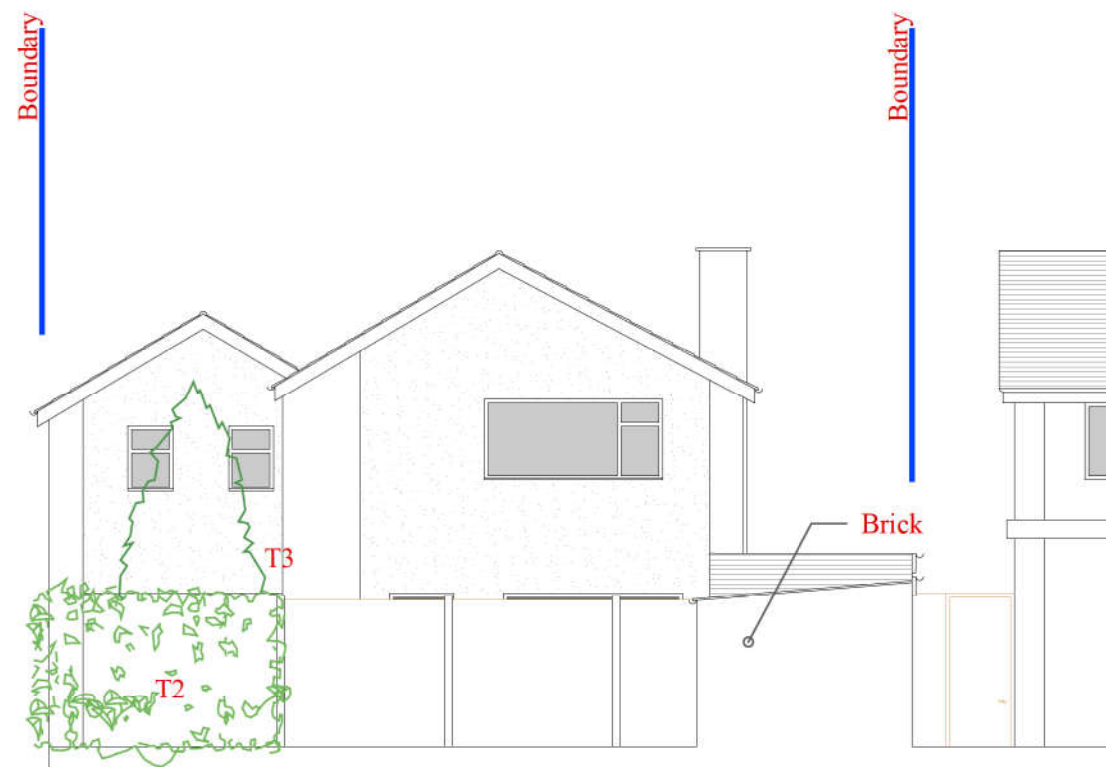

South

1:100



South (Fence & Workshop Removed)

1:100

Address

19 Luard Court,
Warblington, Hampshire
PO9 2TN

Drawing

Existing: Elevations

Scale @ A3

1:100

Date

30.04.2020

Issue Date

20.04.2020

Drawn By

NdC

Checked By

MD

Job No.

251119

Drawing No.


103

Revision

001

Status

For Comment

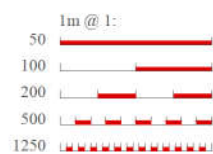

tel: 07878 304501
email: mike@threestudio.co.uk
web: www.threestudio.co.uk



9 Flint House
New Park Road
Chichester
West Sussex
PO19 7XH

This drawing is the copyright of ThreeStudio.
Do not scale from this drawing except for Local Authority planning purposes

All dimensions must be checked on site prior to commencement of works