



1/100.

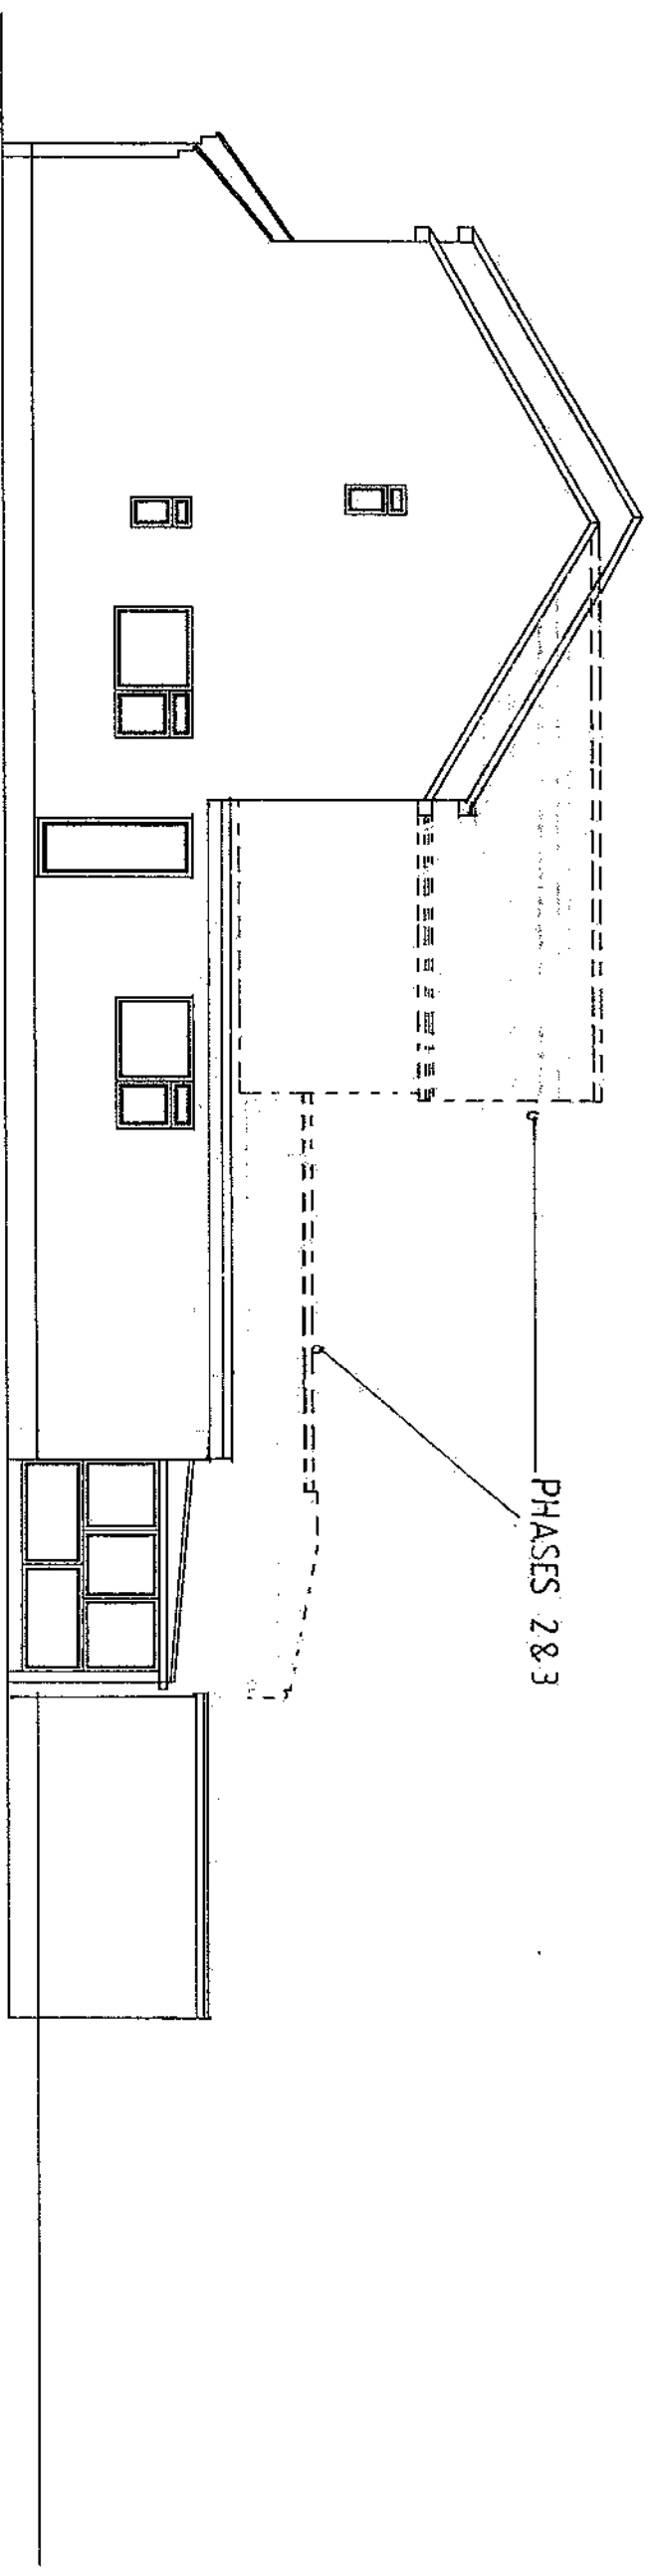

PROPOSED SIDE ELEVATION 1

PHASES 2 & 3

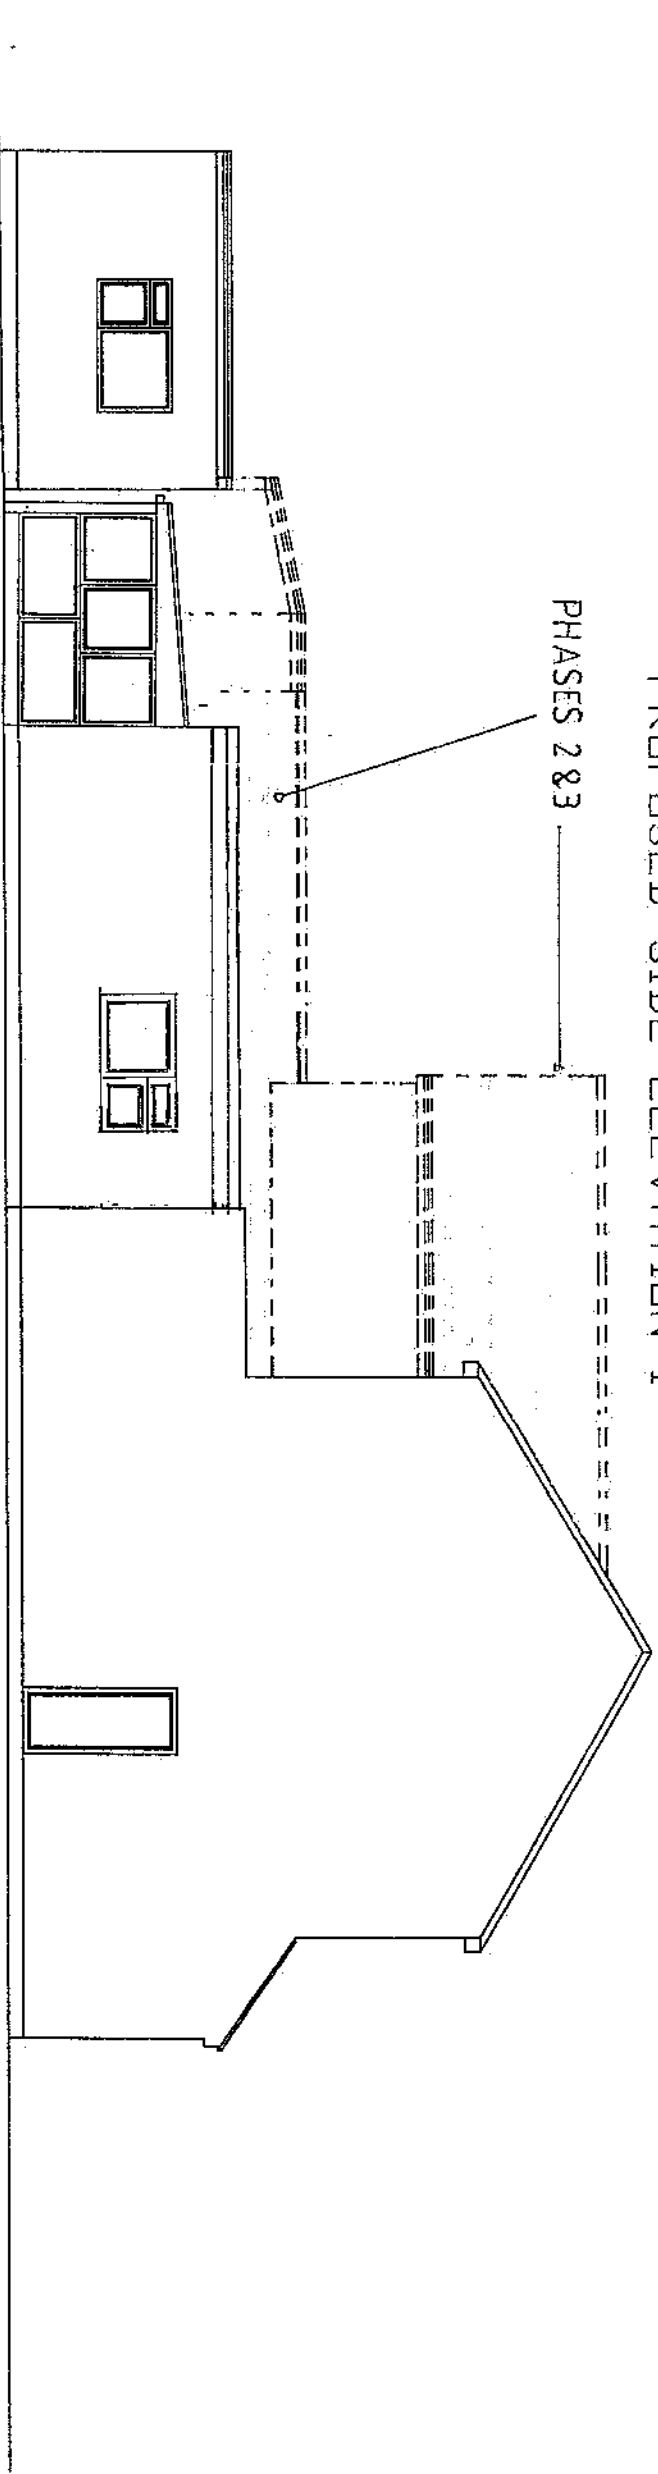

PROPOSED SIDE ELEVATION 2

BAYVIEW REST HOME

18-20 BEVAN ROAD, WATERLOOVILLE

POB 94H

PART PHASE 1 ELEVATIONS WITH TEMPORARY

CONSERVATORY SHOWN

DRG. No. 06/20/BRH - 7/R

SCALE: 1/100. PAPER SIZE: A3

MEASUREMENTS MUST BE TAKEN ON SITE

FOR ACCURACY PURPOSES.