


9 - JUN 2020

RECEIVED

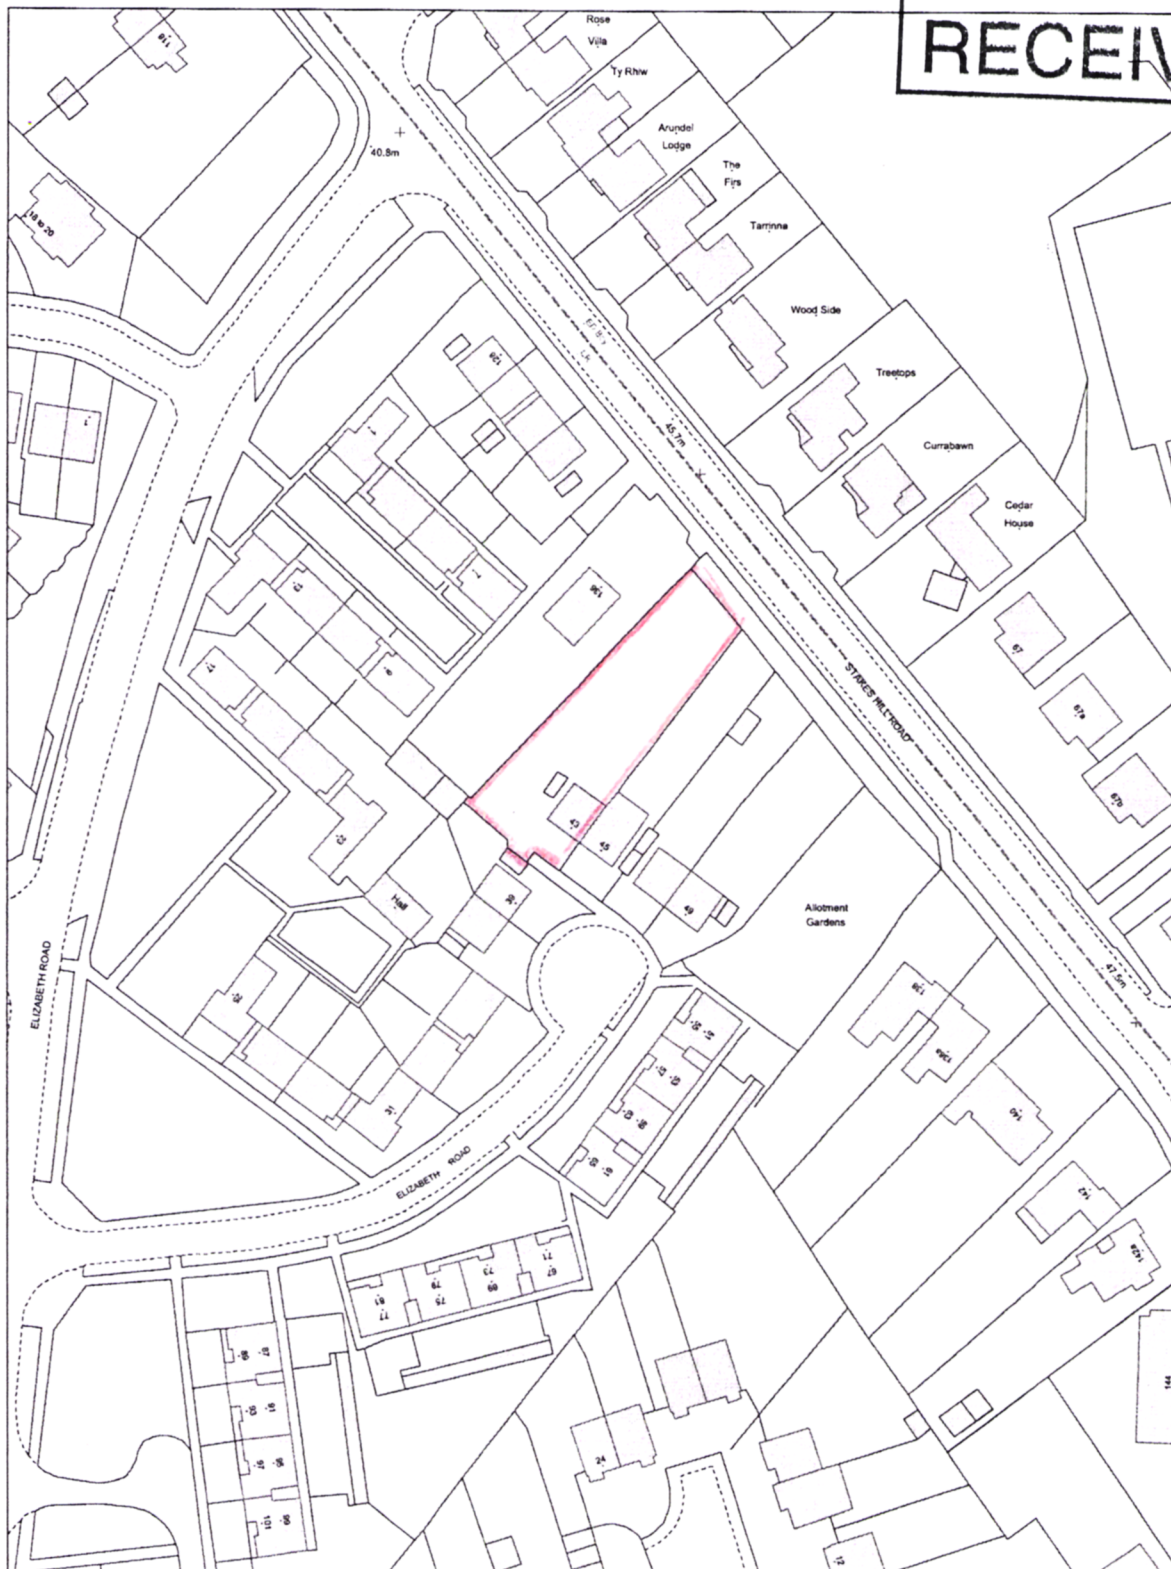

Civic Offices, Civic Centre Road, Havant,
Hampshire PO9 2AX t: 023 9247 4174



Title: SINGLE STOREY SIDE AND
FRONT EXTENSION ON
LAND AT:
43 ELIZABETH RD
WATERLOOVILLE
HANTS. P.O. 7. 7LZ

Drawn By:

Scale: 1:1250

Drawing No: JG/3.

Cleaner, Safer, More Prosperous