
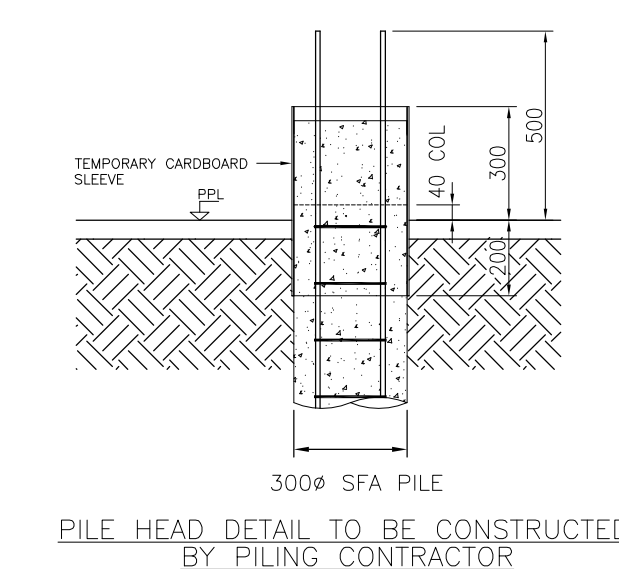
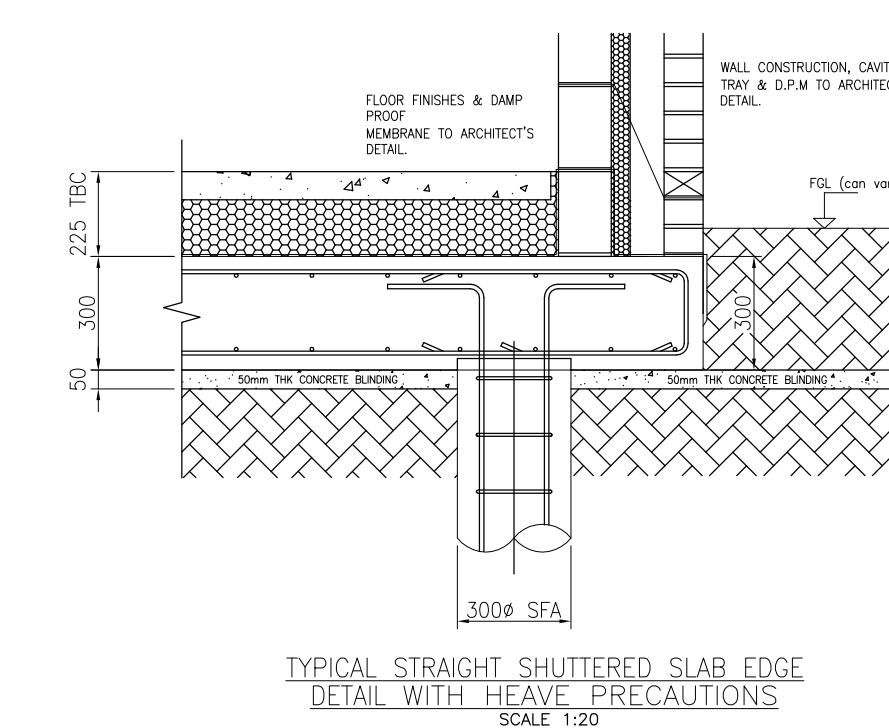
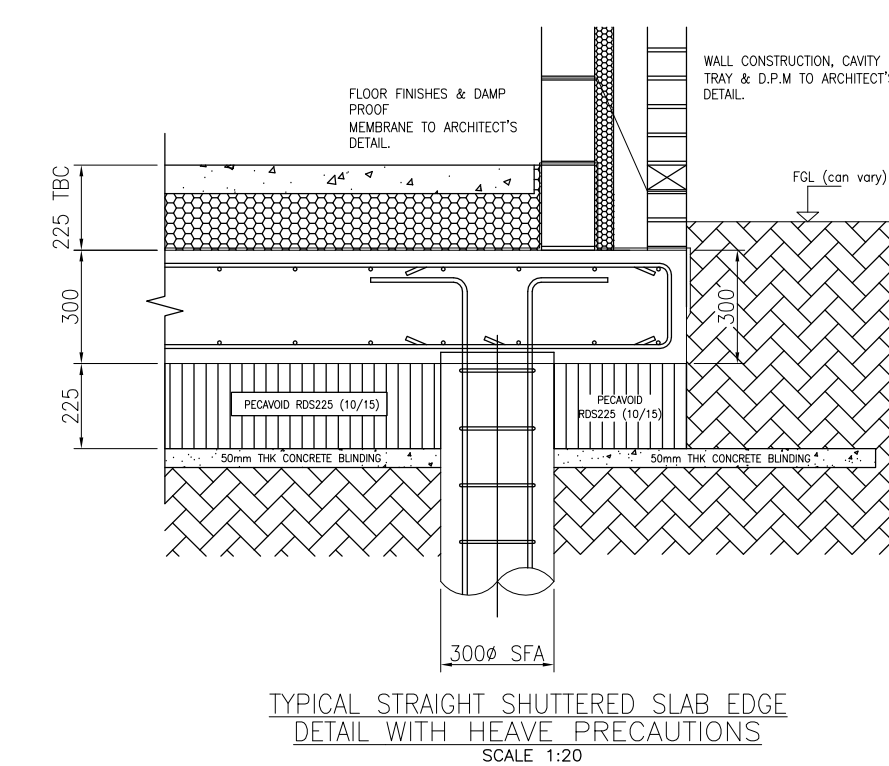
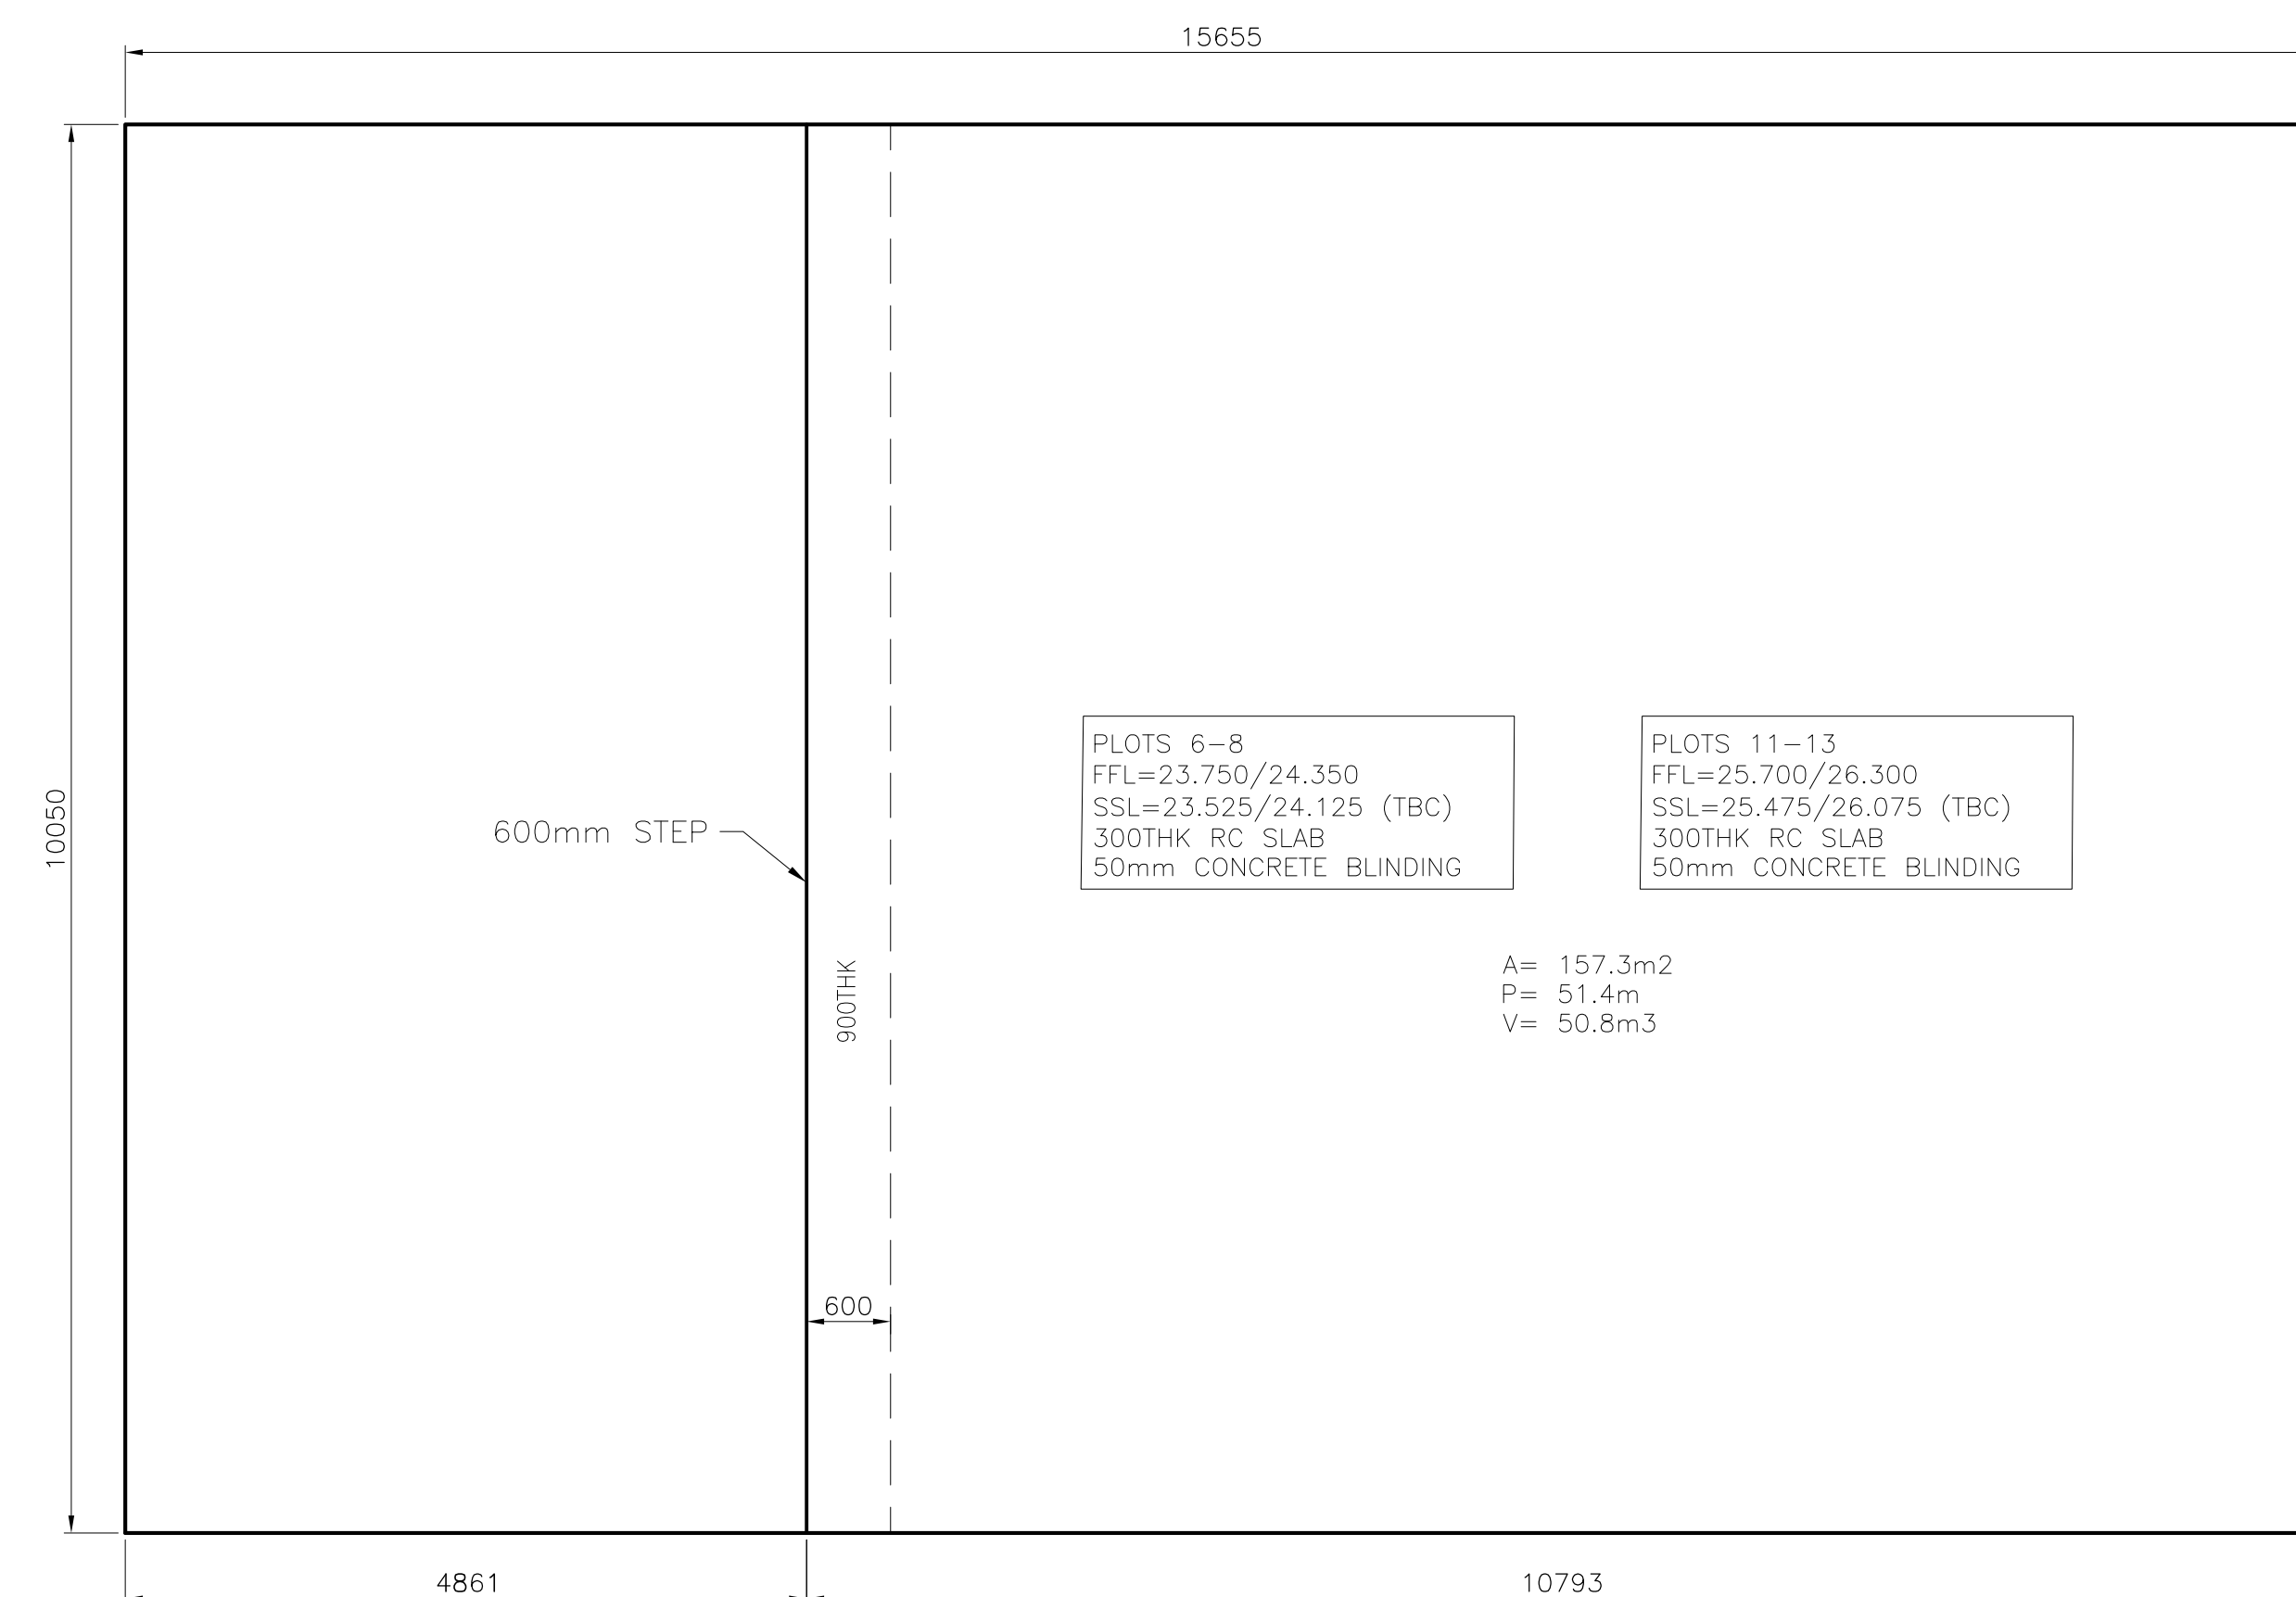
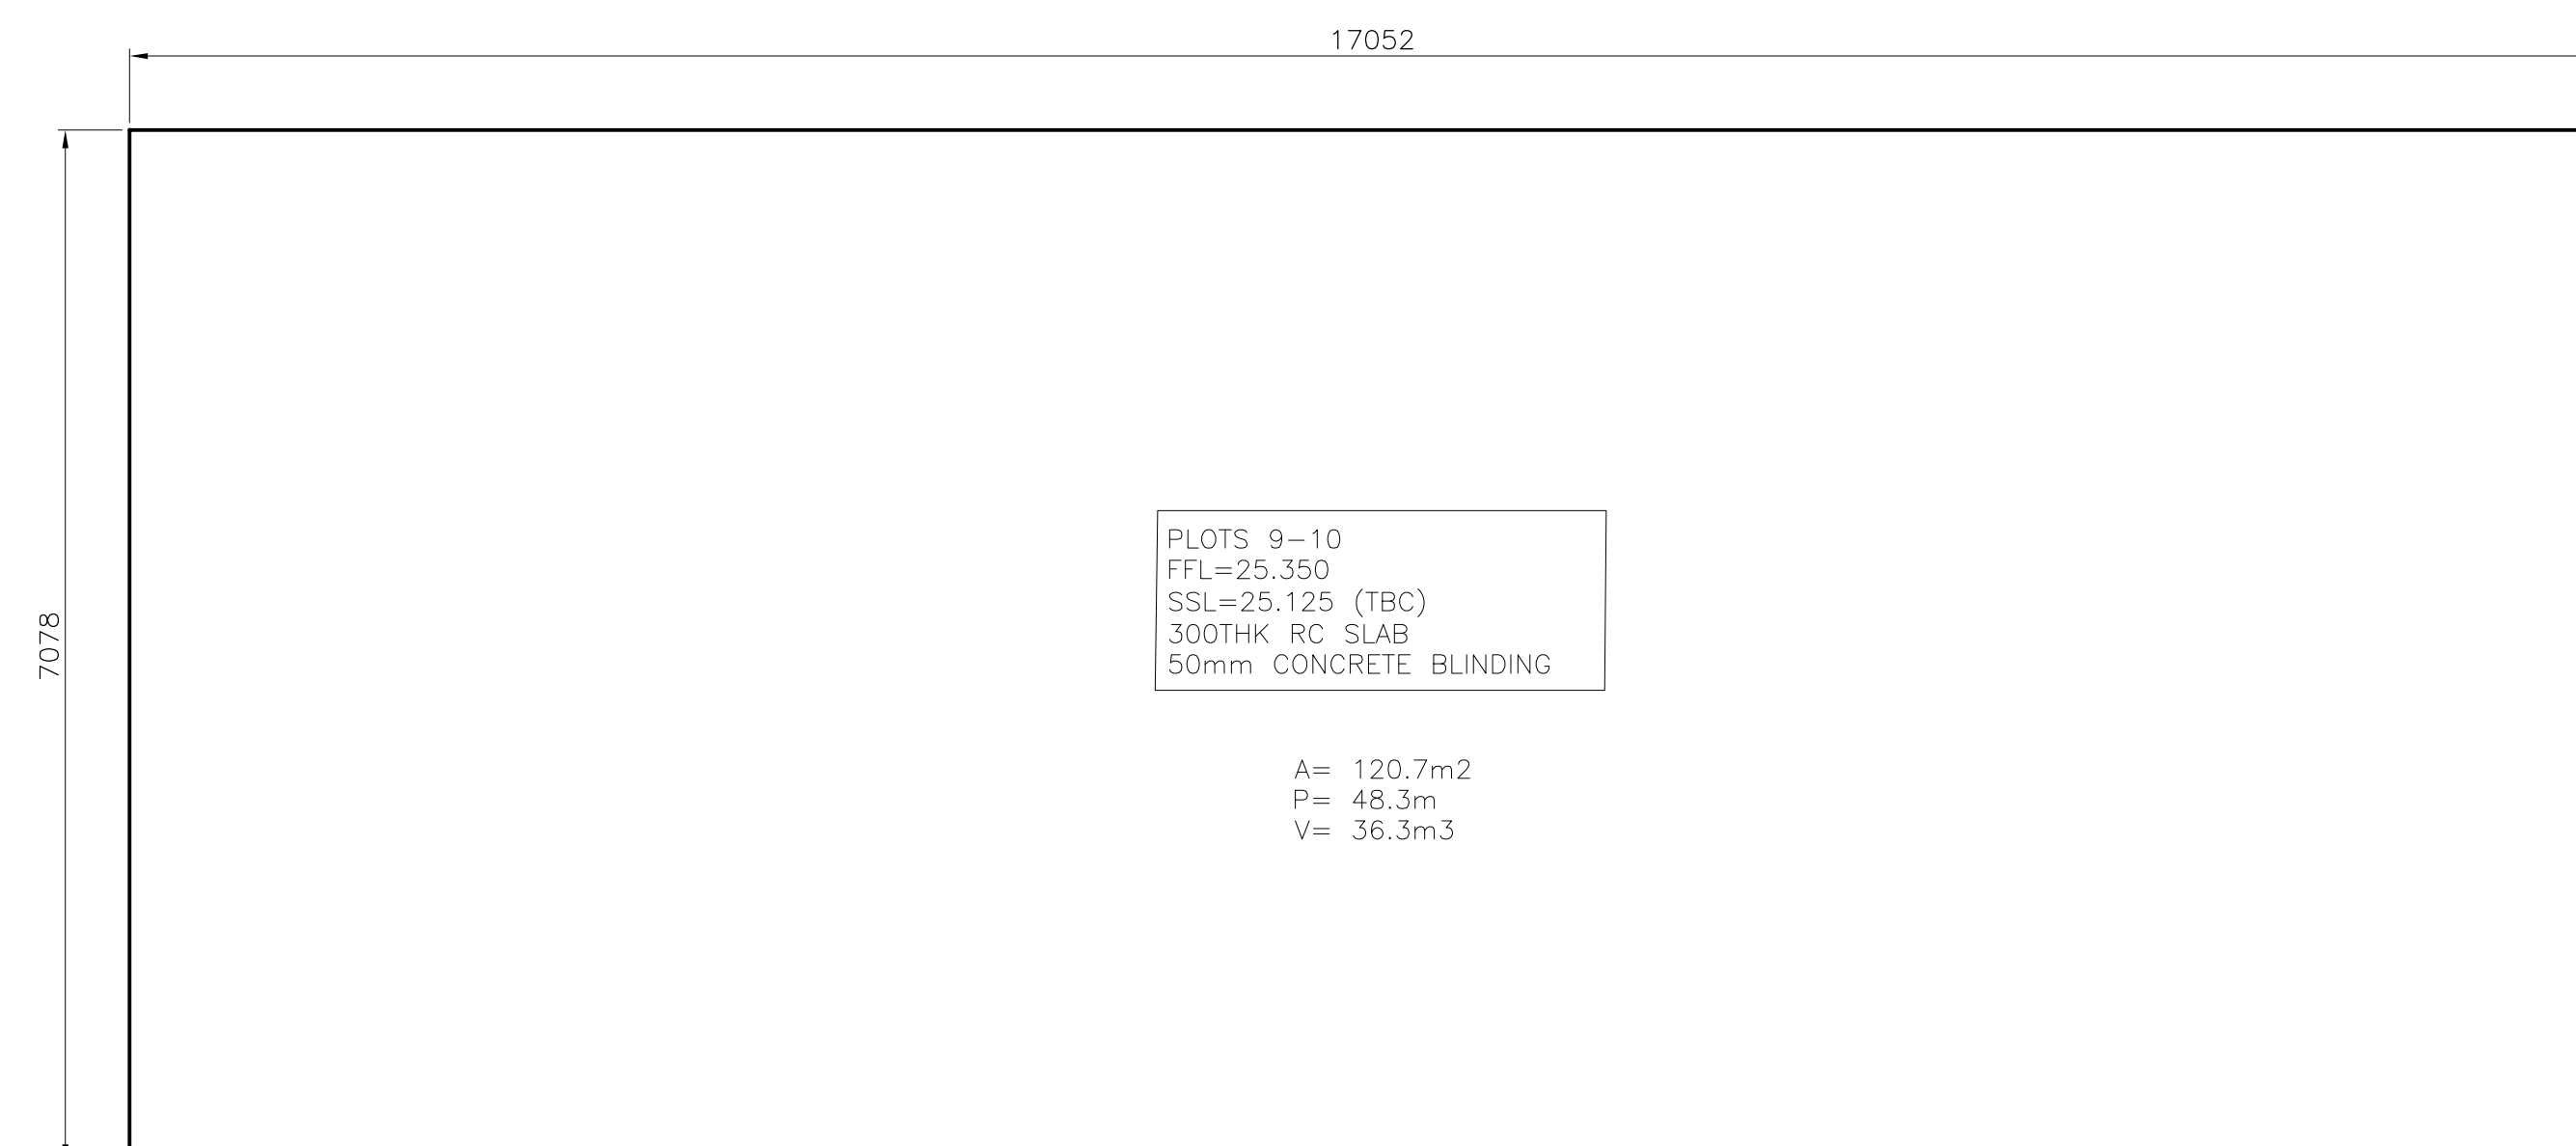


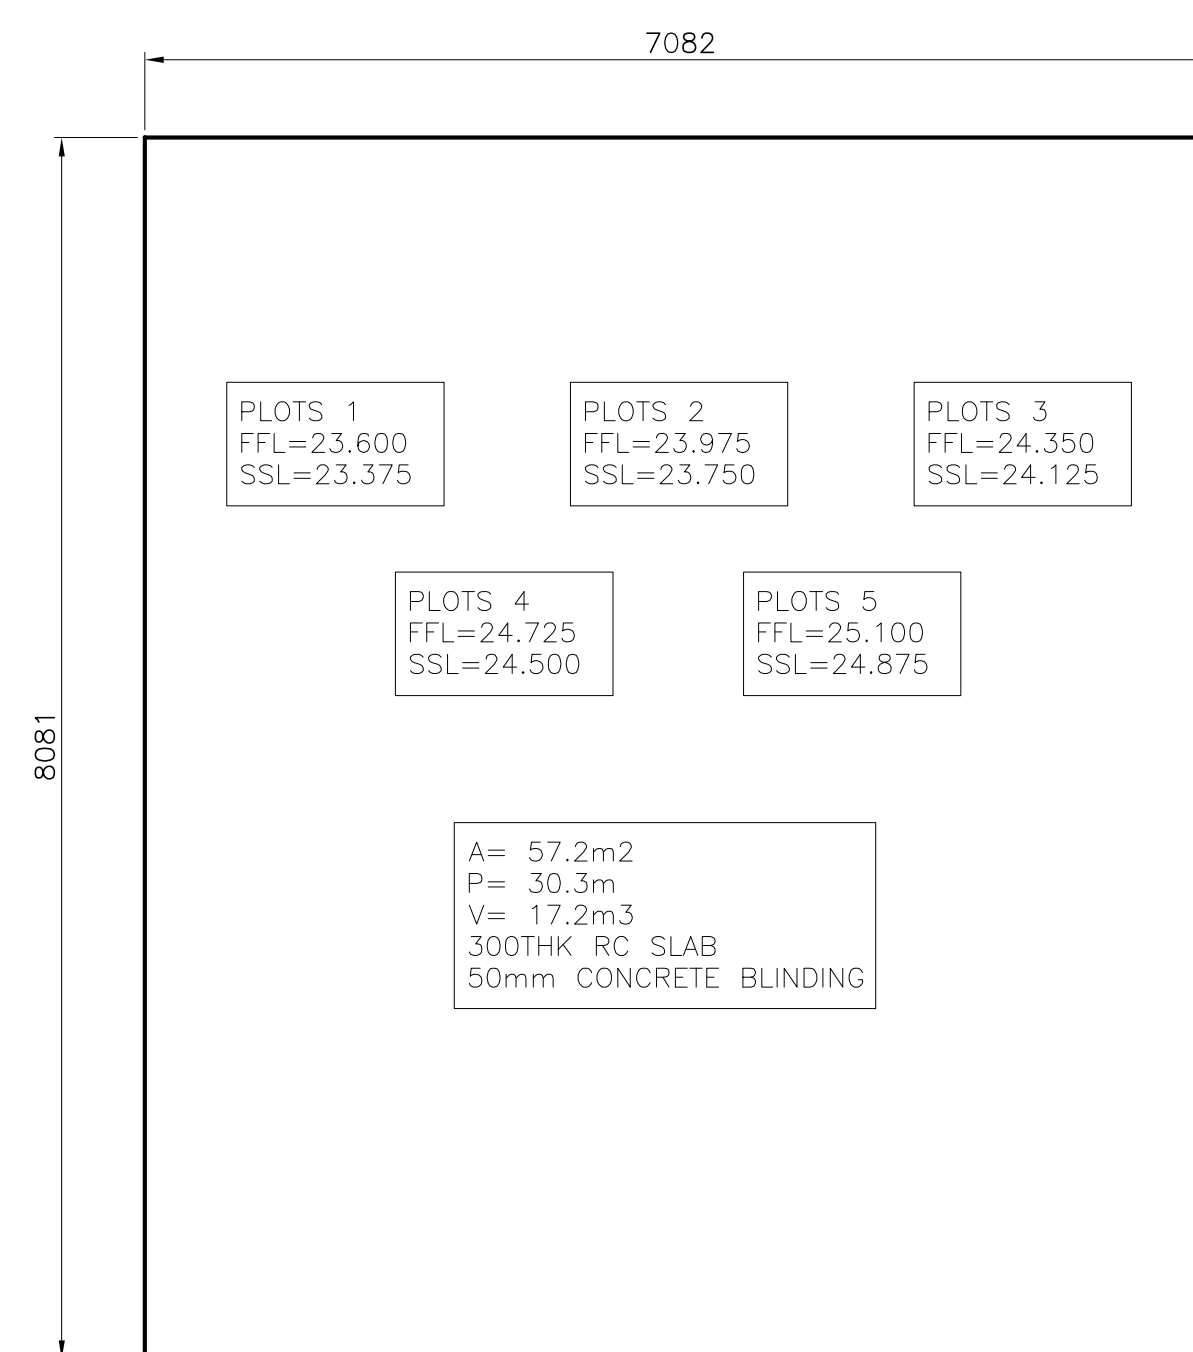

DO NOT SCALE: Contractor to check all dimensions and report any omissions or errors

GENERAL NOTES:

1. THIS DRAWING HAS BEEN PREPARED FROM "FLUID DESIGN"
2. ALL DIMENSIONS ARE IN mm, ALL LEVELS ARE IN m.
3. THIS DRAWING IS TO BE READ IN CONJUNCTION WITH ALL PROJECT RELEVANT SPEEDECK LTD DRAWINGS AND CALCULATIONS.
4. ALL SLAB PENETRATIONS TO BE CHECKED AND AGREED ON SITE PRIOR TO POUR.
5. THIS DRAWING SHOULD NOT BE USED FOR SETTING OUT OF ANY EXISTING OR PROPOSED INCOMING AND OUTGOING BELOW GROUND SERVICES AND SERVICES LOCATION OF ALL EXISTING BELOW GROUND DRAINAGE AND SERVICES SHOULD BE DETERMINED ON SITE PRIOR TO CONSTRUCTION.

SLAB NOTES:

6. SLAB AREA = $-m^2$
7. SLAB PERIMETER = $-m$
8. SLAB THICKNESS = 300mm U.N.O.
9. CONCRETE VOLUME = $-m^3$
10. CONCRETE TO BE DESIGNATED MIX RC35.

PILE NOTES:

11. PILES ARE: 300Ø SFA.
12. CONCRETE TO BE DESIGNATED MIX FND2 (PILING MIX).

[illegible]