

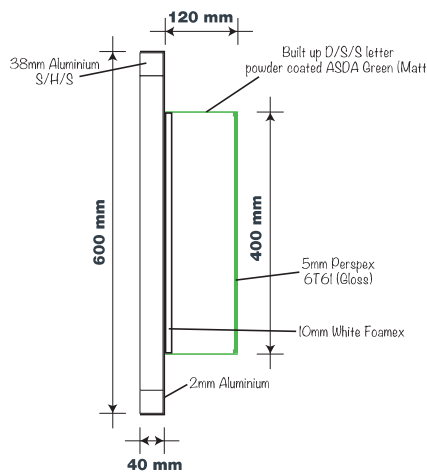
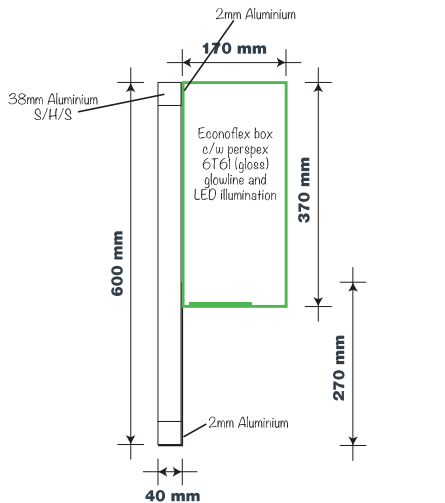
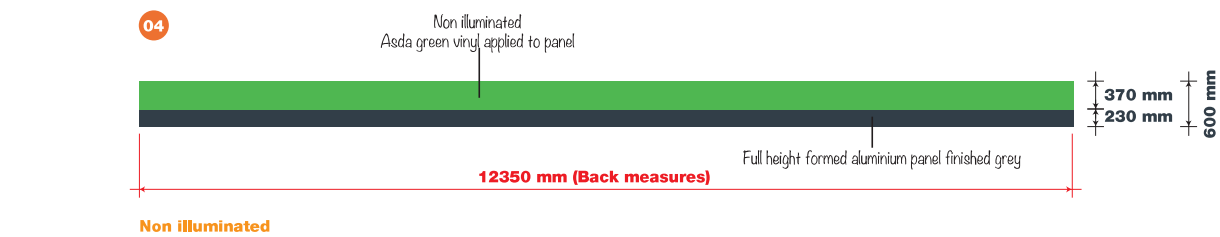
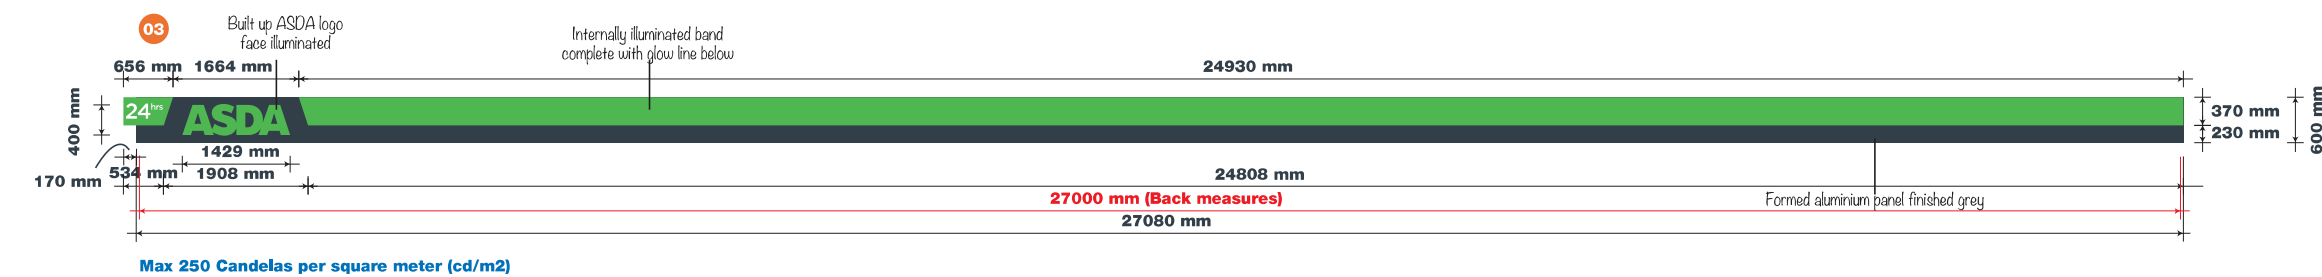


Proposed Canopy Signage (Elevation 04 to be non illuminated)

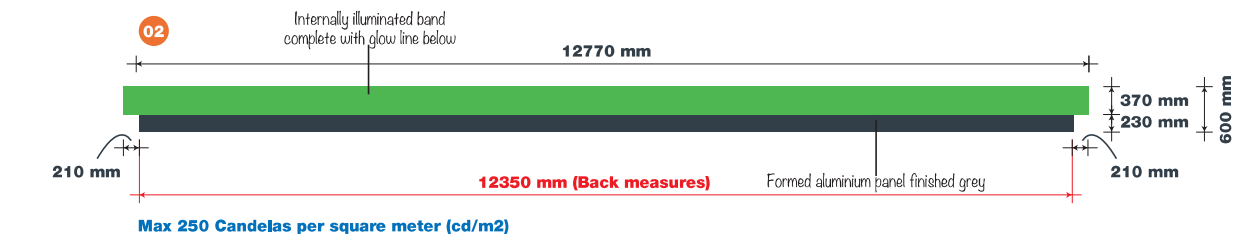

Wilson Contract
Services Ltd

tel: 01924 256826
wilsoncontracts.co.uk

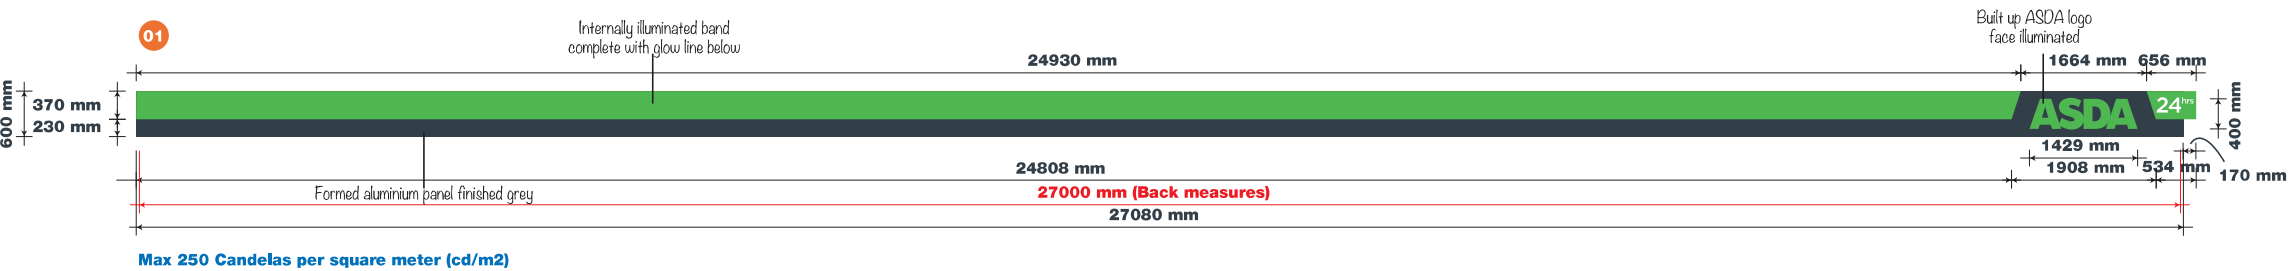

ASDA

NEW PFS CONCEPT
HAVANT
LARCHWOOD AVENUE
BEDHAMPTON
HAVANT
PO9 3QW

21/05/20 - SRL
Rev A



Scale 1:100 @ A3

