DO NOT SCALE
All dimensions to be checked on site and Architect to be notified of any discrepancies prior to commencement

DESIGNER'S RISK ASSESSMENT
Construction (Design and Management) Regulations 2015

RESIDUAL RISKS:

REF:	DESCRIPTION	DATE:

STREETSCAPE 1

STREETSCAPE 2

STREETSCAPE 3

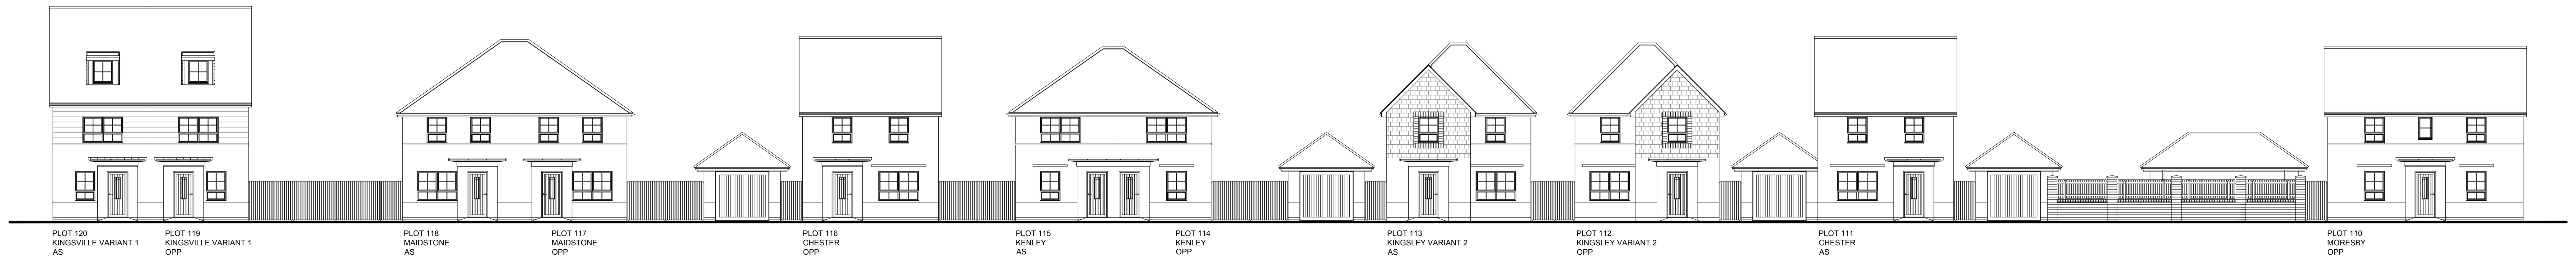

STREETSCAPE 4

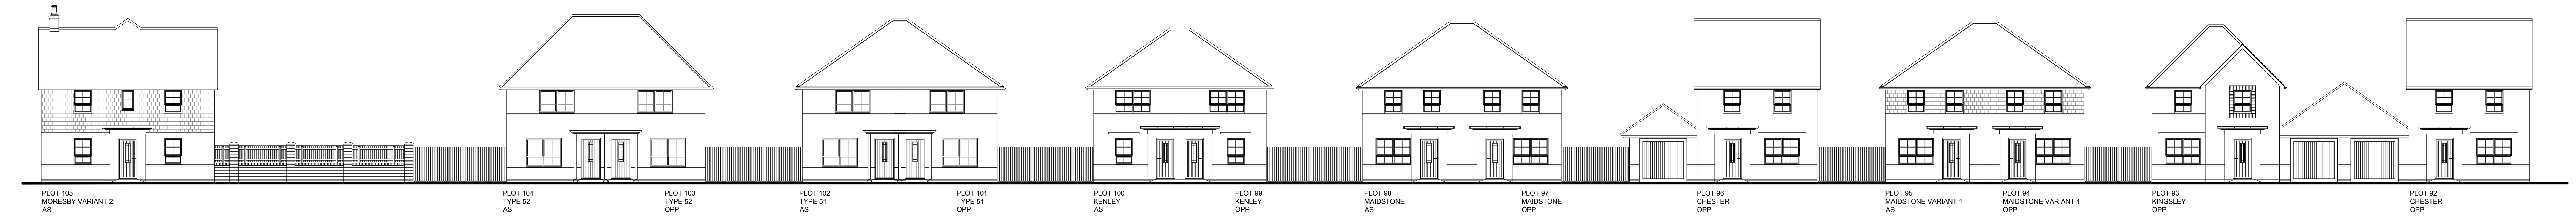

STREETSCAPE 5

STREETSCAPE KEY - NTS

BARRATT HOMES

REVISION	DATE	DESCRIPTION	CHECKED
P3	04/03/20	Front elevation to the Maidstone updated inline with latest HT drawing.KT	
P2	16/07/19	Updated to correspond with latest layout SL-01 P2.KT	
P1	28/06/19	Updated to correspond with latest layout SL-01 P1. Issued for planning.KT	
D1	26/06/19	First issue.KT	

idPARTNERSHIP NORTHERN

ARCHITECTURE | MASTERPLANNING | URBAN DESIGN

IDPartnership Northern, St Jude's, Barker Street, Shieldfield, Newcastle upon Tyne, NE2 1AS
T: +44 (0)191 261 4442 | W: idpartnership.com | E: info@idpartnership-northern.com

PROJECT / CLIENT
Sinah Lane, Hayling Island
for BDW Southampton

DRAWING TITLE
Proposed Streetscapes

PROJECT ARCHITECT	KD	PROJECT NO.	N81:2517	DRAWING REVISION	P3
DRAWN BY	KT	DRAWING NO.	PL-05		
CHECKED	IDP				
SCALE	1:100 @ 841x1900	DRAWING STATUS	PLANNING		
DATE	June 2019				

COPYRIGHT : IDPartnership Northern