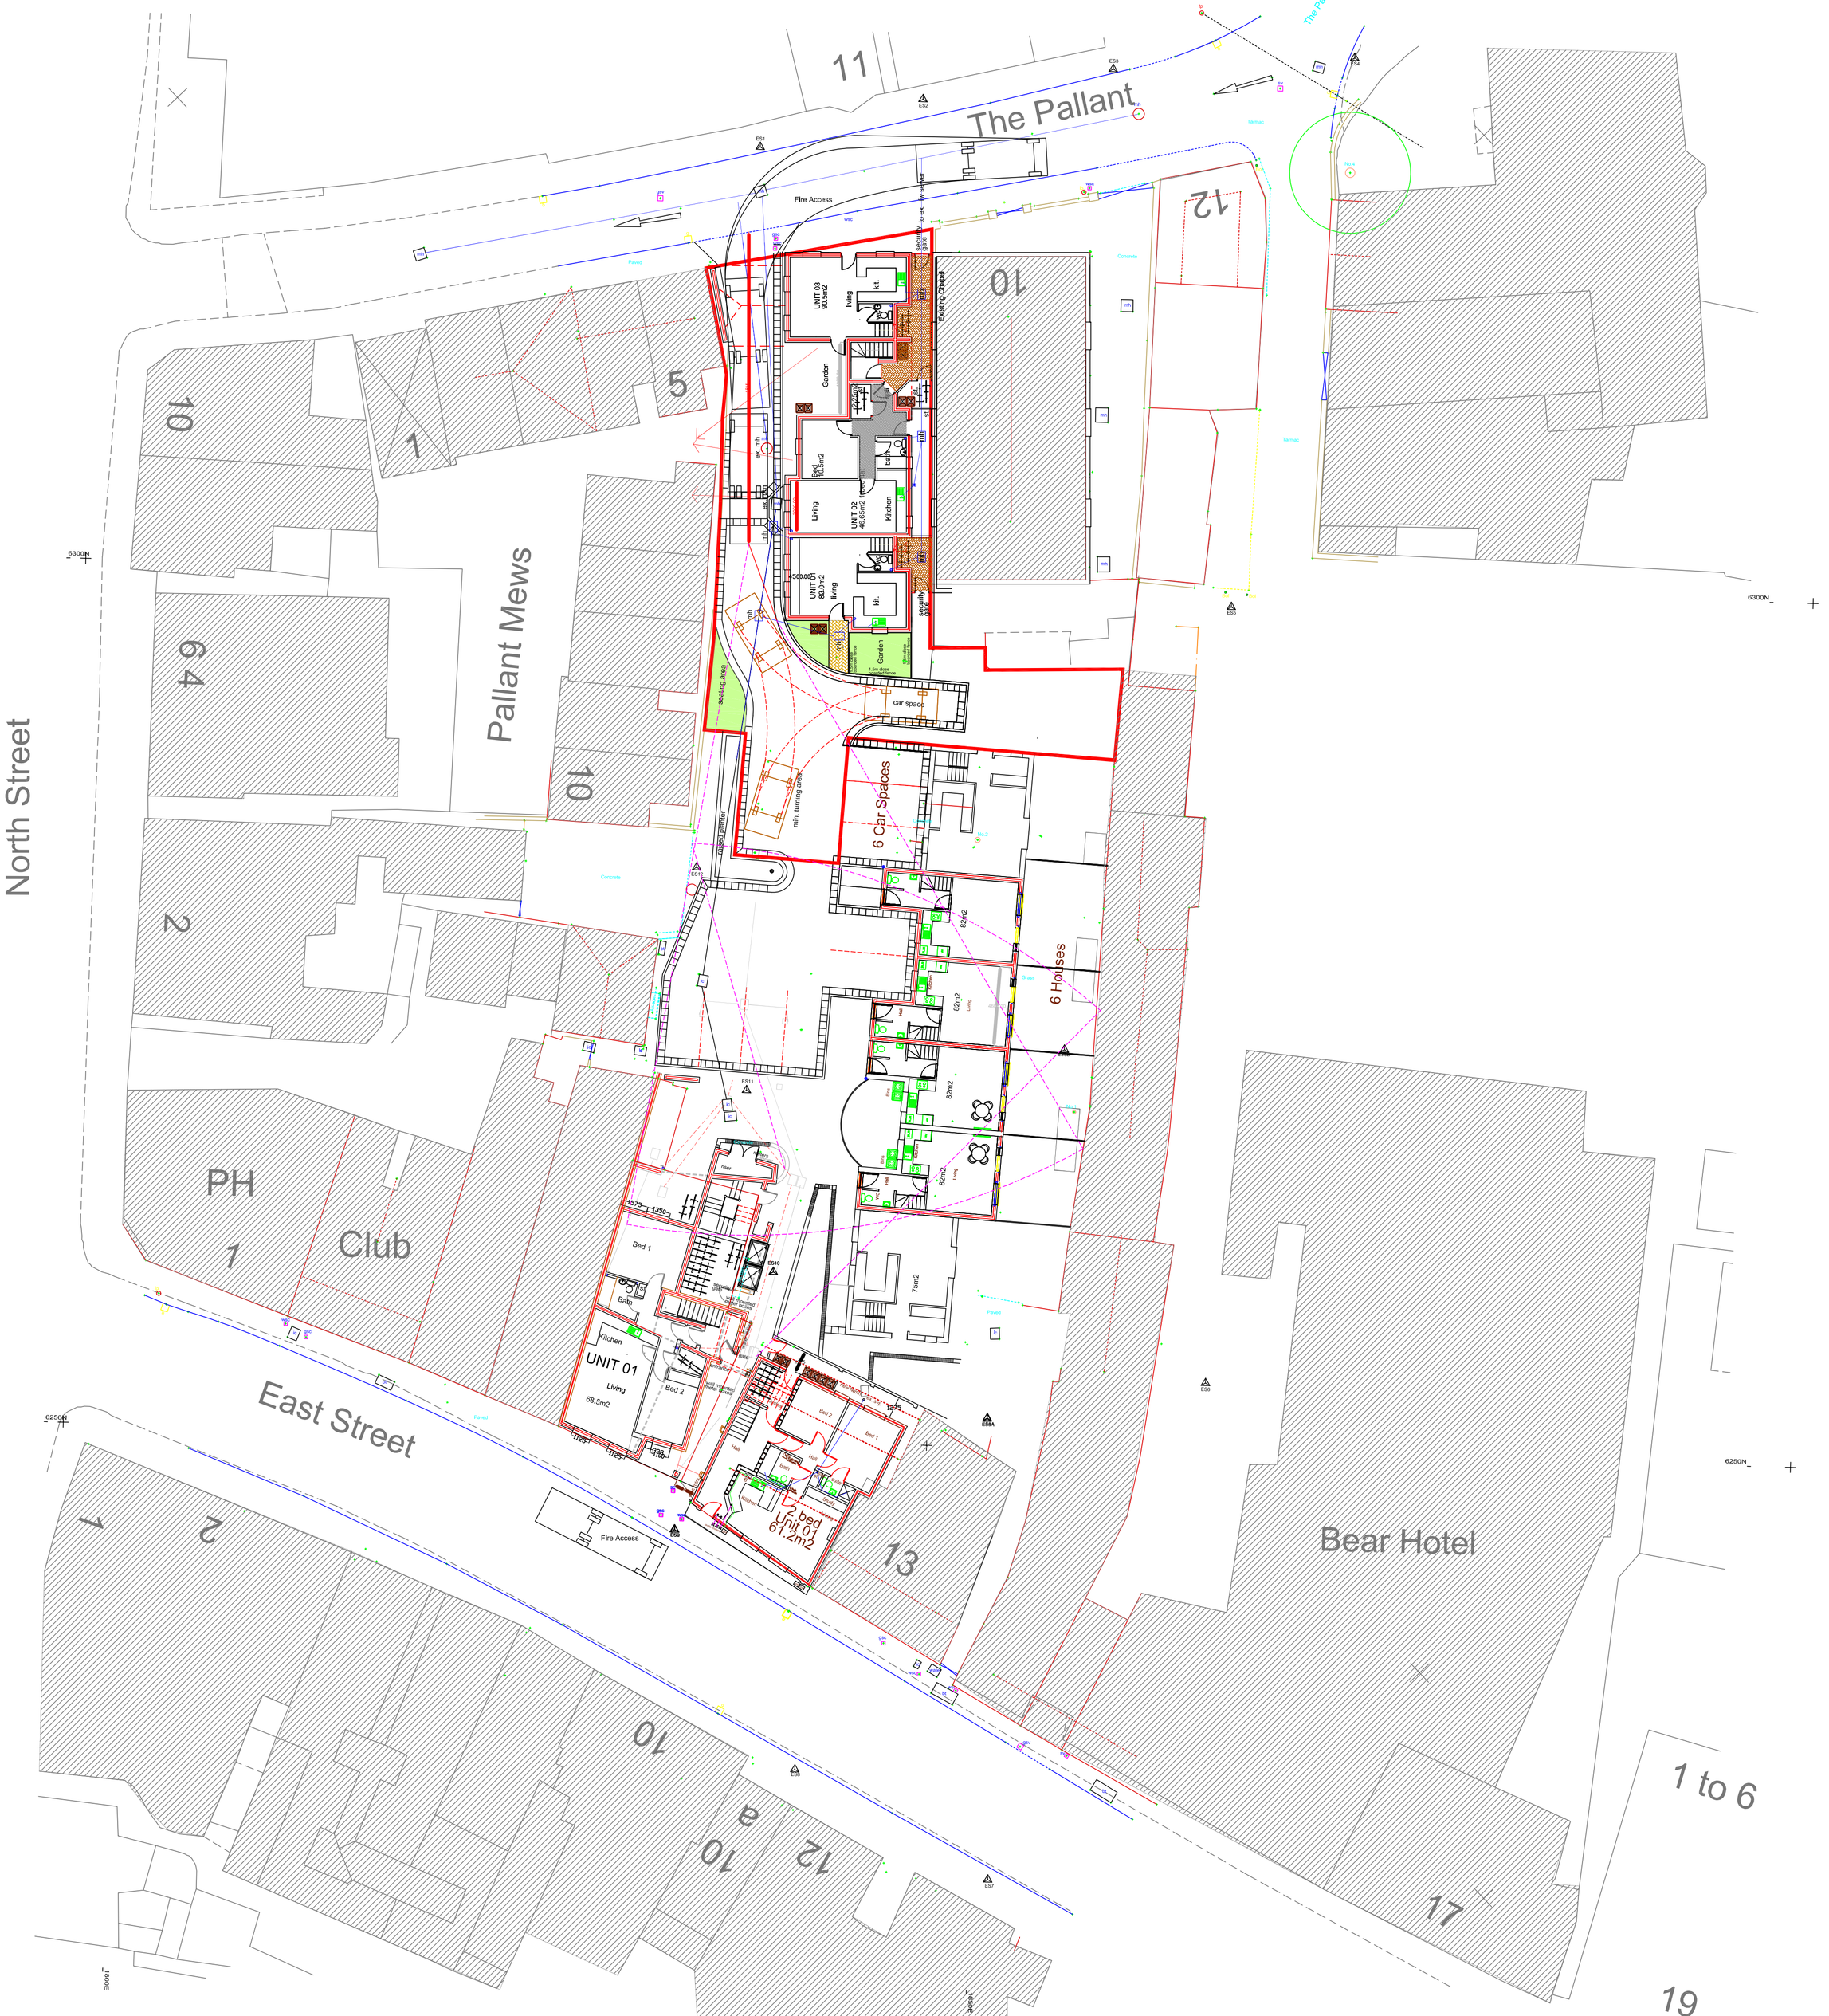



SCALE
1/200

DATE
Oct. 19

CONTRACTOR MUST CHECK ALL DIMENSIONS ON SITE. ANY DISCREPANCIES OR ERRORS IN DIMENSIONS ARE TO BE REPORTED TO THE ARCHITECT BEFORE PROCEEDING

© COPYRIGHT

AUTHOR
PG

TITLE
Residential Proposals

DETAIL
10A, The Pallant - Havant

DRAWING No
19/01/P03

PETER GALLOWAY PARTNERSHIP
pgp
ARCHITECTS
HAVANT
TEL. 02392 483153 MOB. 07808 483362
E-MAIL: peter@pgparchitects.co.uk