
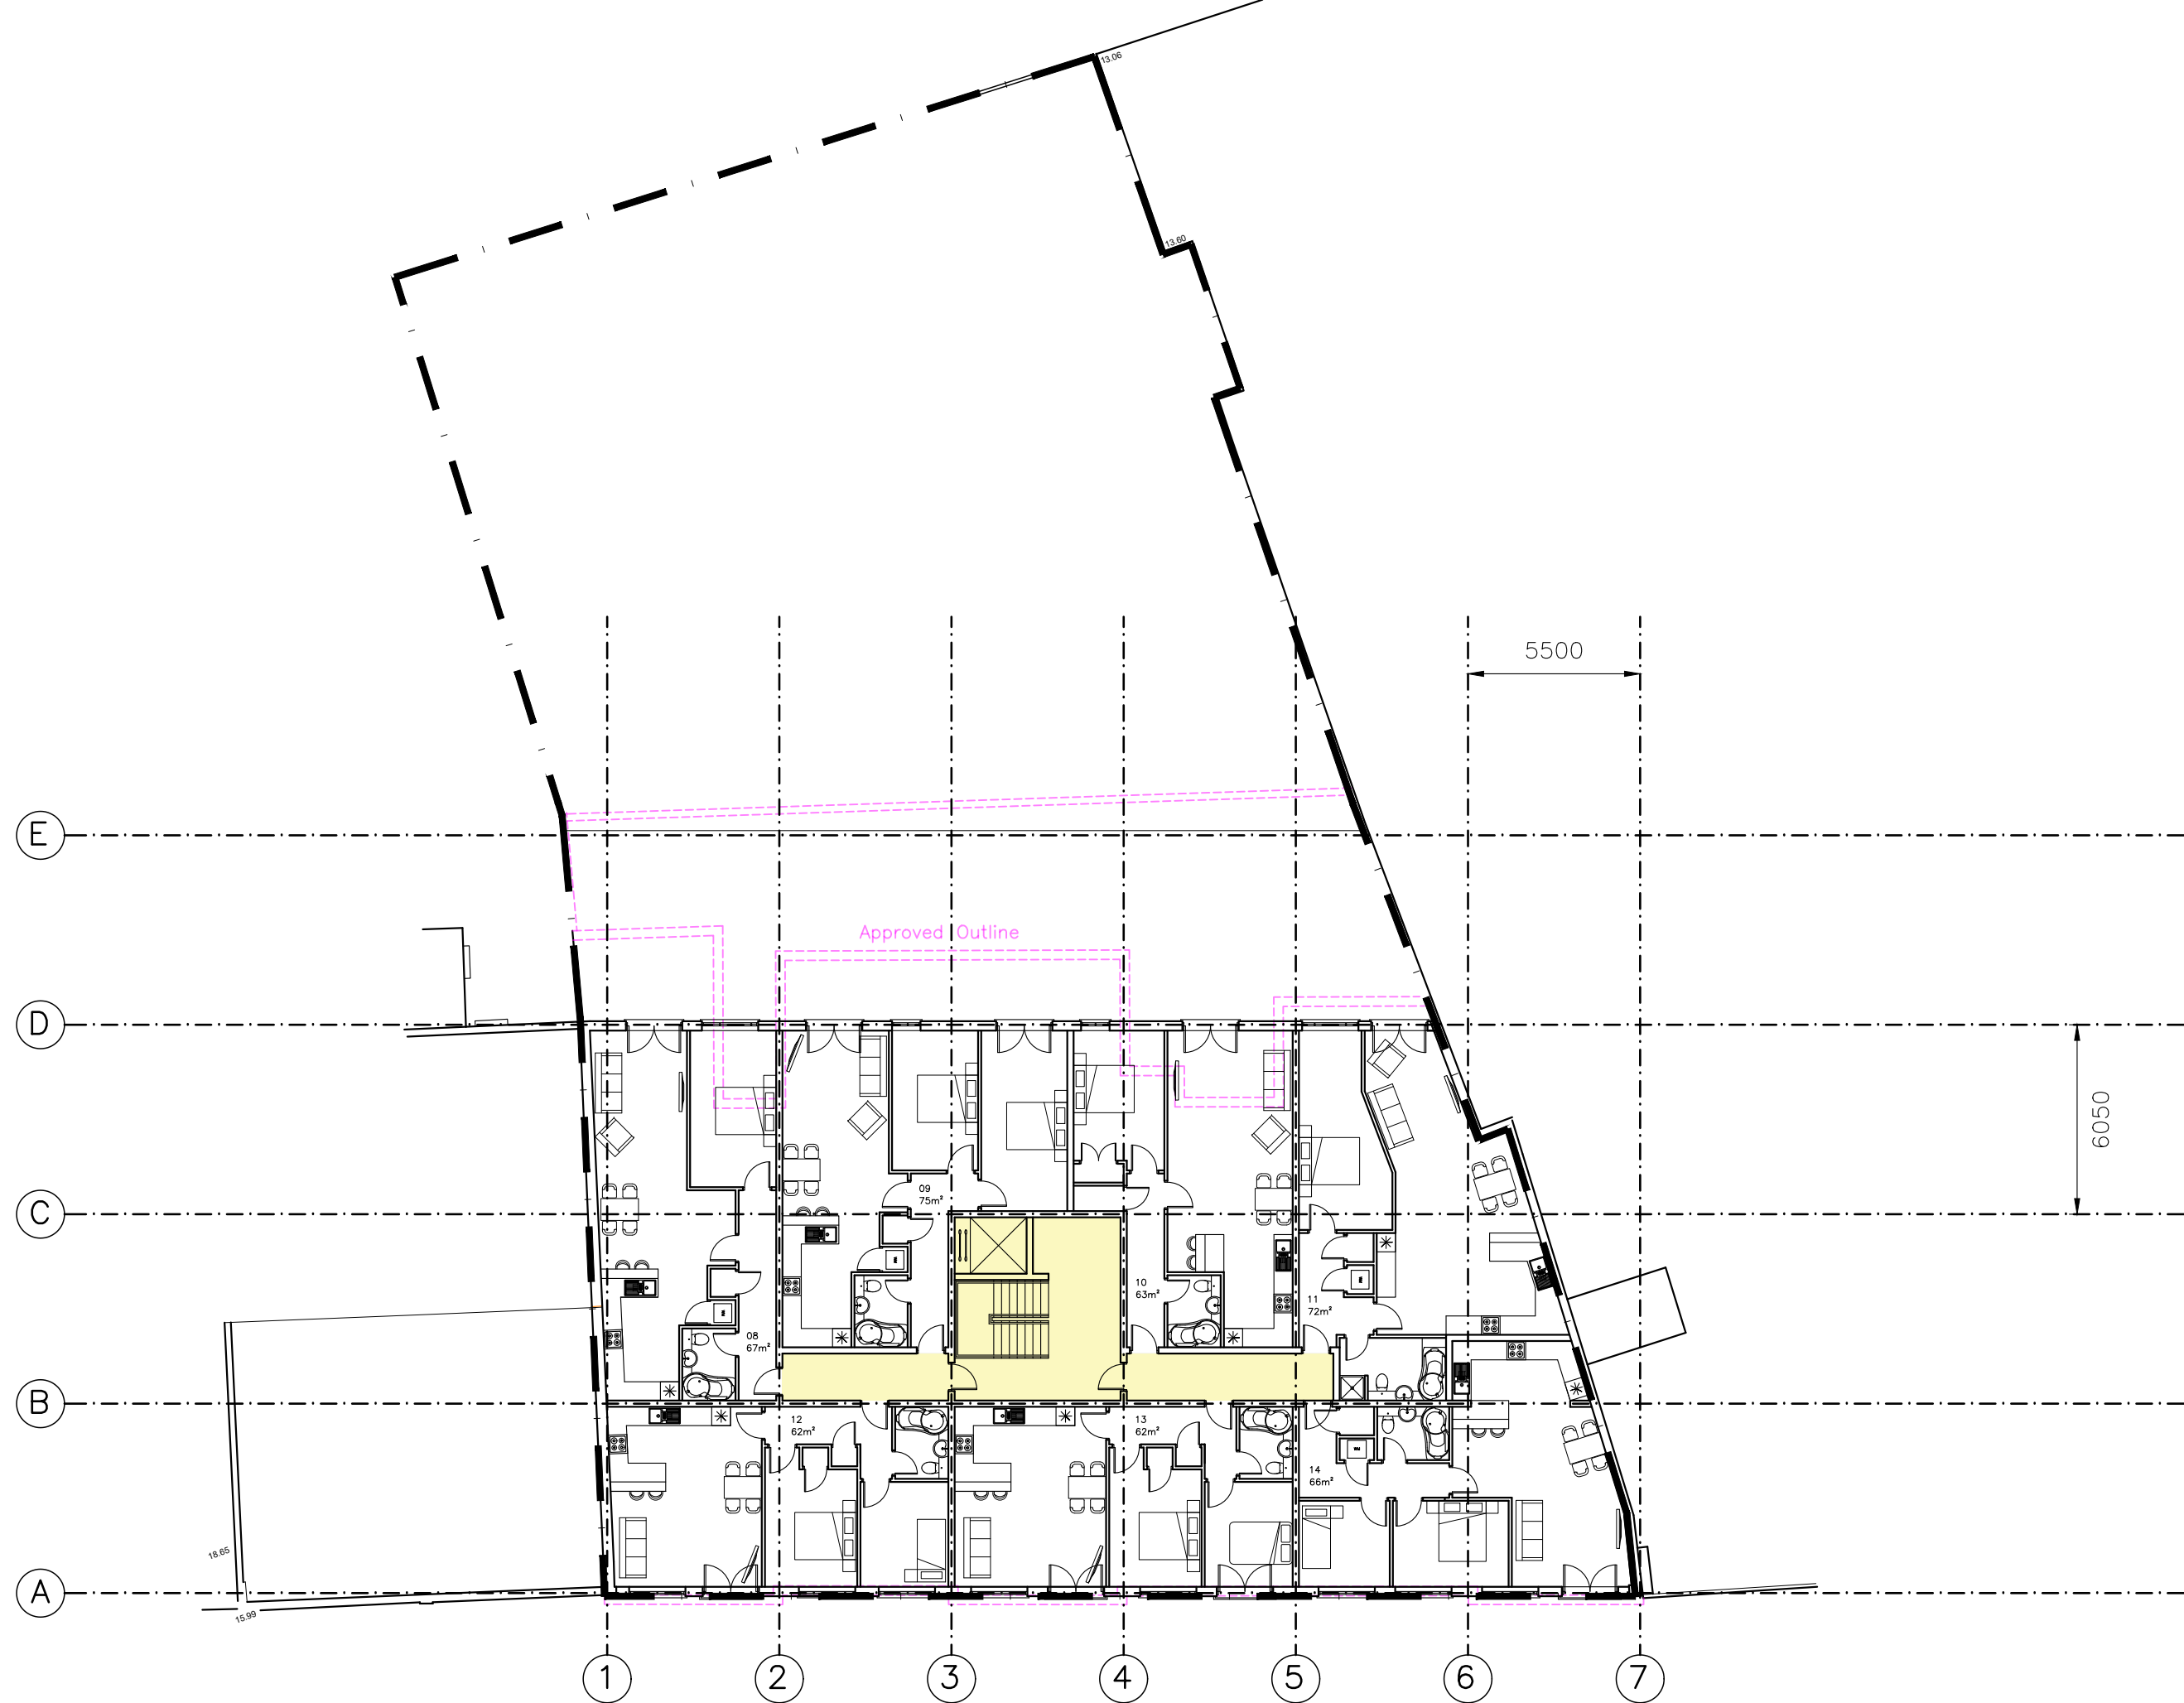


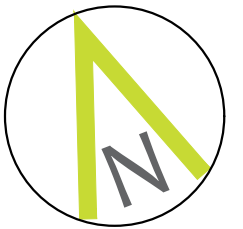

CAD

Critchley Architecture And Design Ltd.
Contact: 02392 474 919 | info@caad.online
The Old Brewery, 15E South Street, Havant, PO9 1BU

Proposed Second Floor Plan

- Revisions**
- a) Planning Revisions/
SAR/23.01.2020
 - b)
 - c)
 - d)

44–54
West St,
Havant,
PO9 1PG

Scale A1=1:100, A3=1:200
Drawn SAR
Date 13/12/19

19055–422^A

20m

40m

60m

80m