



GENERAL NOTES:
1. THIS DRAWING IS TO BE READ IN CONJUNCTION WITH THE OTHER RELEVANT CONSULTANTS DRAWINGS.
2. ALL FINISHES ARE TO CONFORM TO THE CURRENT BUILDING REGULATIONS.
3. REFER TO A SEPARATE DOCUMENT FOR THE DESIGNERS RISK ASSESSMENT.
4. ALL WORKS OR MATERIALS INDICATED ON THIS DRAWING ARE TO BE TO THE LATEST RELEVANT BRITISH STANDARDS AND CARRIED OUT IN ACCORDANCE WITH THE BRITISH STANDARDS CODES OF PRACTICE OR RECOMMENDED INSTITUTE OR TRADE ASSOCIATION RECOMMENDATIONS AND PUBLICATIONS.

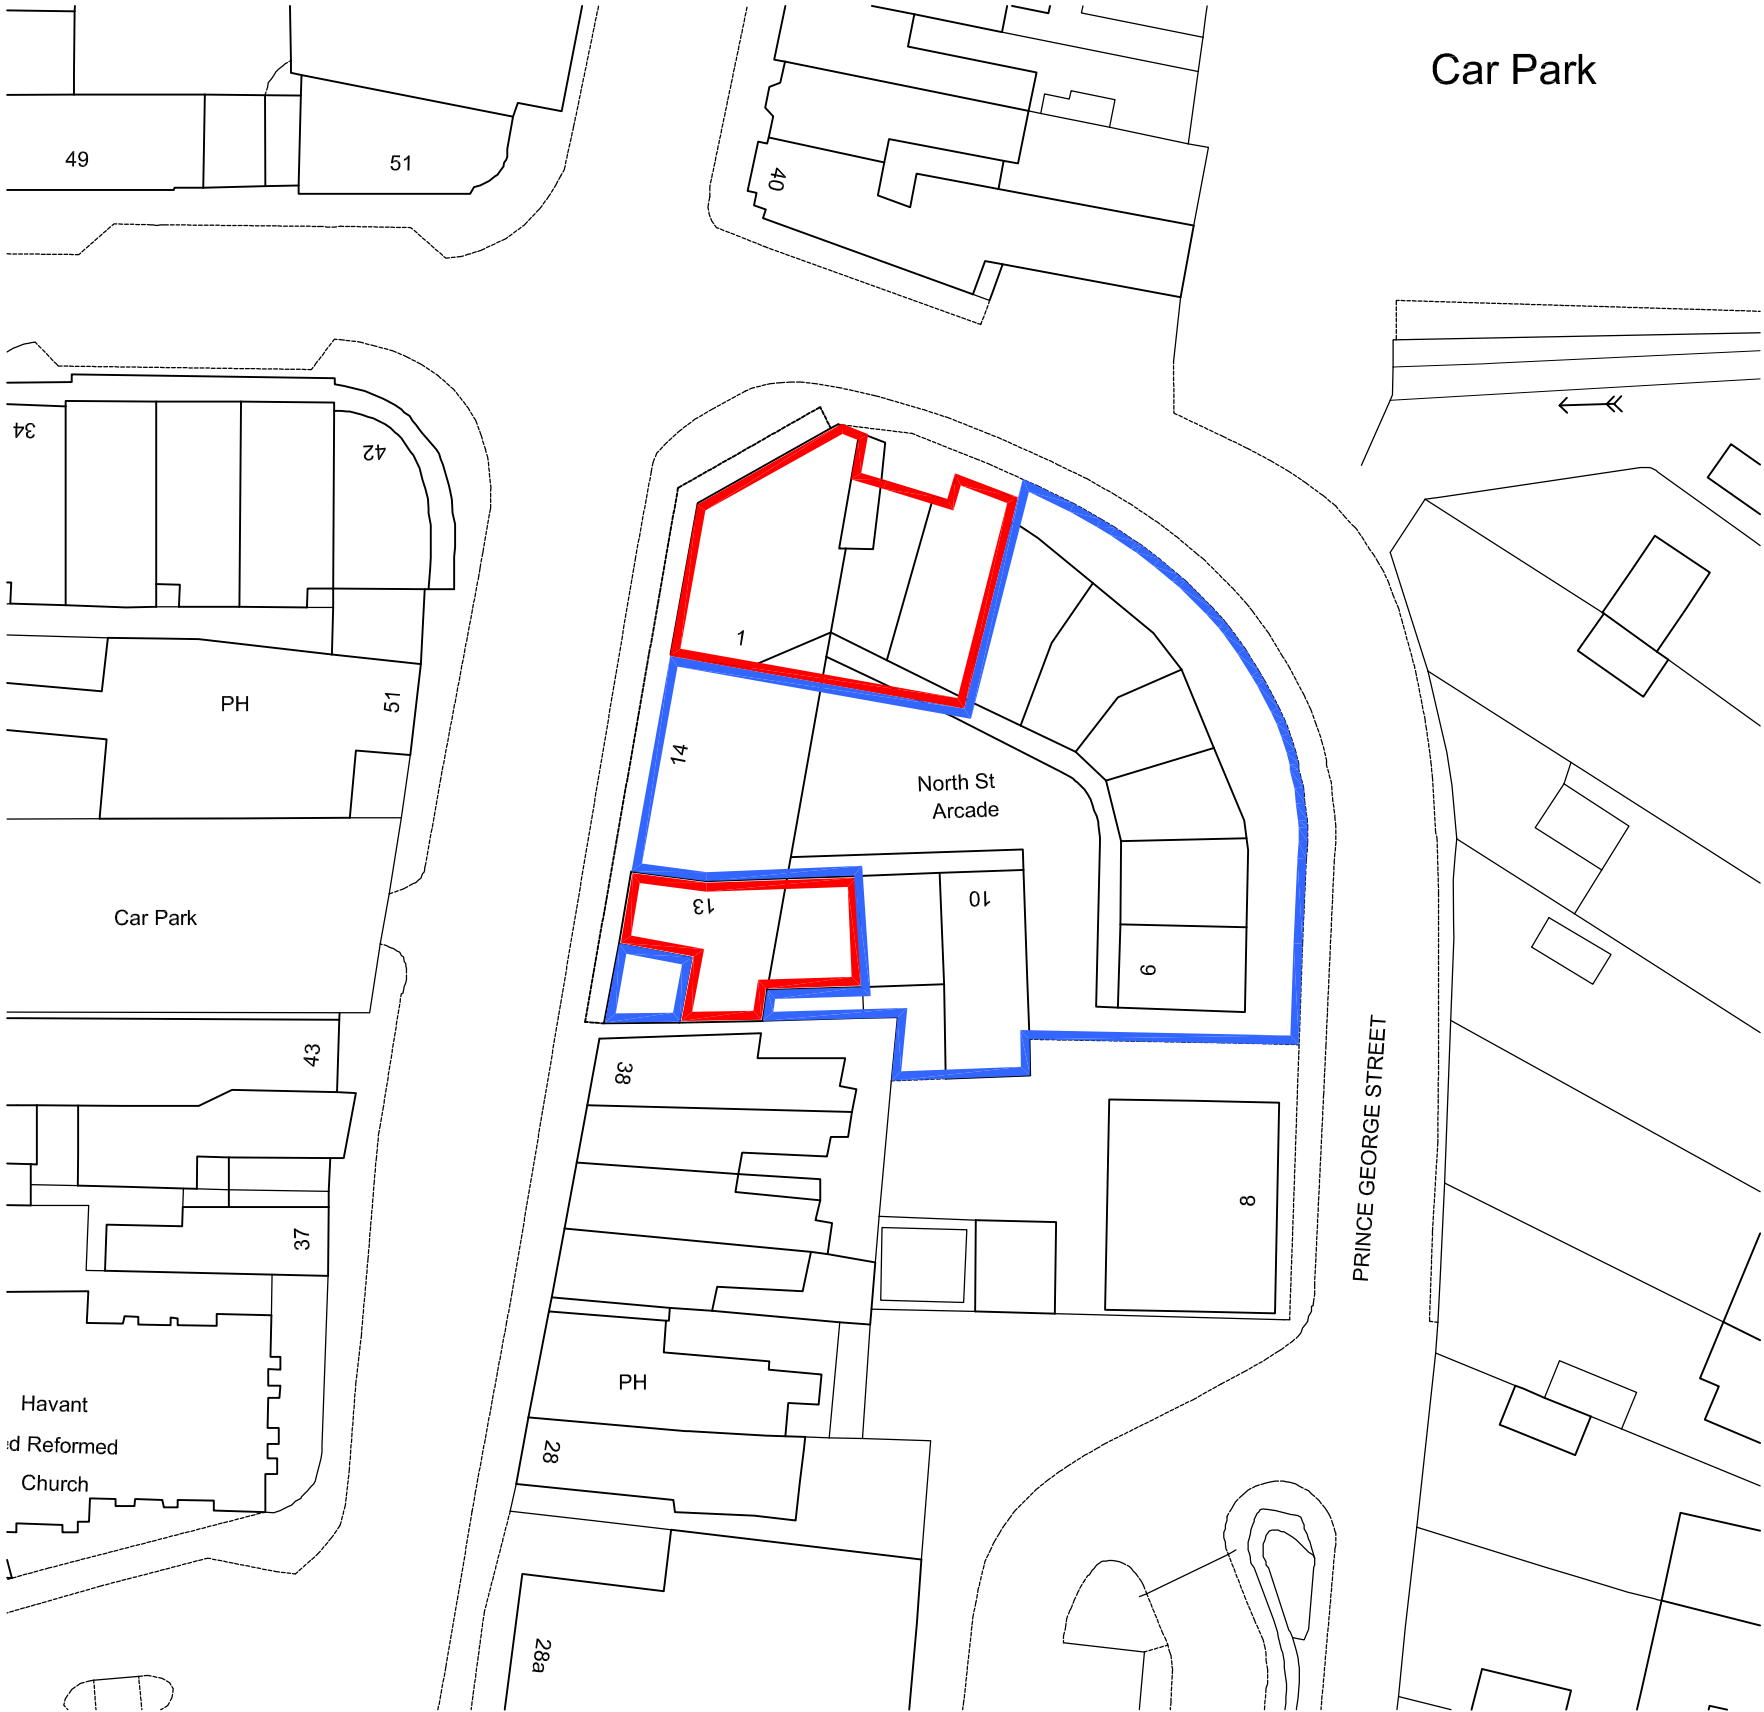

Ordnance Survey (c) Crown Copyright 2017.
All rights reserved. Licence number 100022432

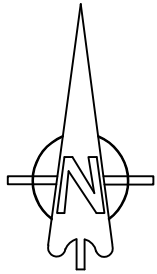

Revision	Date	Description	Drawn	Checked
----------	------	-------------	-------	---------

Lansdowne House
25-26 Hampshire Terrace
Portsmouth PO1 2QF
Hampshire England

Tel: (023) 92 755 333

E-Mail: admin@plcarchitects.com
Web: www.plcarchitects.com

Client:

Project:
North Street Arcade
North Street
Havant

Drawing Title:
Osamp / Block Plan

Drawn By	Date	Checked By	Date	Approved By	Date
JCB	Aug 20				
Drawing No.	16.2199.161	Revised:	P1	Scale:	As Stated @ A3
PLC ARCHITECTS © COPYRIGHT RESERVED 2019 NOT TO BE SCALED. DIMENSIONS TO BE CHECKED ON SITE SCALING ONLY FOR LOCAL AUTHORITY PURPOSES					