




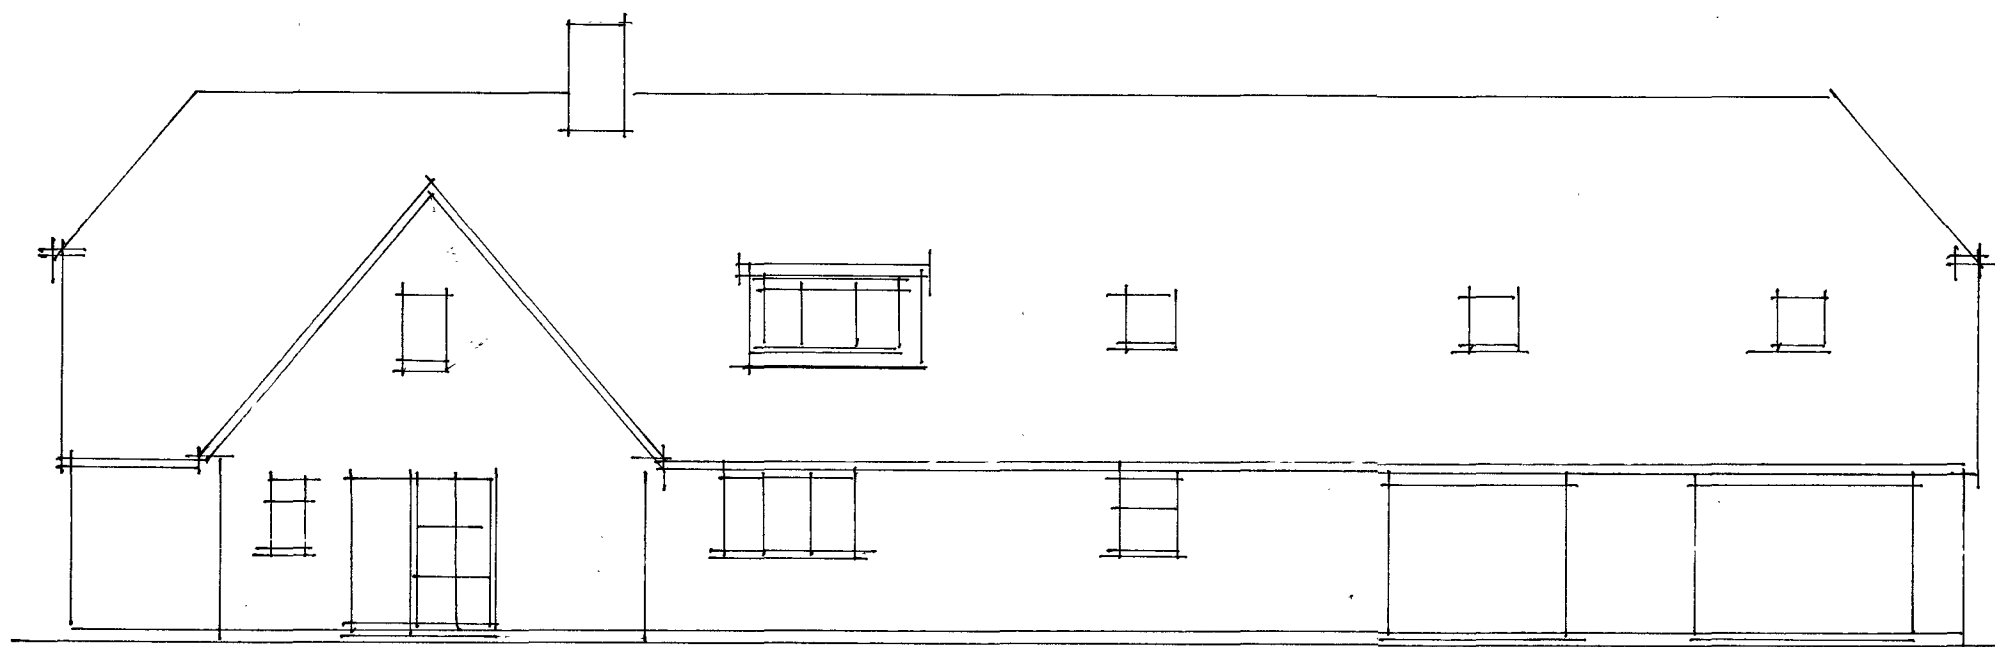

existing front.

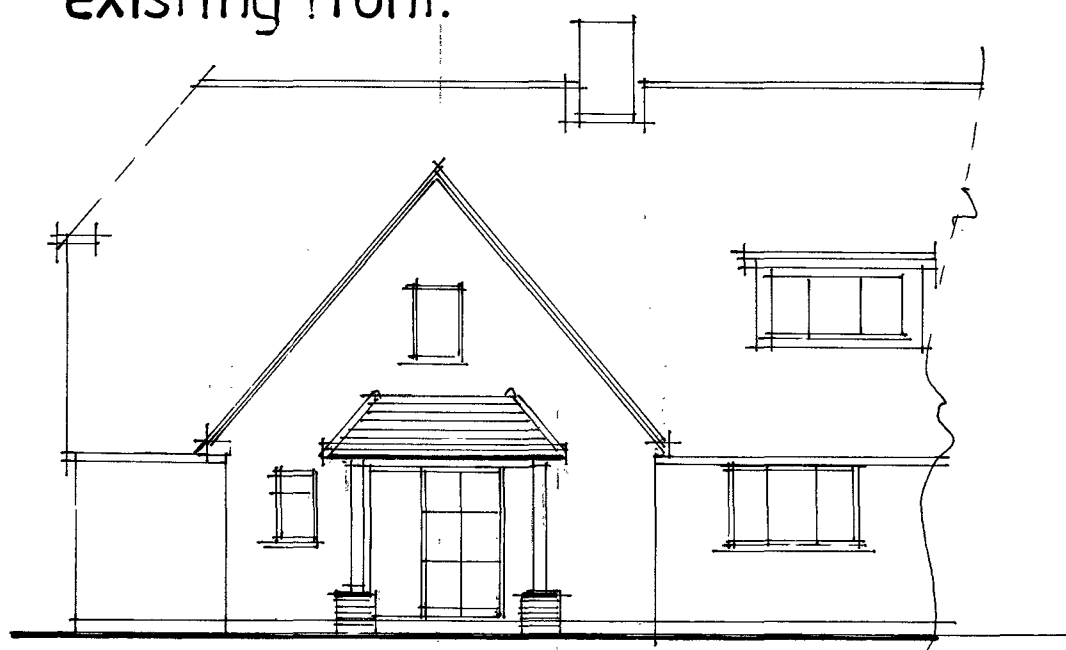

part proposed front.

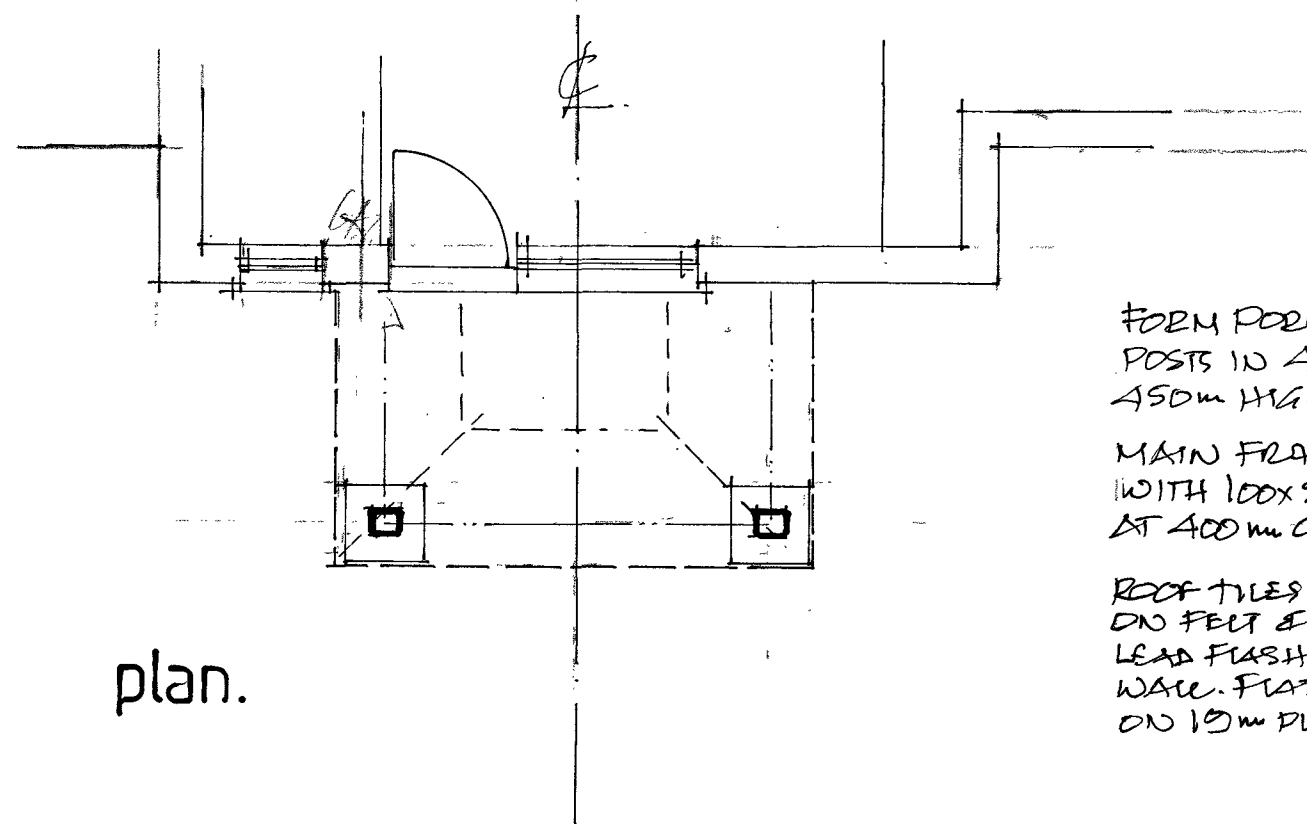


plan.

FORM PORCH WITH 150mm OAK
POSTS IN 400mm SQ BRICK BASE
450mm HIGH.

MAIN FRAME 2 NO. 150 x 50mm
WITH 100 x 50mm RAFTERS AND JOISTS
AT 400mm CTRs. EXPOSED UNDER.

ROOF TILES TO MATCH MAIN BUILDG.
ON FELT & BATTENS. STEPPED
LEAD FLASHING AT JOINT WITH
WALL. FLAT ROOF CODE 4 LEAD
ON 15mm DUT BASE.

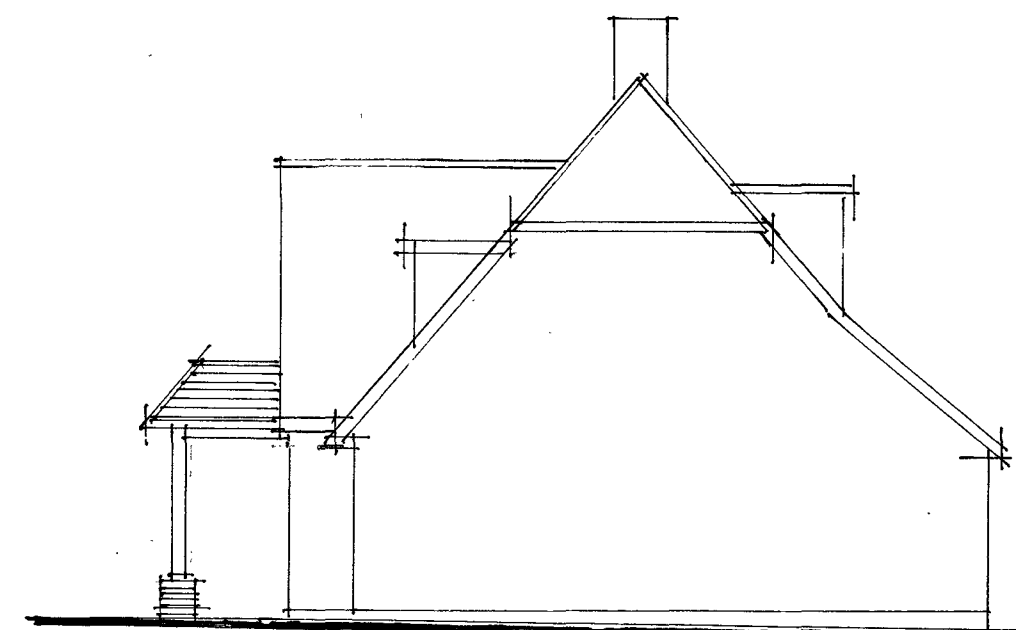

proposed side.

A	Date	Revision
© copyright		
THORNS YOUNG ARCHITECTURAL		
THORNS-YOUNG LTD CHARTERED BUILDING CONSULTANTS Website: www.thornsyoun.co.uk		
Fareham 21 Middle Road Park Gate SO31 7GH Tel: (01329) 888 322	Portsmouth 232 London Road North End PO2 9JQ Tel: (02392) 672 883	
Client		
MR & MRS N. CROSSLEY		
Job Title		
44 LONG COUSE LANE EMSWORTH		
Drawing Title		
PROPOSED FRONT PORCH		
Scale 1:100 & 1:50 AT A2		
Date	Drawn by	
MARCH 20	BT	
Drg. No.	Rev.	
4046.20.		