


THIS DRAWING IS THE COPYRIGHT OF THE DESIGNER AND
MAY NOT BE COPIED, ALTERED OR REPRODUCED IN ANY
FORM WITHOUT WRITTEN CONSENT.

DIMENSIONS SHOULD BE CHECKED AND VERIFIED ON SITE
AND ANY DISCREPANCIES SHOULD BE RECORDED TO THE
DESIGNER.

THIS DRAWING SHOULD NOT BE SCALED AND SHOULD BE
READ IN CONJUNCTION WITH ALL OTHER CONSULTANTS
DRAWINGS.

A	White painted, textured facing brickwork to reflect vernacular typology
B	Fenestration in RAL7037 or similar mid-grey
C	Vertical timber cladding to be in larch or cedar, natural finish - to be a 100x17mm sawn square edge board in an overlapping configuration.
D	Clay pantiles to match existing
E	White UPVC or timber in a matching profile to existing white UPVC windows
F	Forterra LBC Rustic Antique or equal facing brickwork to match existing dwelling
G	Clay creasing tiles to match existing creasing tile details to window cills
H	Feature galvanised downpipe and hopper, Black UPVC to conceal rainwater goods elsewhere

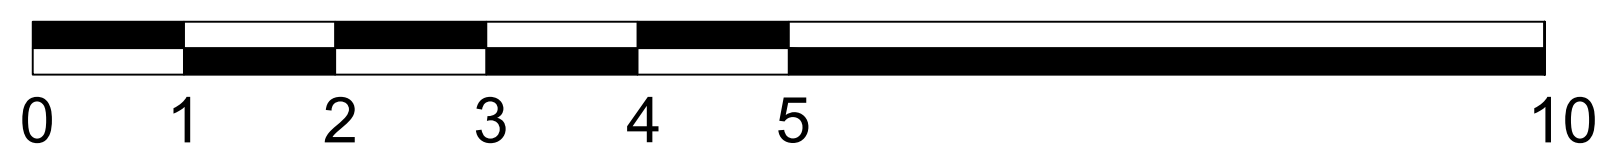

REV	DATE	REVISION	BY
PROJECT: 45 BOSMERE GARDENS EMSWORTH PO107NP			
DRG TITLE: FRONT (NE) & REAR (SW) ELEVATION PROPOSED			
JOB NO:		DRG NO: 1310	
SCALE @ A1: 1:50 @ A1		DRN BY: 	
DATE: 07/2019		CKD BY: 	
REVISIONS: A B C D E F G H I J K L M			