WALLED KITCHEN GARDEN

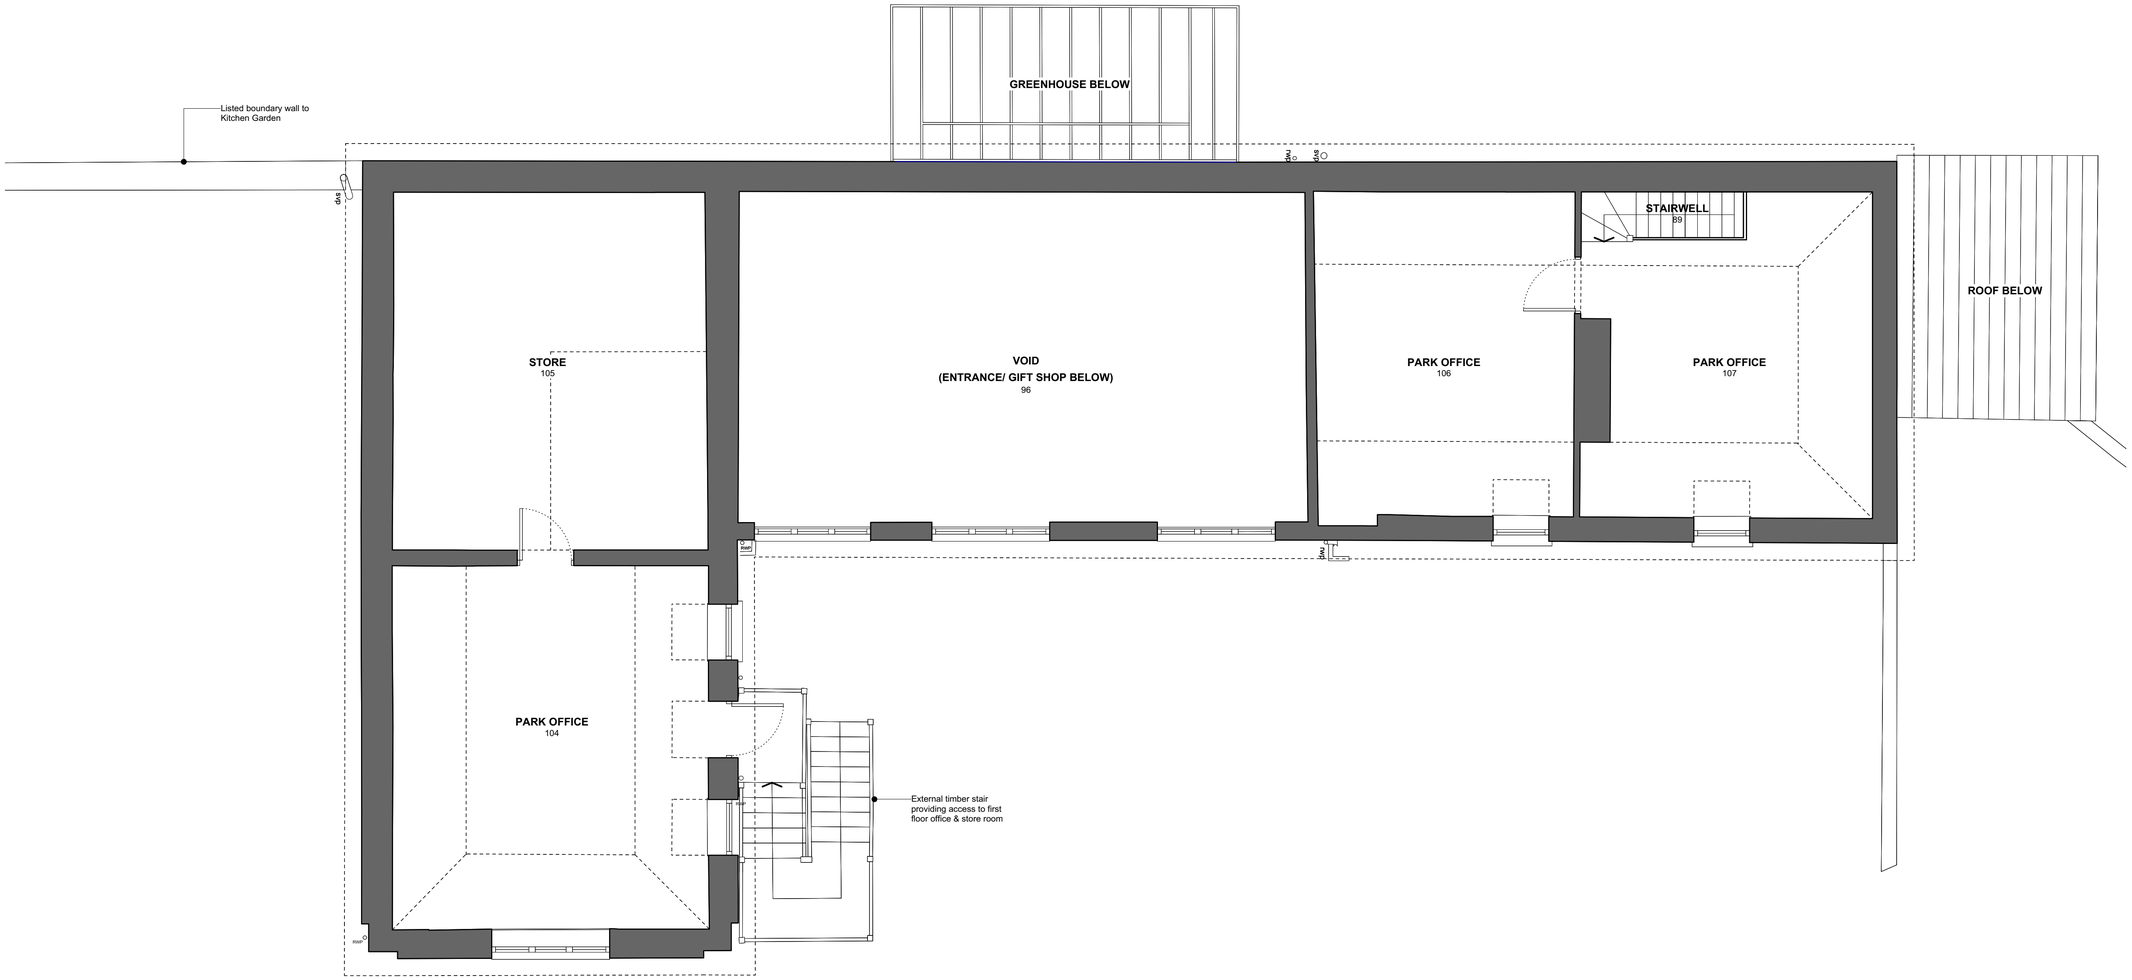

PLANNING ISSUE

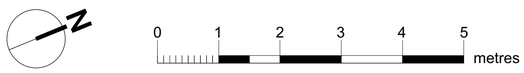

Notes

1 **This drawing is © copyright Hampshire County Council 2016. No unauthorised reproduction of any kind is permitted.**

2 No Dimensions to be scaled from this drawing

3 This map is reproduced from Ordnance Survey material with the permission of Ordnance Survey on behalf of the controller of Her Majesty's Stationery Office © Crown copyright. Unauthorised reproduction infringes Crown Copyright and may lead to prosecution or civil proceedings. (100019180), (2016)

rev	description	date	by
P1	Planning Issue	20.04.17	AT

Hampshire County Council

HCC Property Services,
Three Minsters House,
76 High Street, Winchester SO23 8UL.
tel: (01962) 847801

Property Services

PROJECT
Sir George Staunton Country Park
Middle Park Way, Havant
P09 5HB

SHEET CONTENTS
Visitor Reception Building
Proposed WC Refurbishment
Existing First Floor Plan

SCALE	*DATE*	*DRAWN.*	*CHKD.*	*DRAWING No.*	*REVISION*
1:50 @A1 1:100 @A3	23.12.19	AT	AT	**P12426-202**	**P1**

FILE REF. *HCC Countryside*