

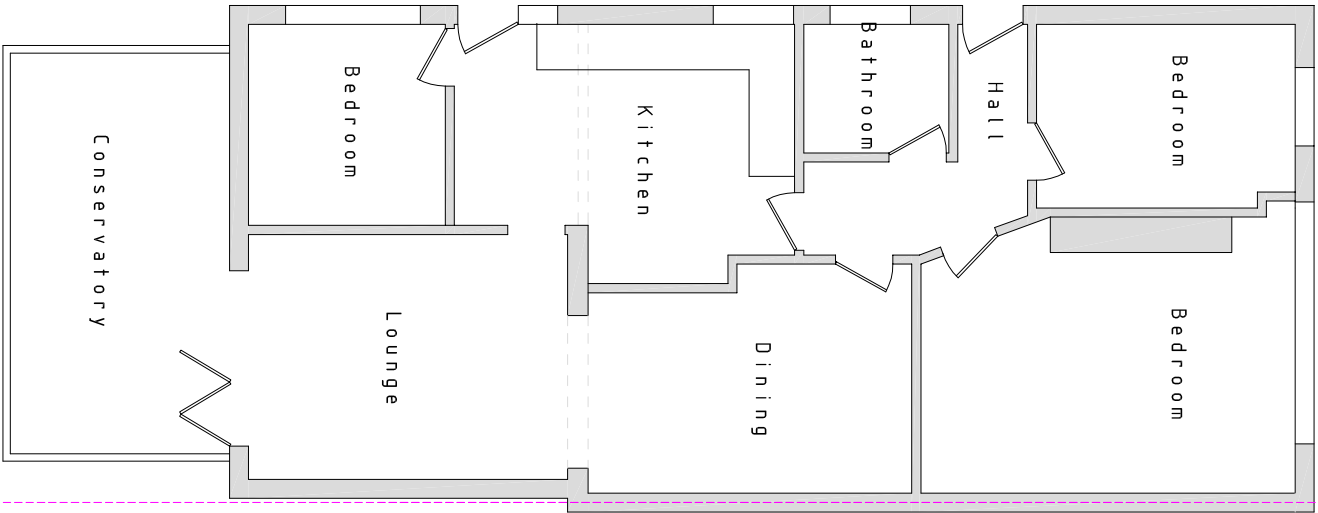


GROUND FLOOR

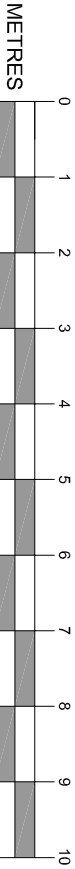

scale 1:100

PROPOSED GROUND FLOOR

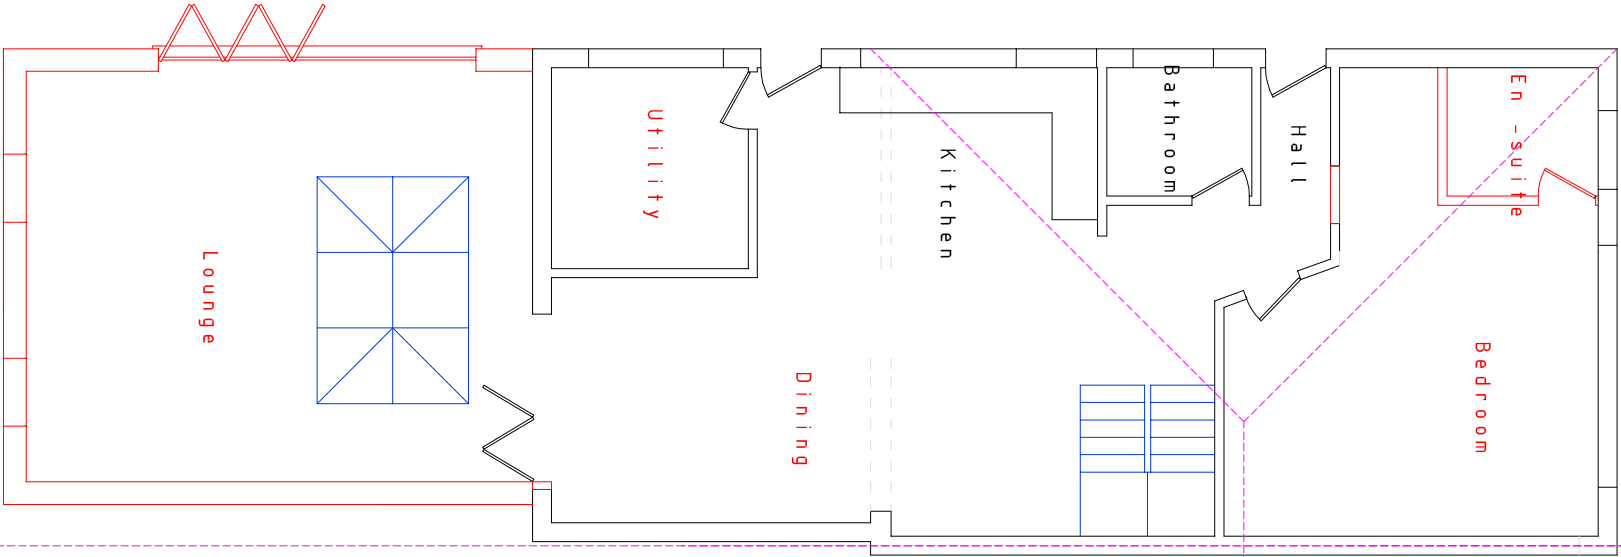

SCALE BAR 1:100