


Remove / relocate
worm infested
'modern' timber to aid
thoroughfare




Metal strapping of
posts to beams / plates
to Structural
Engineer's details

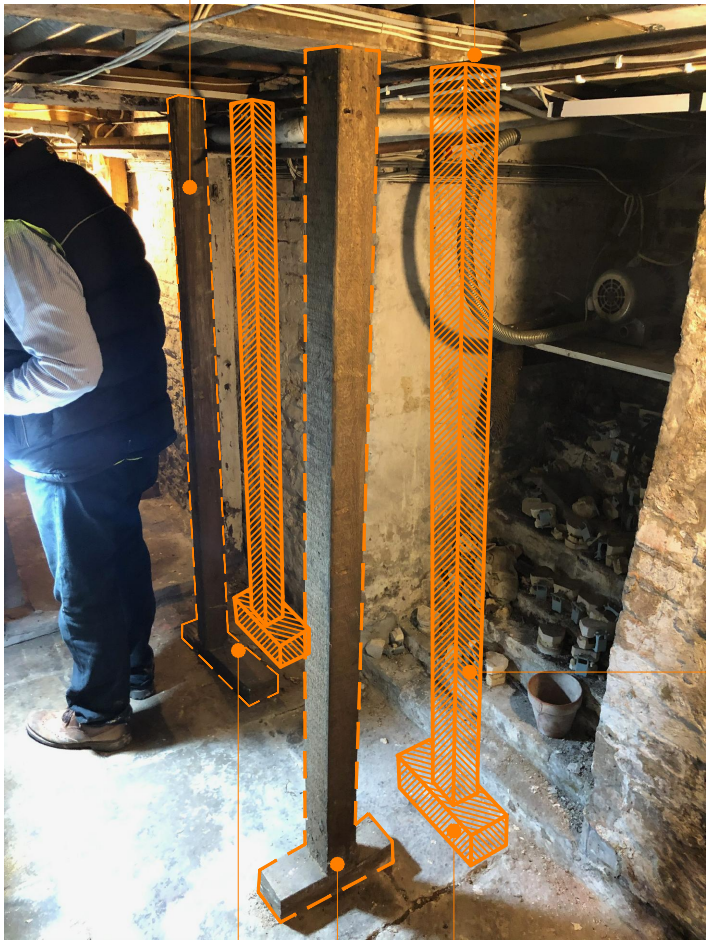

Timber posts to be
repositioned closer
to wall and fixed in
between pipework
at ceiling level

New timber post to be
strapped to mortar bedded
engineering brick footing
with a DPC material
separating it from any
masonry and folding wedges

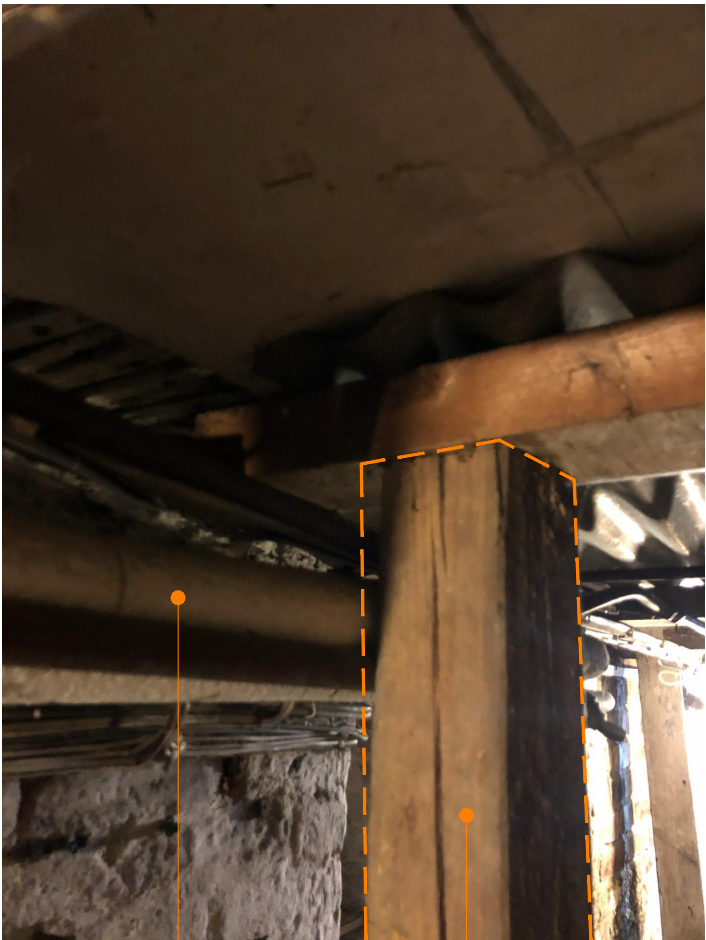

Pipework

Timber post to be
repositioned

BASEMENT PHOTOGRAPHS

Check all dimensions on site prior to commencement of work. Do not scale from this drawing except for planning purposes. This drawing is the © copyright of Jane Jones-Warner Associates This drawing has been produced for [Client Name] for the project [Project Name] and is submitted as part of the [Project Workstage] and is not intended for use by any other person or for any other purpose.	Revisions				JANE JONES-WARNER ASSOCIATES Unit 78 Chichester Enterprise Centre Terminus Road Chichester West Sussex PO19 8TX RIBA Chartered Practice T : 01243 767151 E : mail@janejoneswarner.com W: www.janejoneswarner.com		Project: Magnolia House, Havant	
	Rev	Description	Date	Drawn			Drawing Title: Photographs of Basement (3)	
	-	-					Scale: NTS @ A3	
							Issue Date: 29/01/2020	
							Drawing No. 692/PL 810	Revision: -
							Drawn By: MJ	