



Levels
Site is level hence no level survey has been provided
Flood Risk
This site does not fall in a flood risk area
Tree Survey
This proposal has no impact on trees
Parking Provision
This site will retain four parking spaces
Boundary Treatment
The boundaries are made up of 1.8m timber panel fences clear boundary and hedging to various heights (no changes proposed)

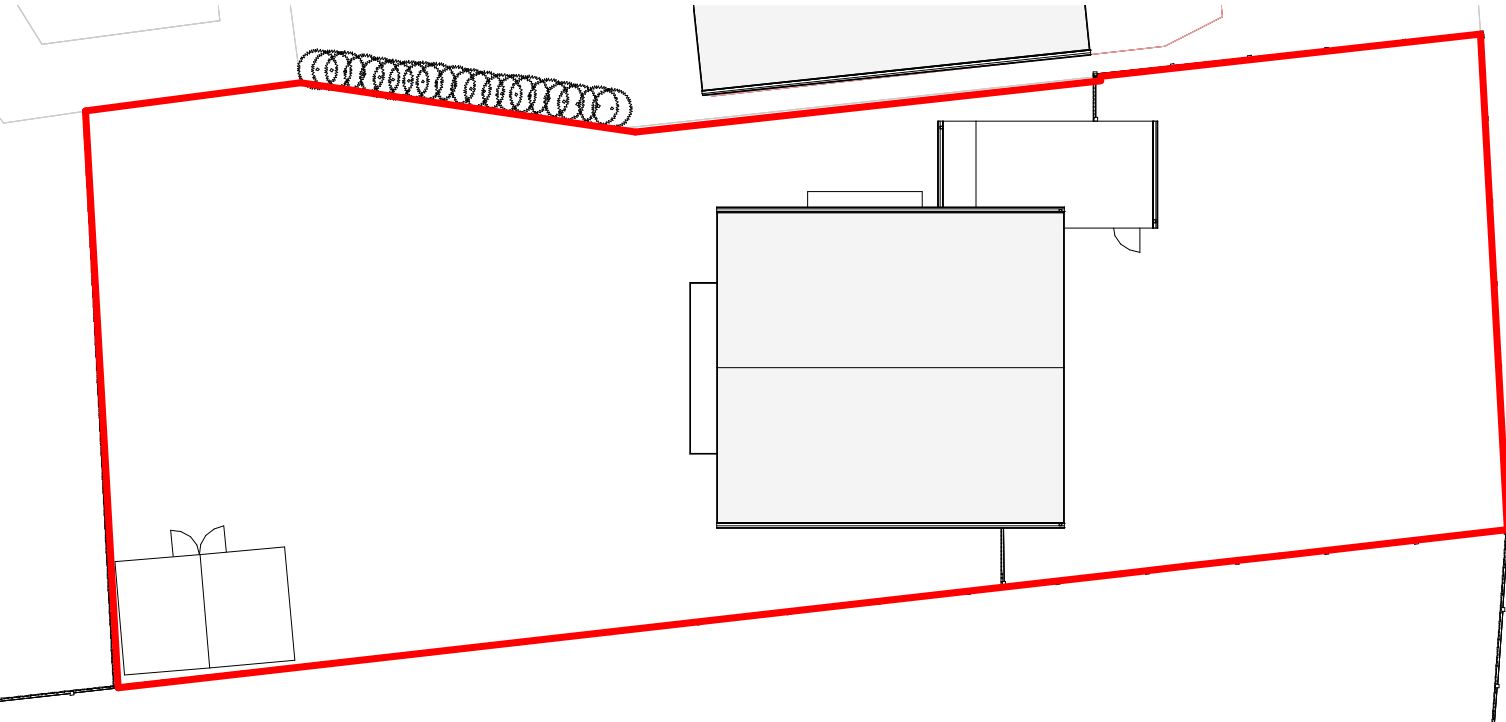

2 **Site Plan**
1 : 200

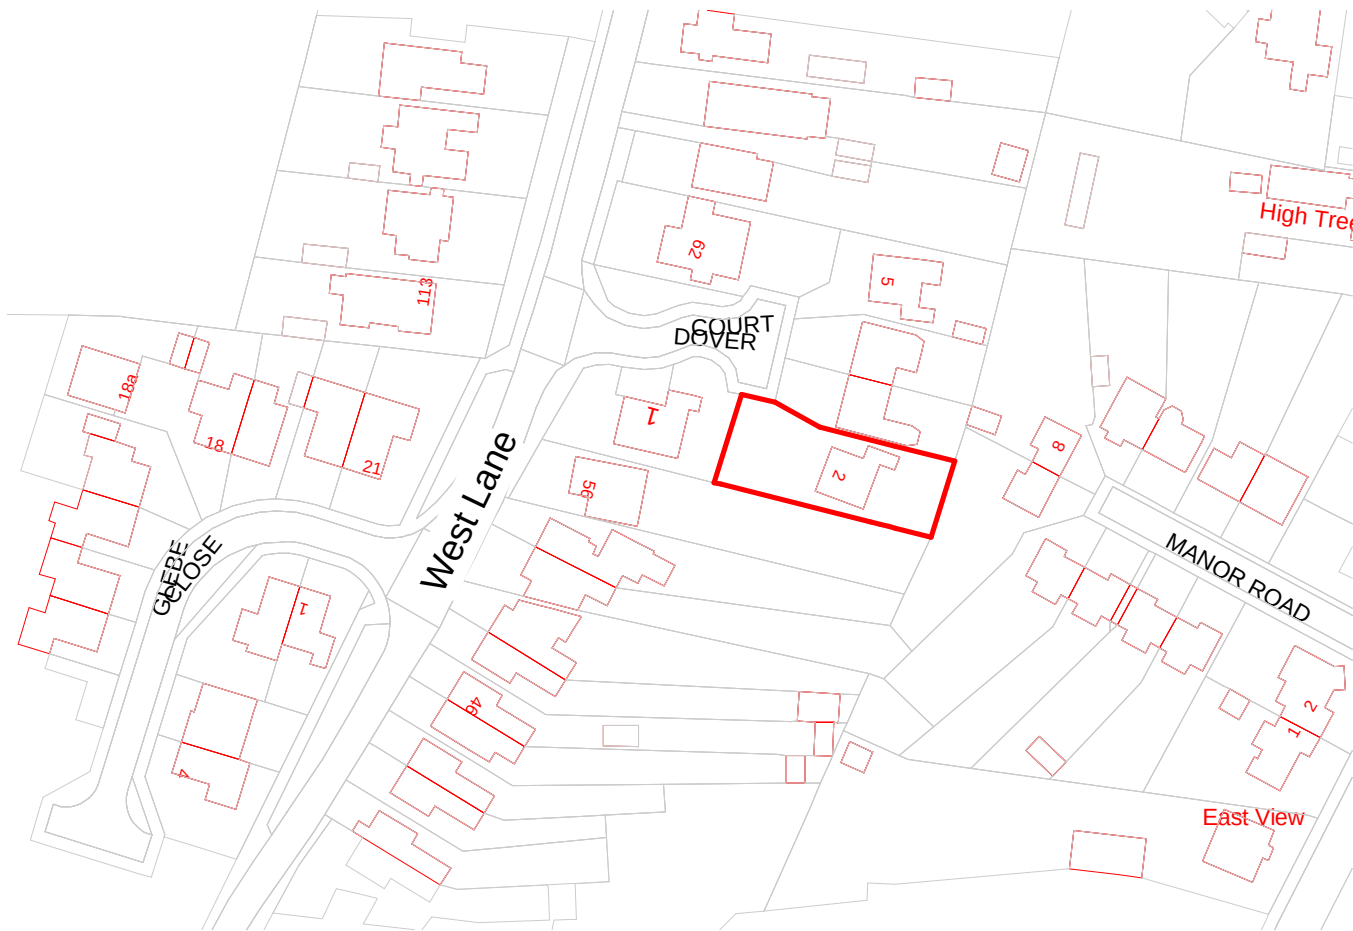

1 **Location Map**
1 : 1250

This location map was purchased from emapsite.com on 29/8/19 and is subject to the following © Crown copyright and database rights
Ordnance Survey 0100031673

