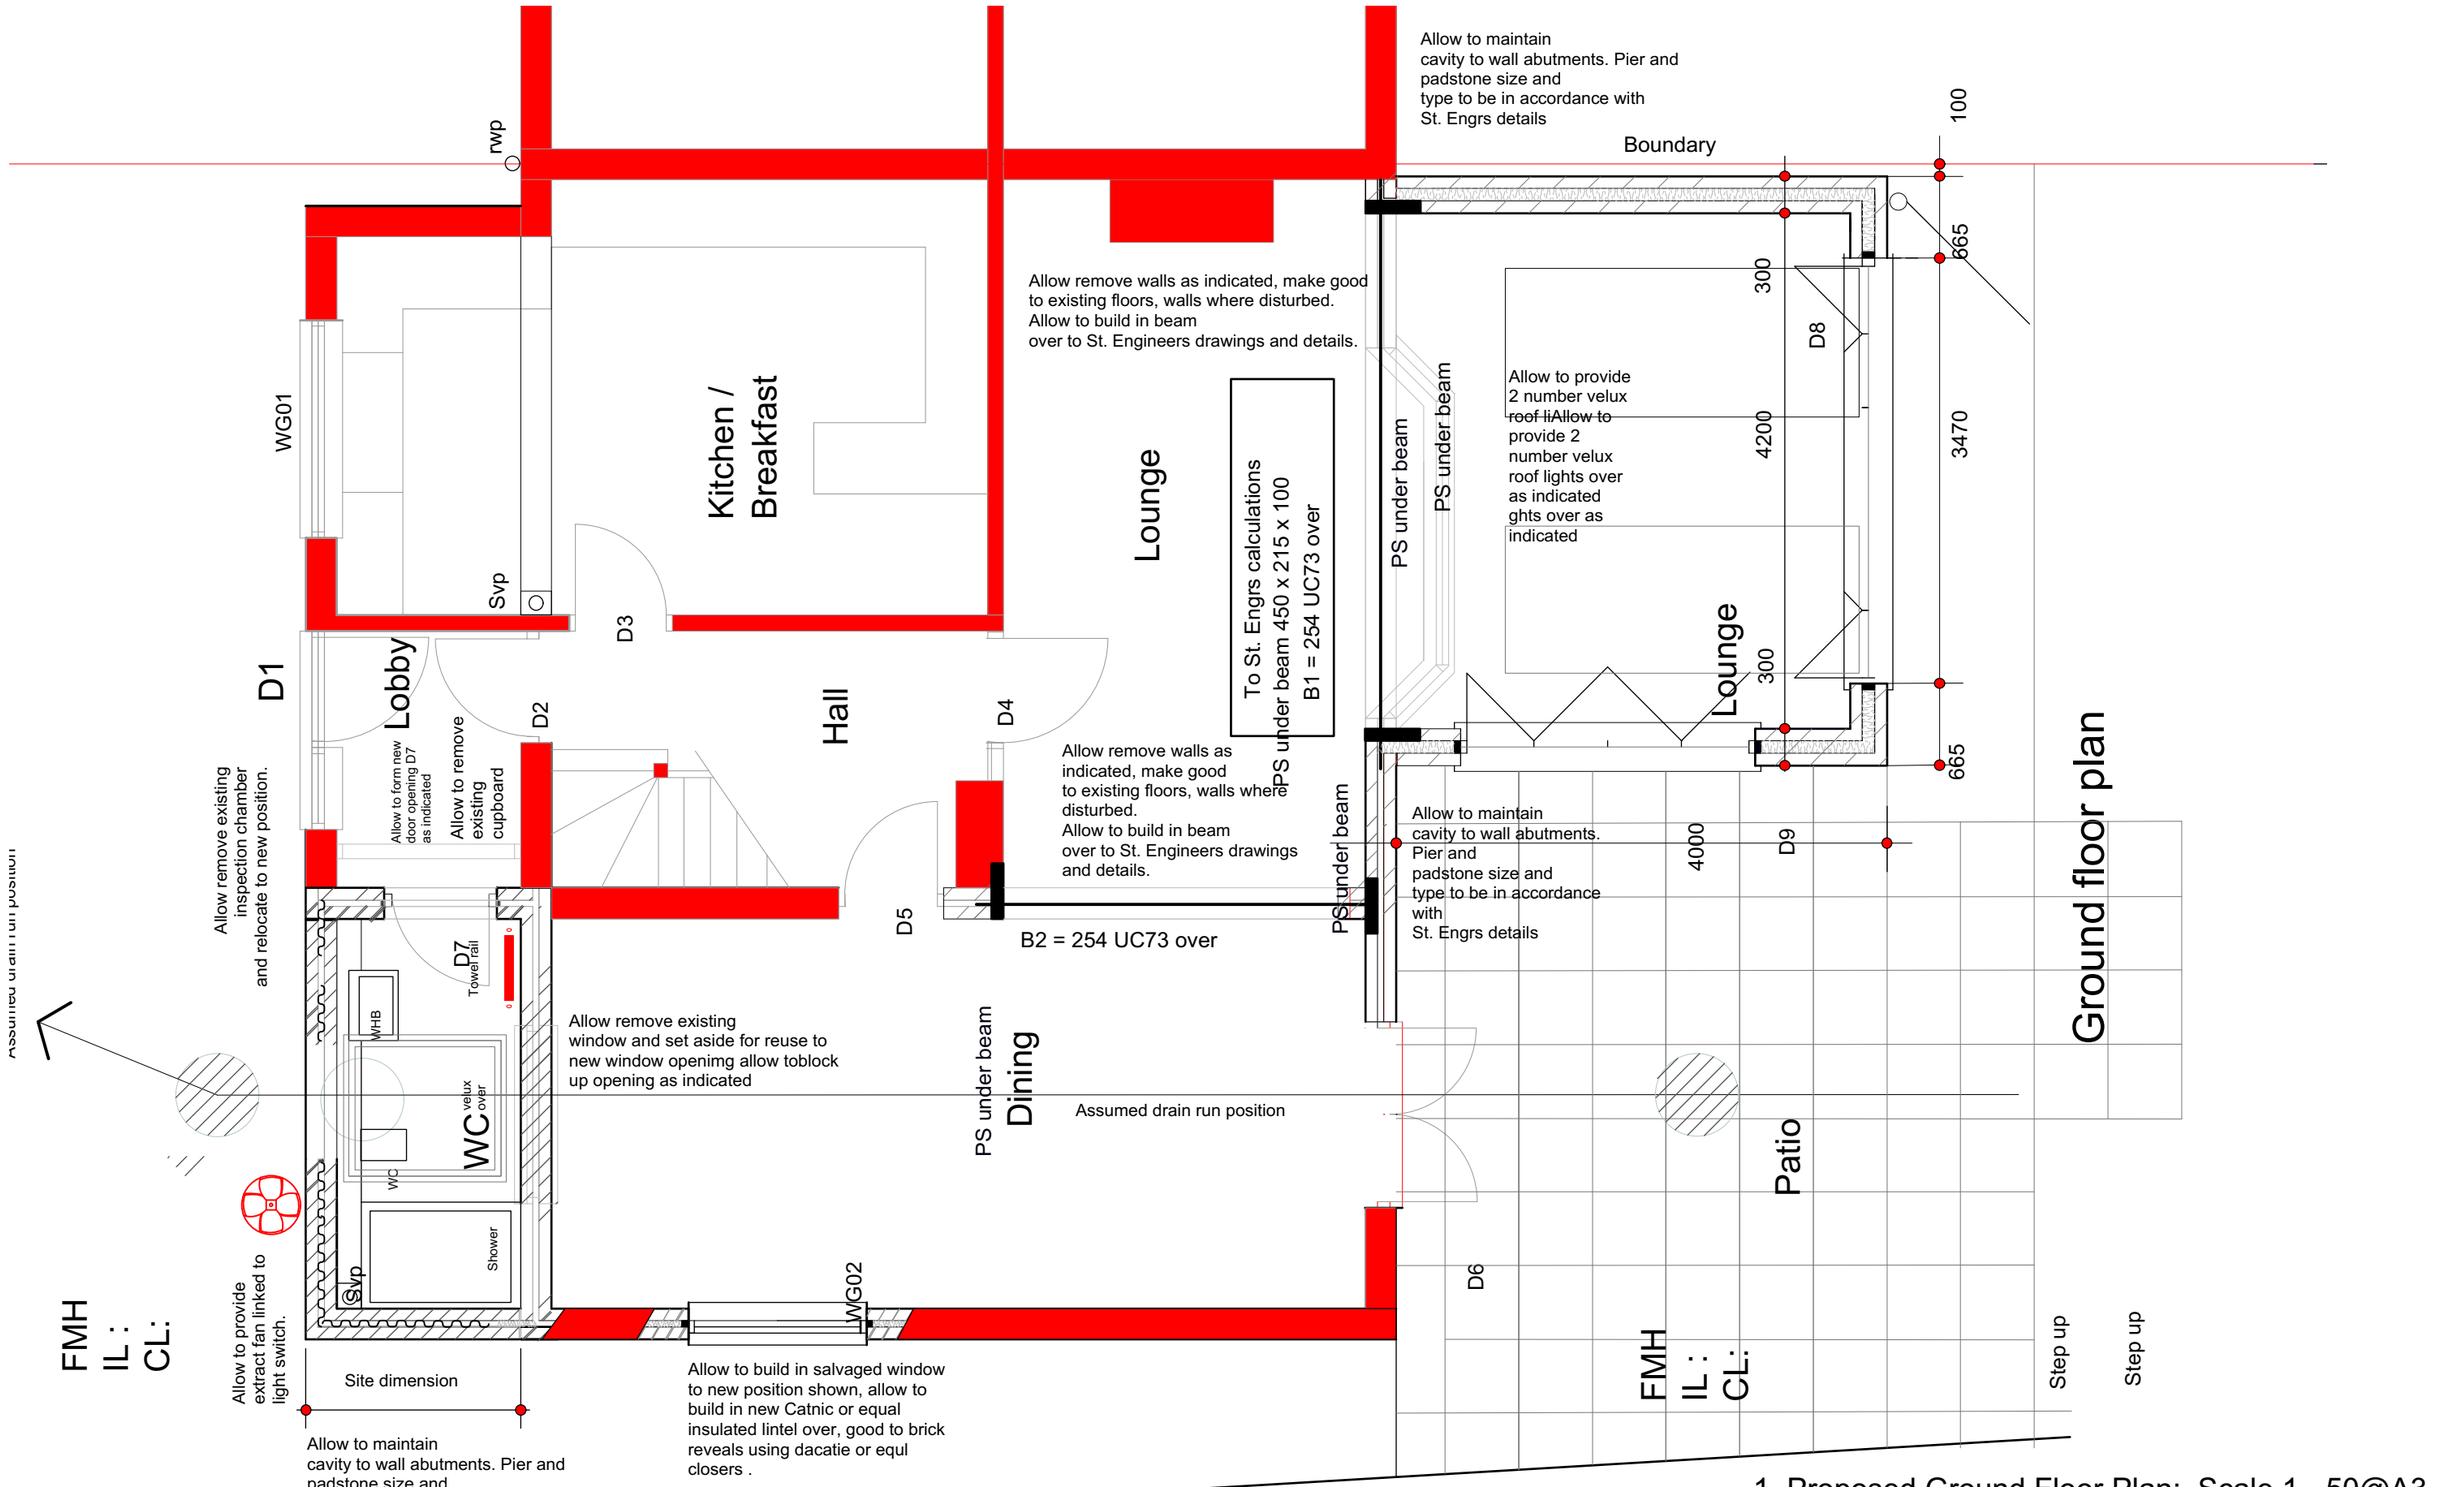


1. Proposed Ground Floor Plan: Scale 1 - 50@A3

Notes

rev	description	date	by
A	Prelimanary	30.04.18	LIR
B	Planning comments added	24.08.20	lir

Project : Alterations & Improvements to :
22 Blendworth Crescent, Havant. PO9 2BE

Client : Mr Zyd Karagoli

Drawing : Y9020_A8-03 / Rev B

Architectural Planning Ltd.
Building Surveyors, Designers and project management
1a Nutbourne Road, Sandy Point, Hayling Island, Hants . PO11 9RT .
Telephone : 02392 463994, mobile : 07795 633100