


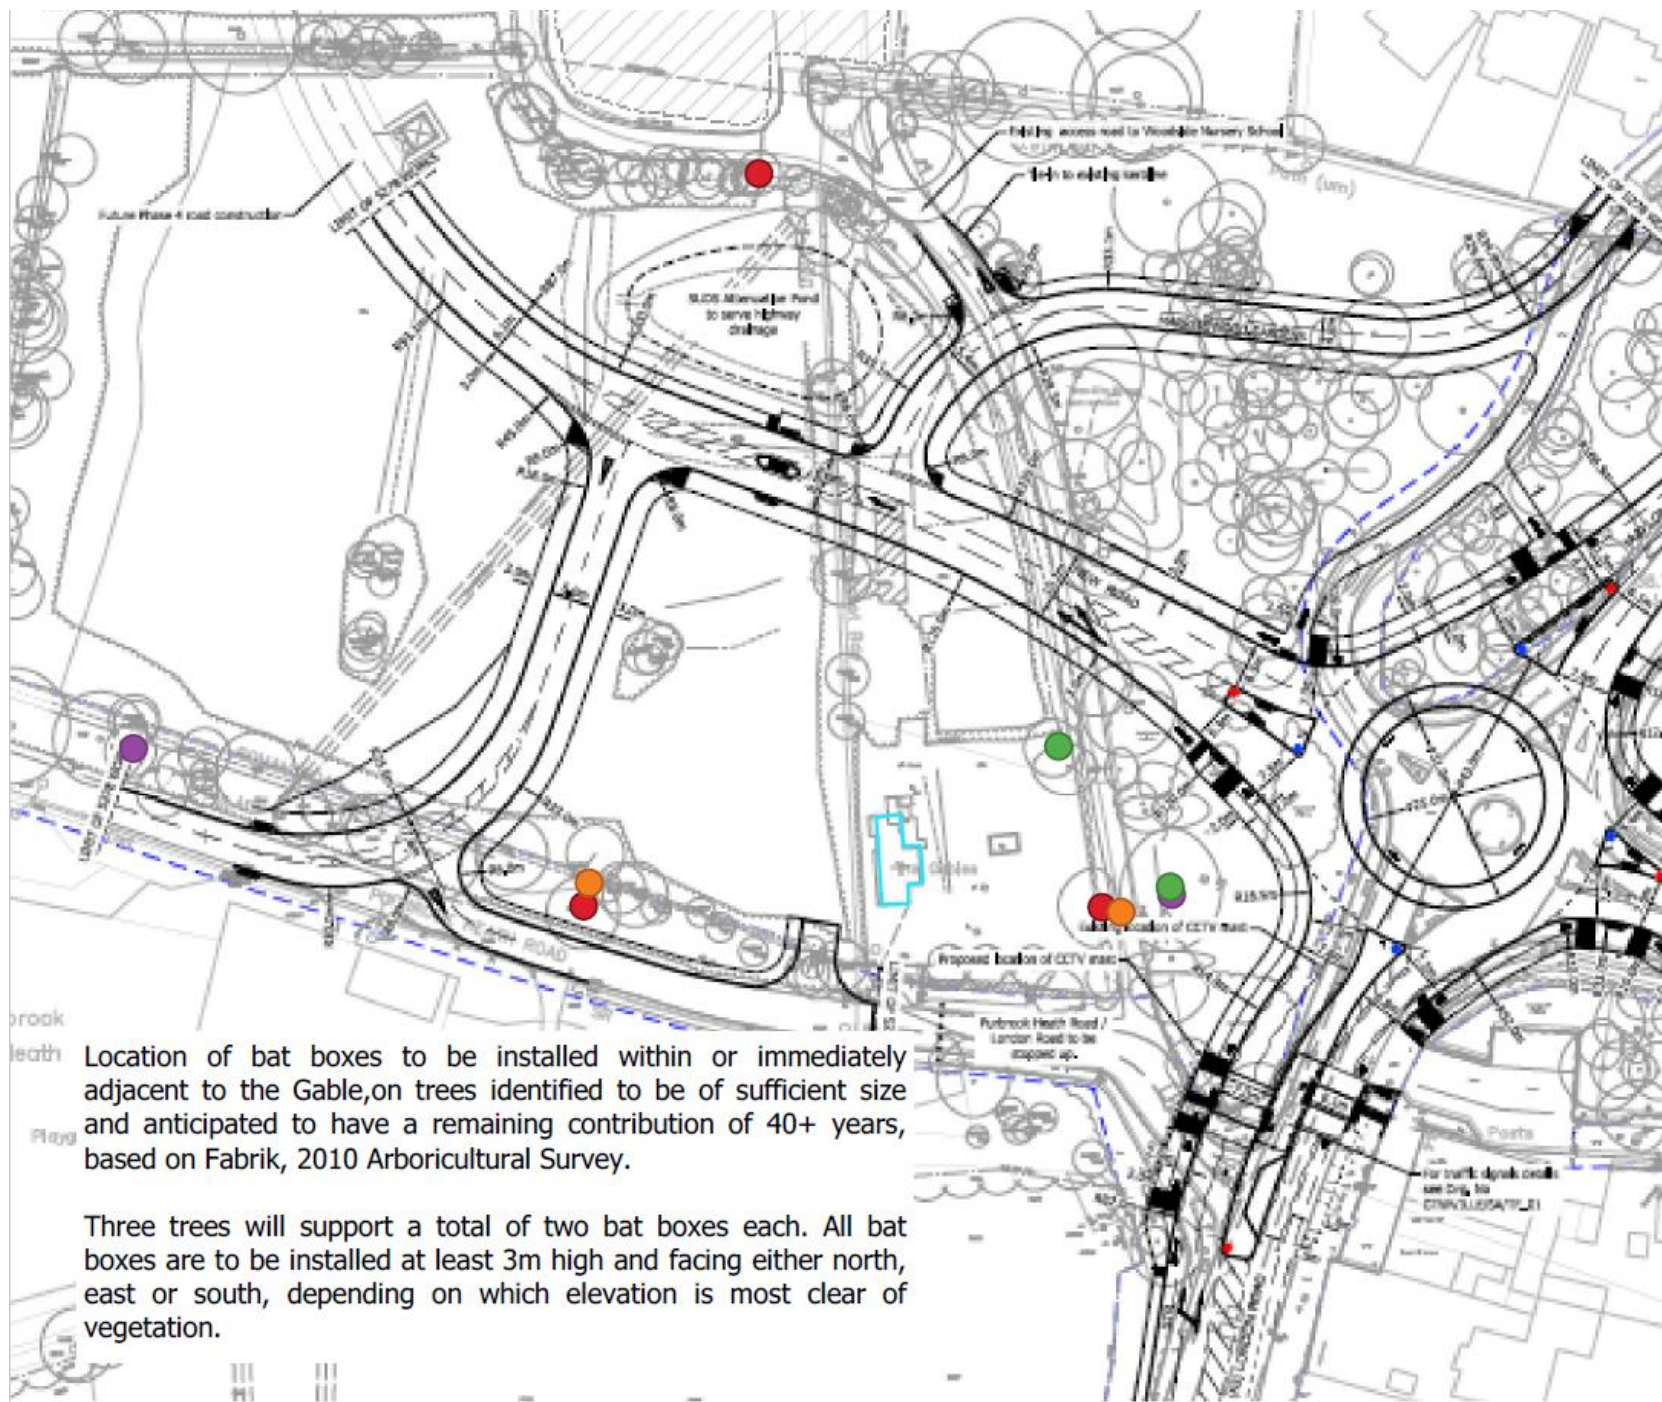

The Gable Property - supervised demolition Bark Bat Box Schwegler 2F Bat Box Schwegler 2FN Bat Box Schwegler 1FF Bat Box	
Junction plans	
Figure E3: Specifications for mitigation / compensation Project: The Gable, Berewood Date 28/11/19 Drawn by Sophie Lancaster QGIS	
LINDSAY CARRINGTON ECOLOGICAL SERVICES	