



HAVANT BOROUGH
COUNCIL
22 NOV 2019
RECEIVED

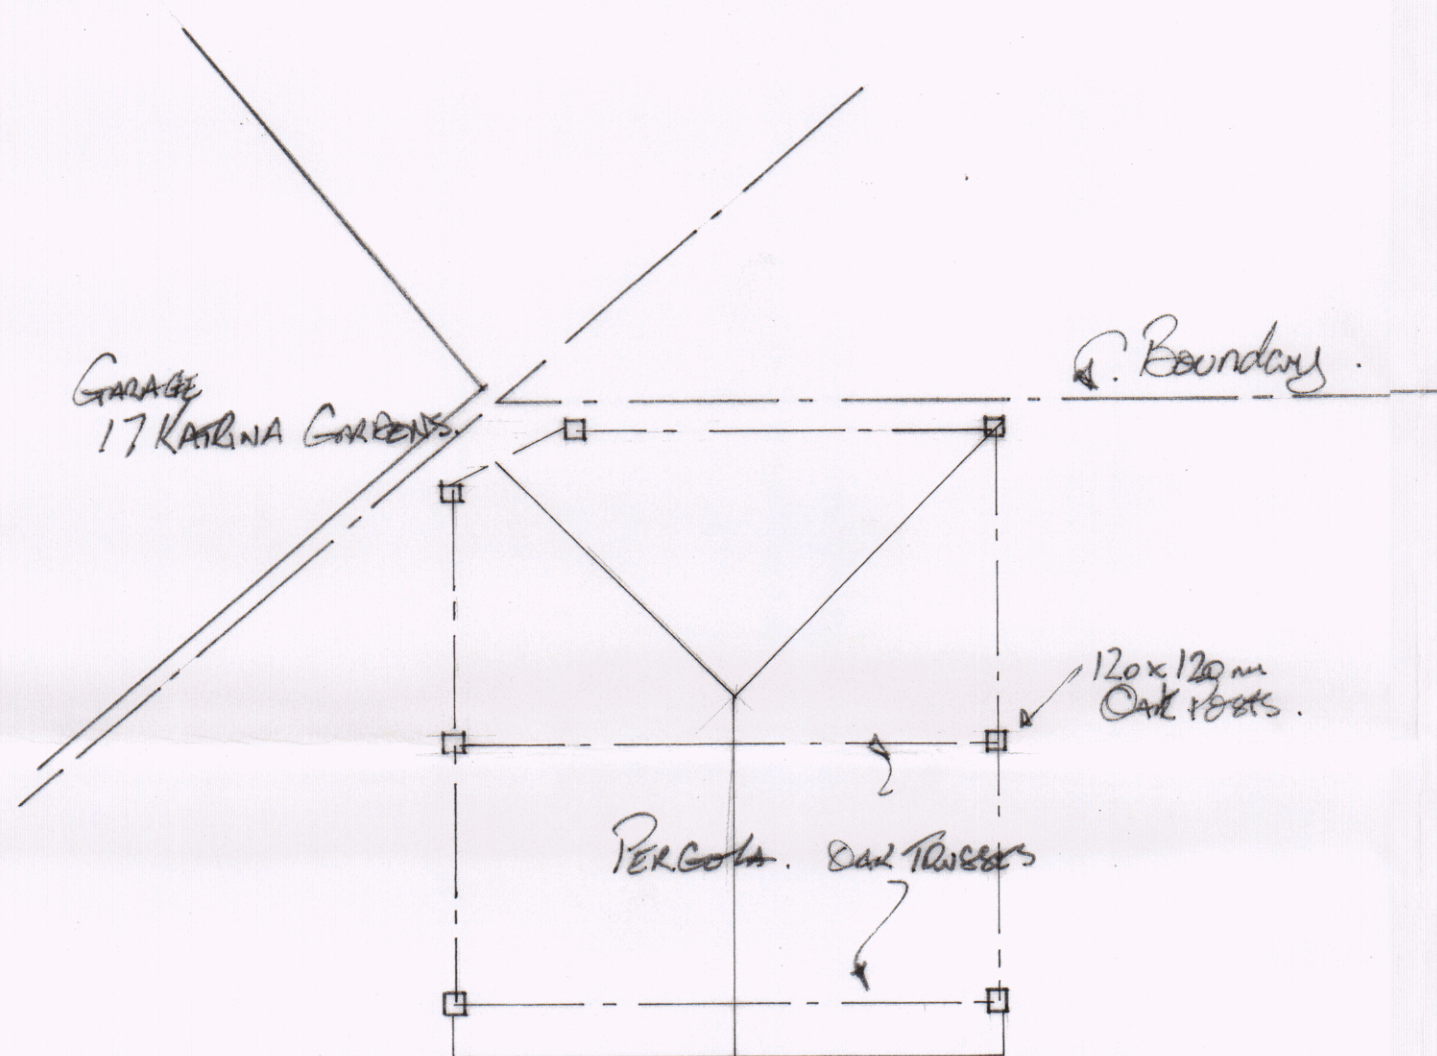

Client	
MR & MRS. K. Wilson.	
Job Title	
PERGOLA IN REAR GARDEN. 33 CHURCH ROAD HAYLING ISLAND.	
Drawing Title	
Scale	
1:50	
Date	Drawn by
Nov 2019	
Dwg. No.	Rev.
KW-001	-

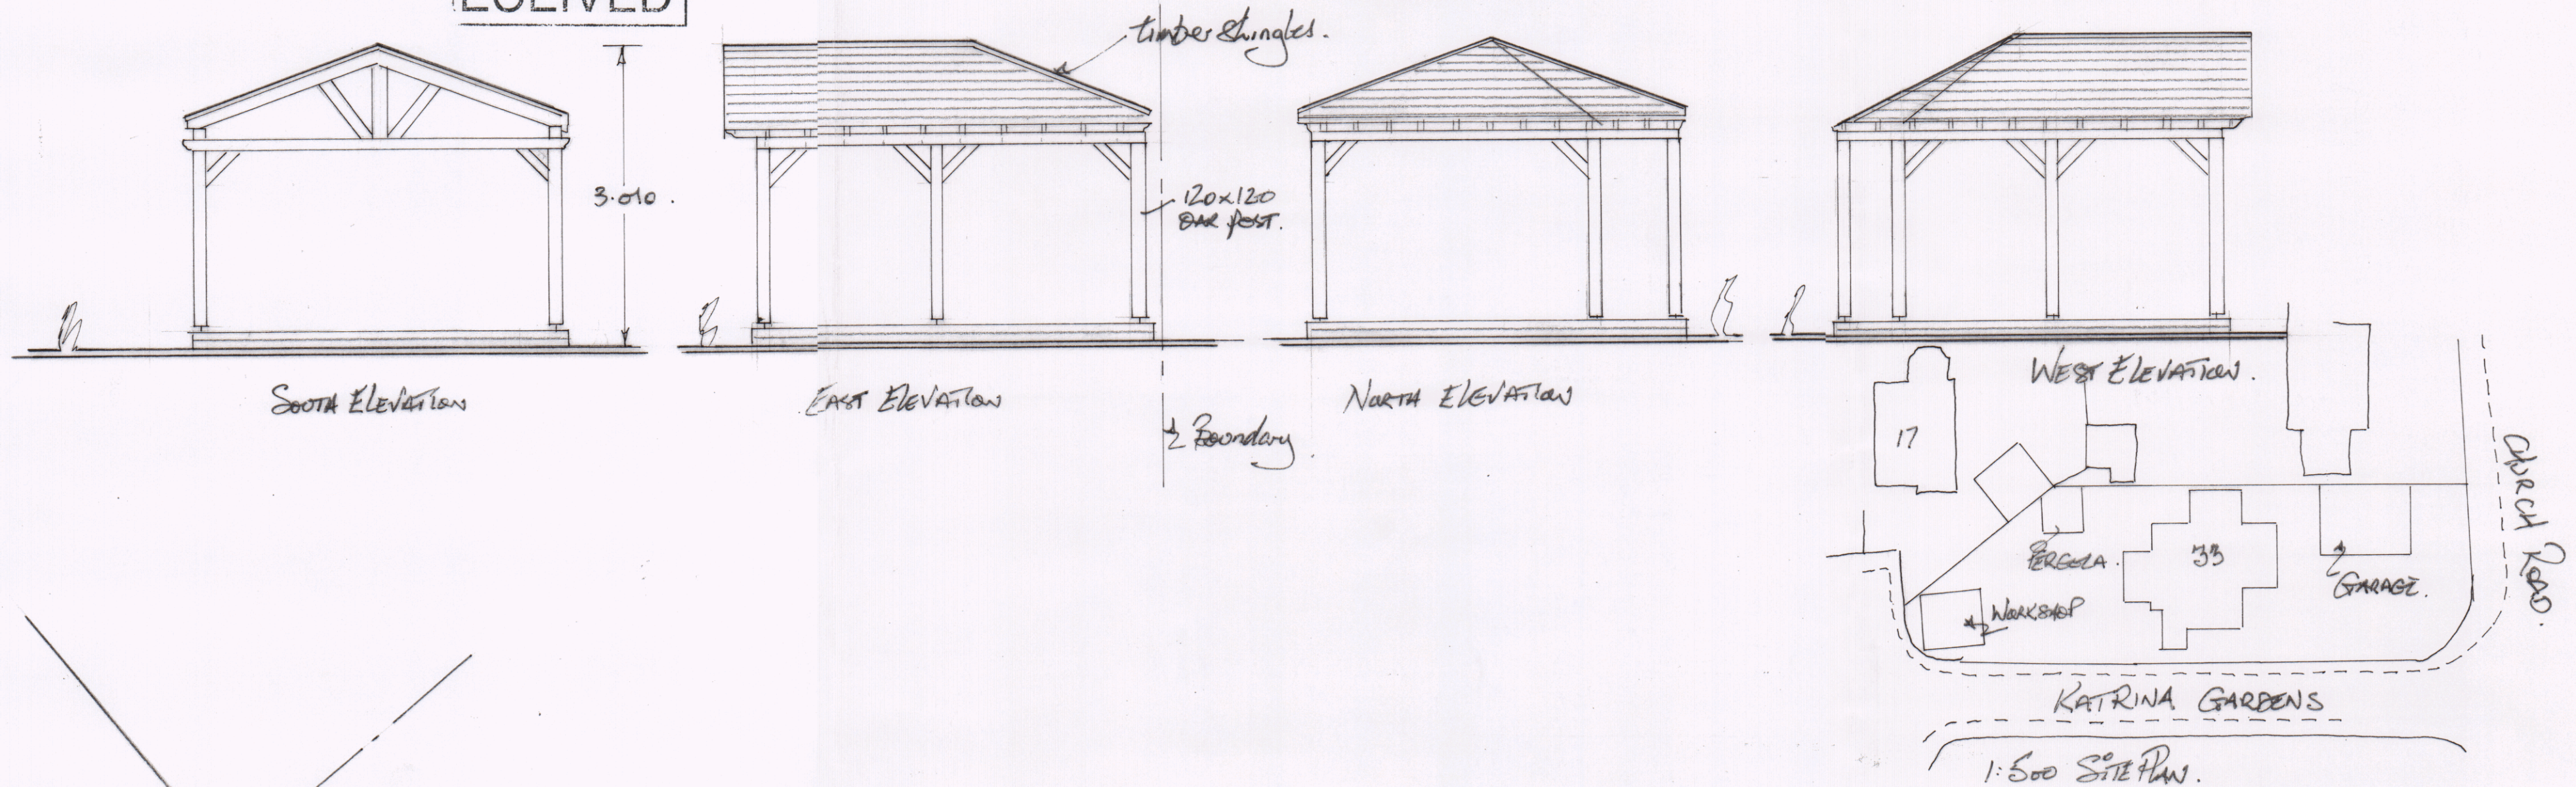