


EXISTING GROUND FLOOR

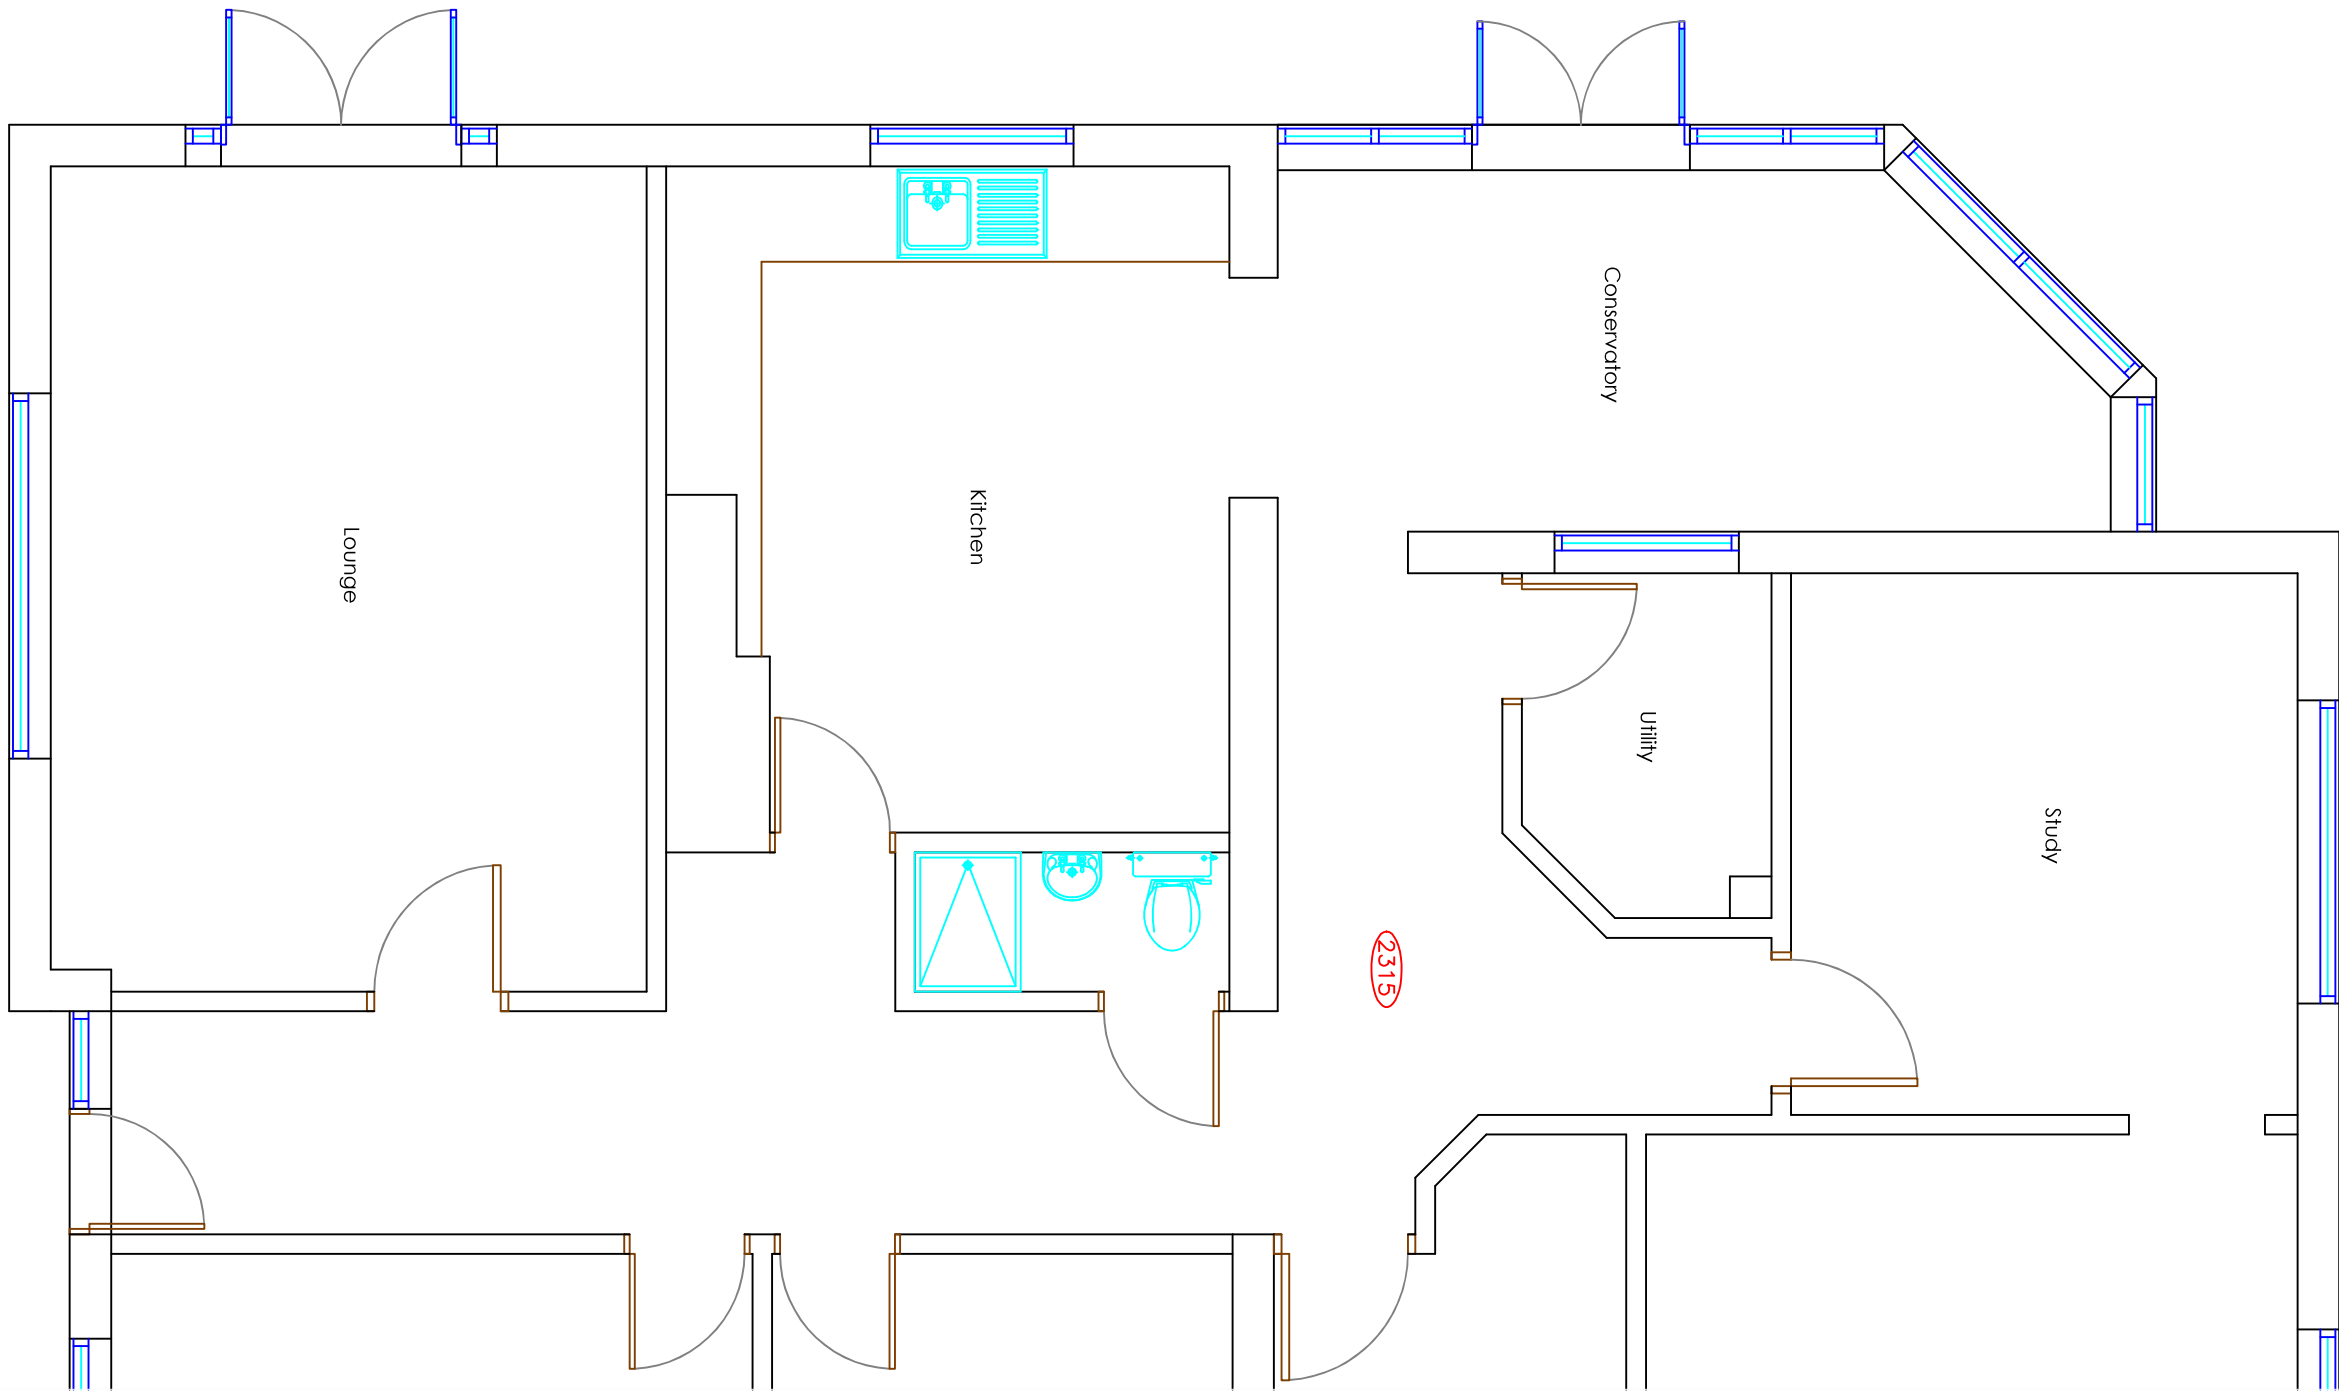

Copyright is reserved by GBS Designs and is issued on the condition that it is not copied or disclosed by or to any unauthorised persons without prior consent in writing from GBS Designs.

All dimensions to be checked on site
All structural elements to be specified by a suitably qualified structural engineer.

REV	DESCRIPTION	DRAWN	DATE
-	Initial design	JLR	20.09.19



Drawing Ref 3 WILLOW 03		Drawing Title Single storey side extension for Mr & Mrs J Noble at 3 Willowdene Close, Bedhampton Havant, Hampshire, P09 3QP.	
Scale at A1 N/A	Scale at A3 1:50	Date 20 SEP 2019	Drawn by JLR



6 Shillinglee Waterlooville
Hampshire PO7 5RW
Tel 023 9225 8315
www.gbs-designs.co.uk