




Constraints Plan

Hulbert Road, Havant

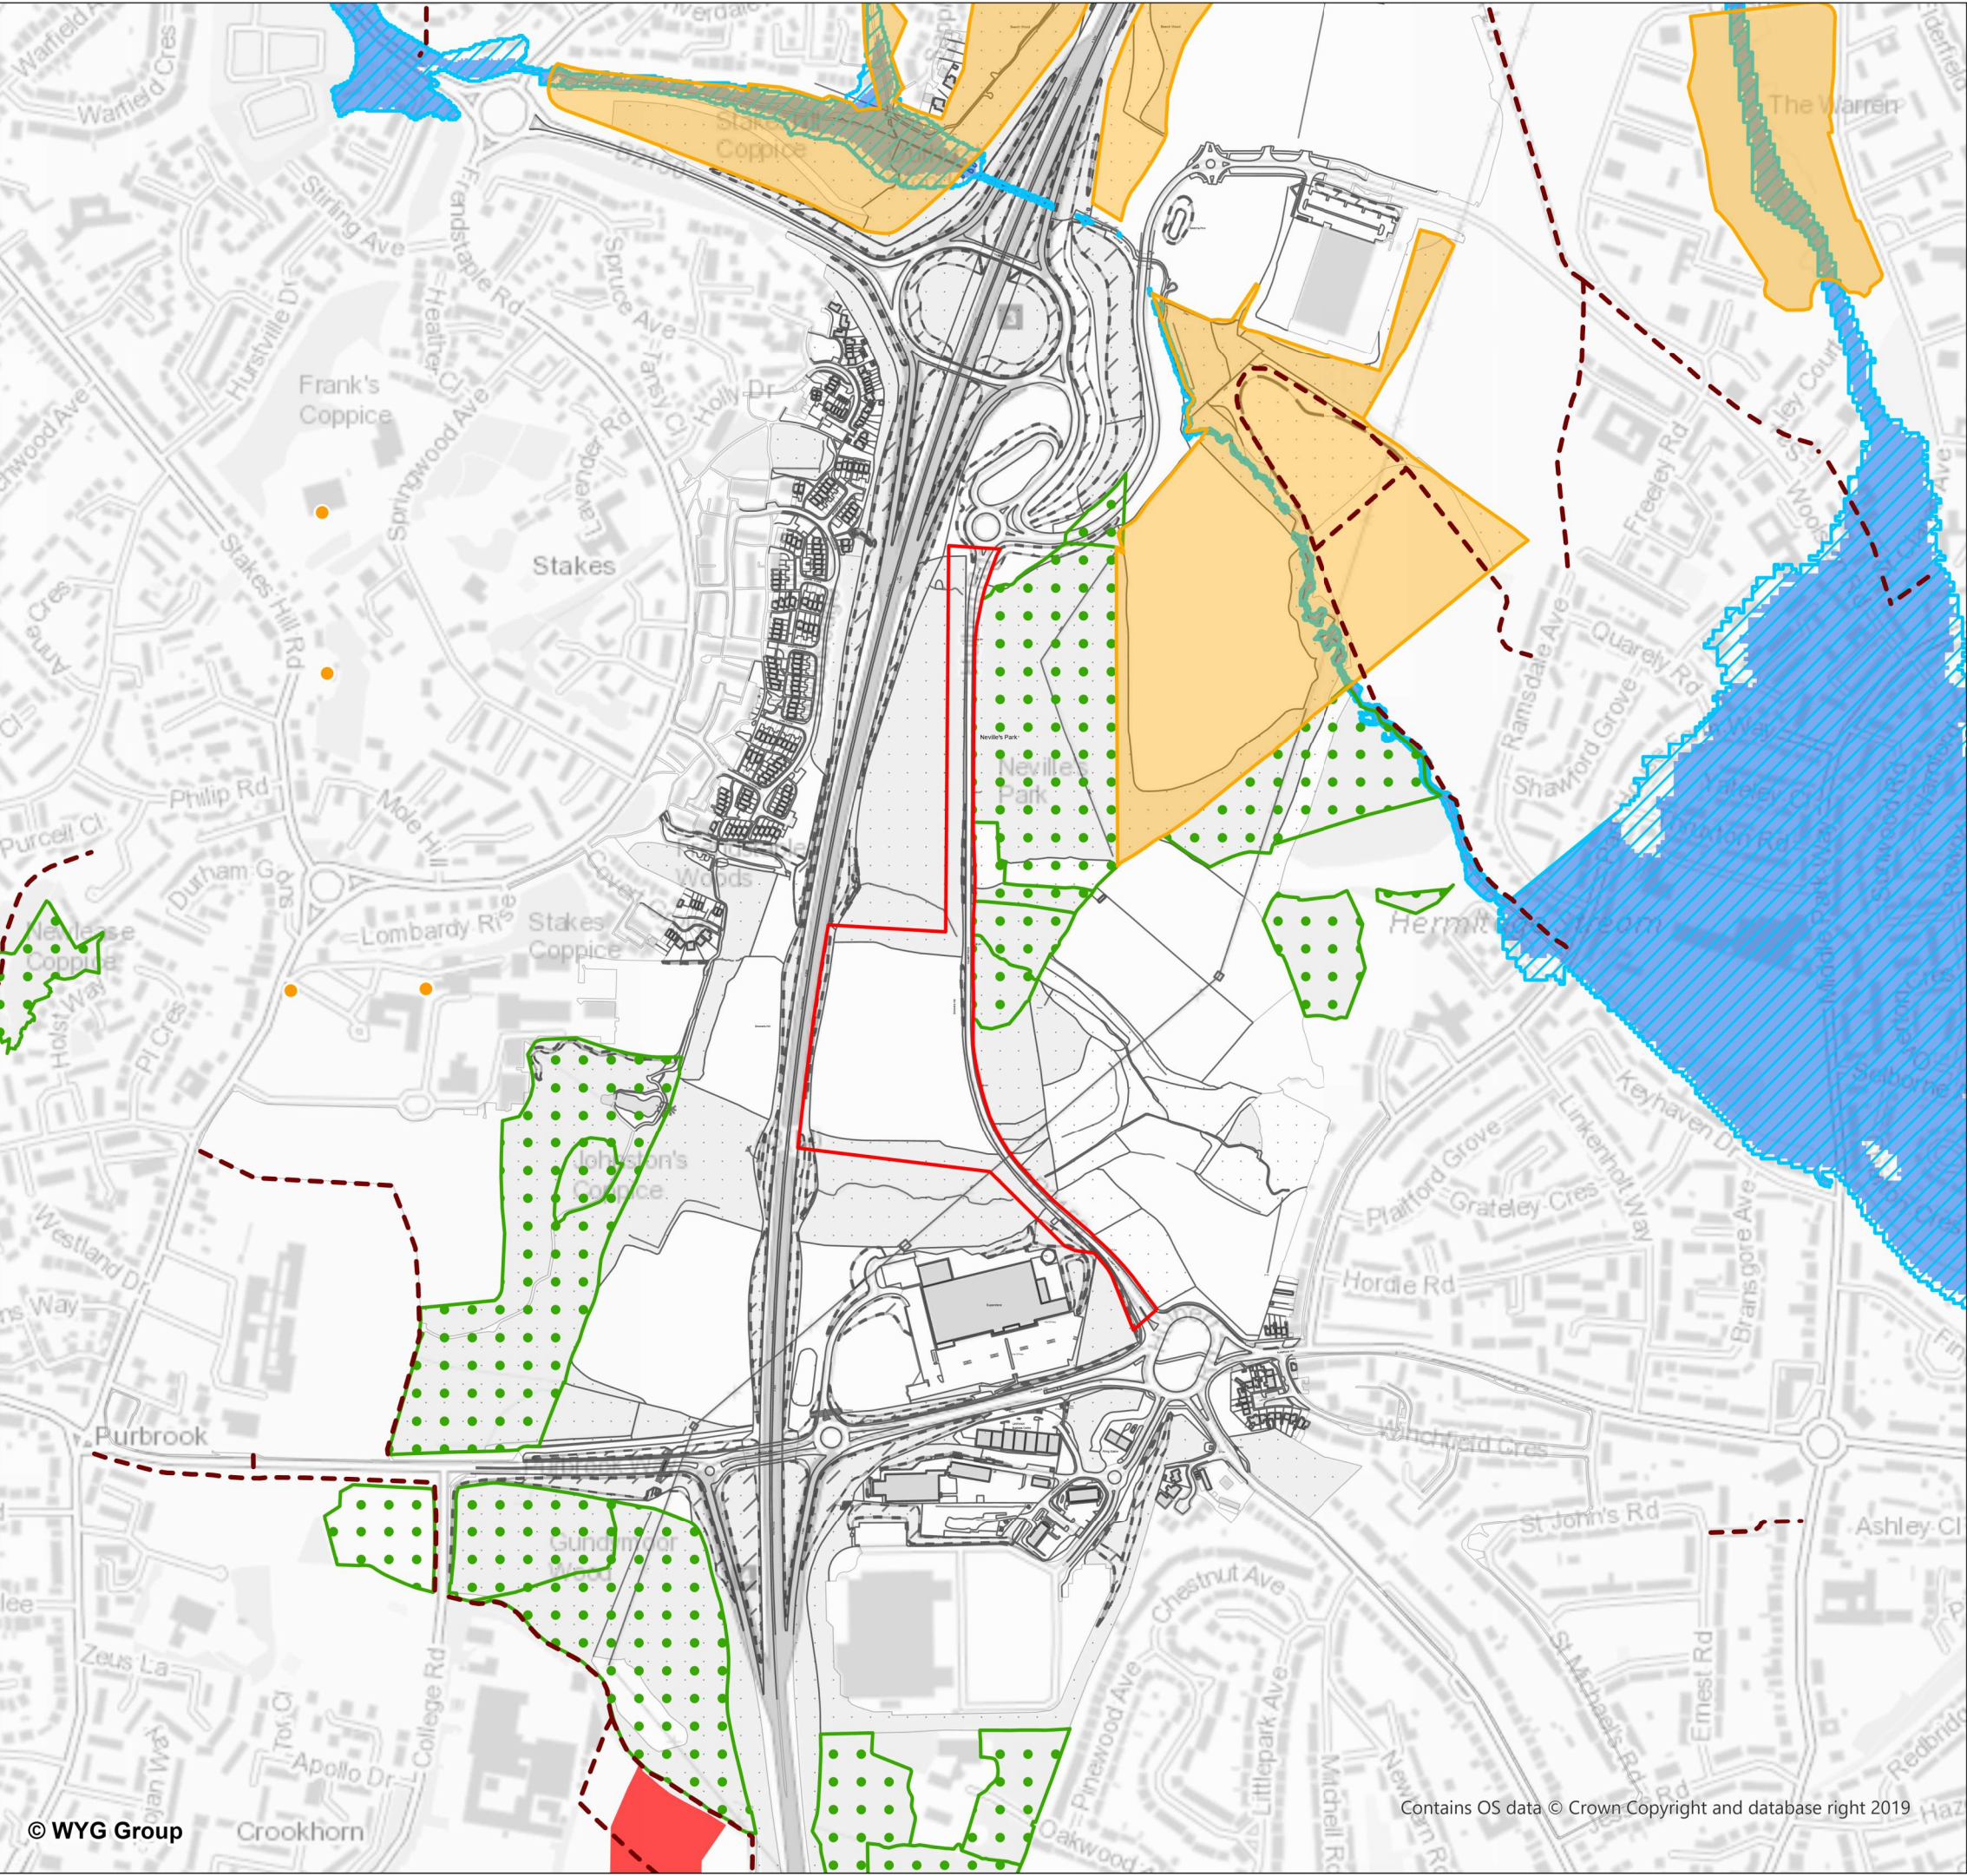

- Planning Application Boundary
- Rights of Way
- SINCs

Natural England

- Ancient Woodland

Historic England

- Listed Building Grade II
- Scheduled Monument

Environment Agency

- Flood Zone 2
- Flood Zone 3

Notes:


Drawn by: CL
Checked by: JV
Office: Southampton

Drawing No.
Revision No.

0 110 220 330 Meters
Scale 1:7,500 @A3

26 March 2020
NGR: 469540E 108262N

© Crown Copyright All rights reserved. Licence number: 100019980
© Natural England © Historic England © Environment Agency
© Hampshire County Council

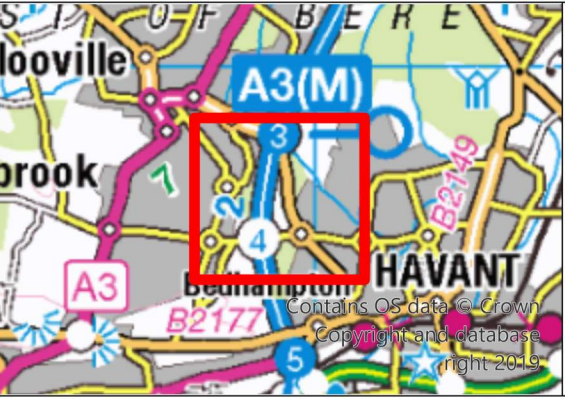

The Pavilion, 1st Floor
Botleigh Grange
Office Campus
Hedge End
Southampton
Hampshire, SO30 2AF