


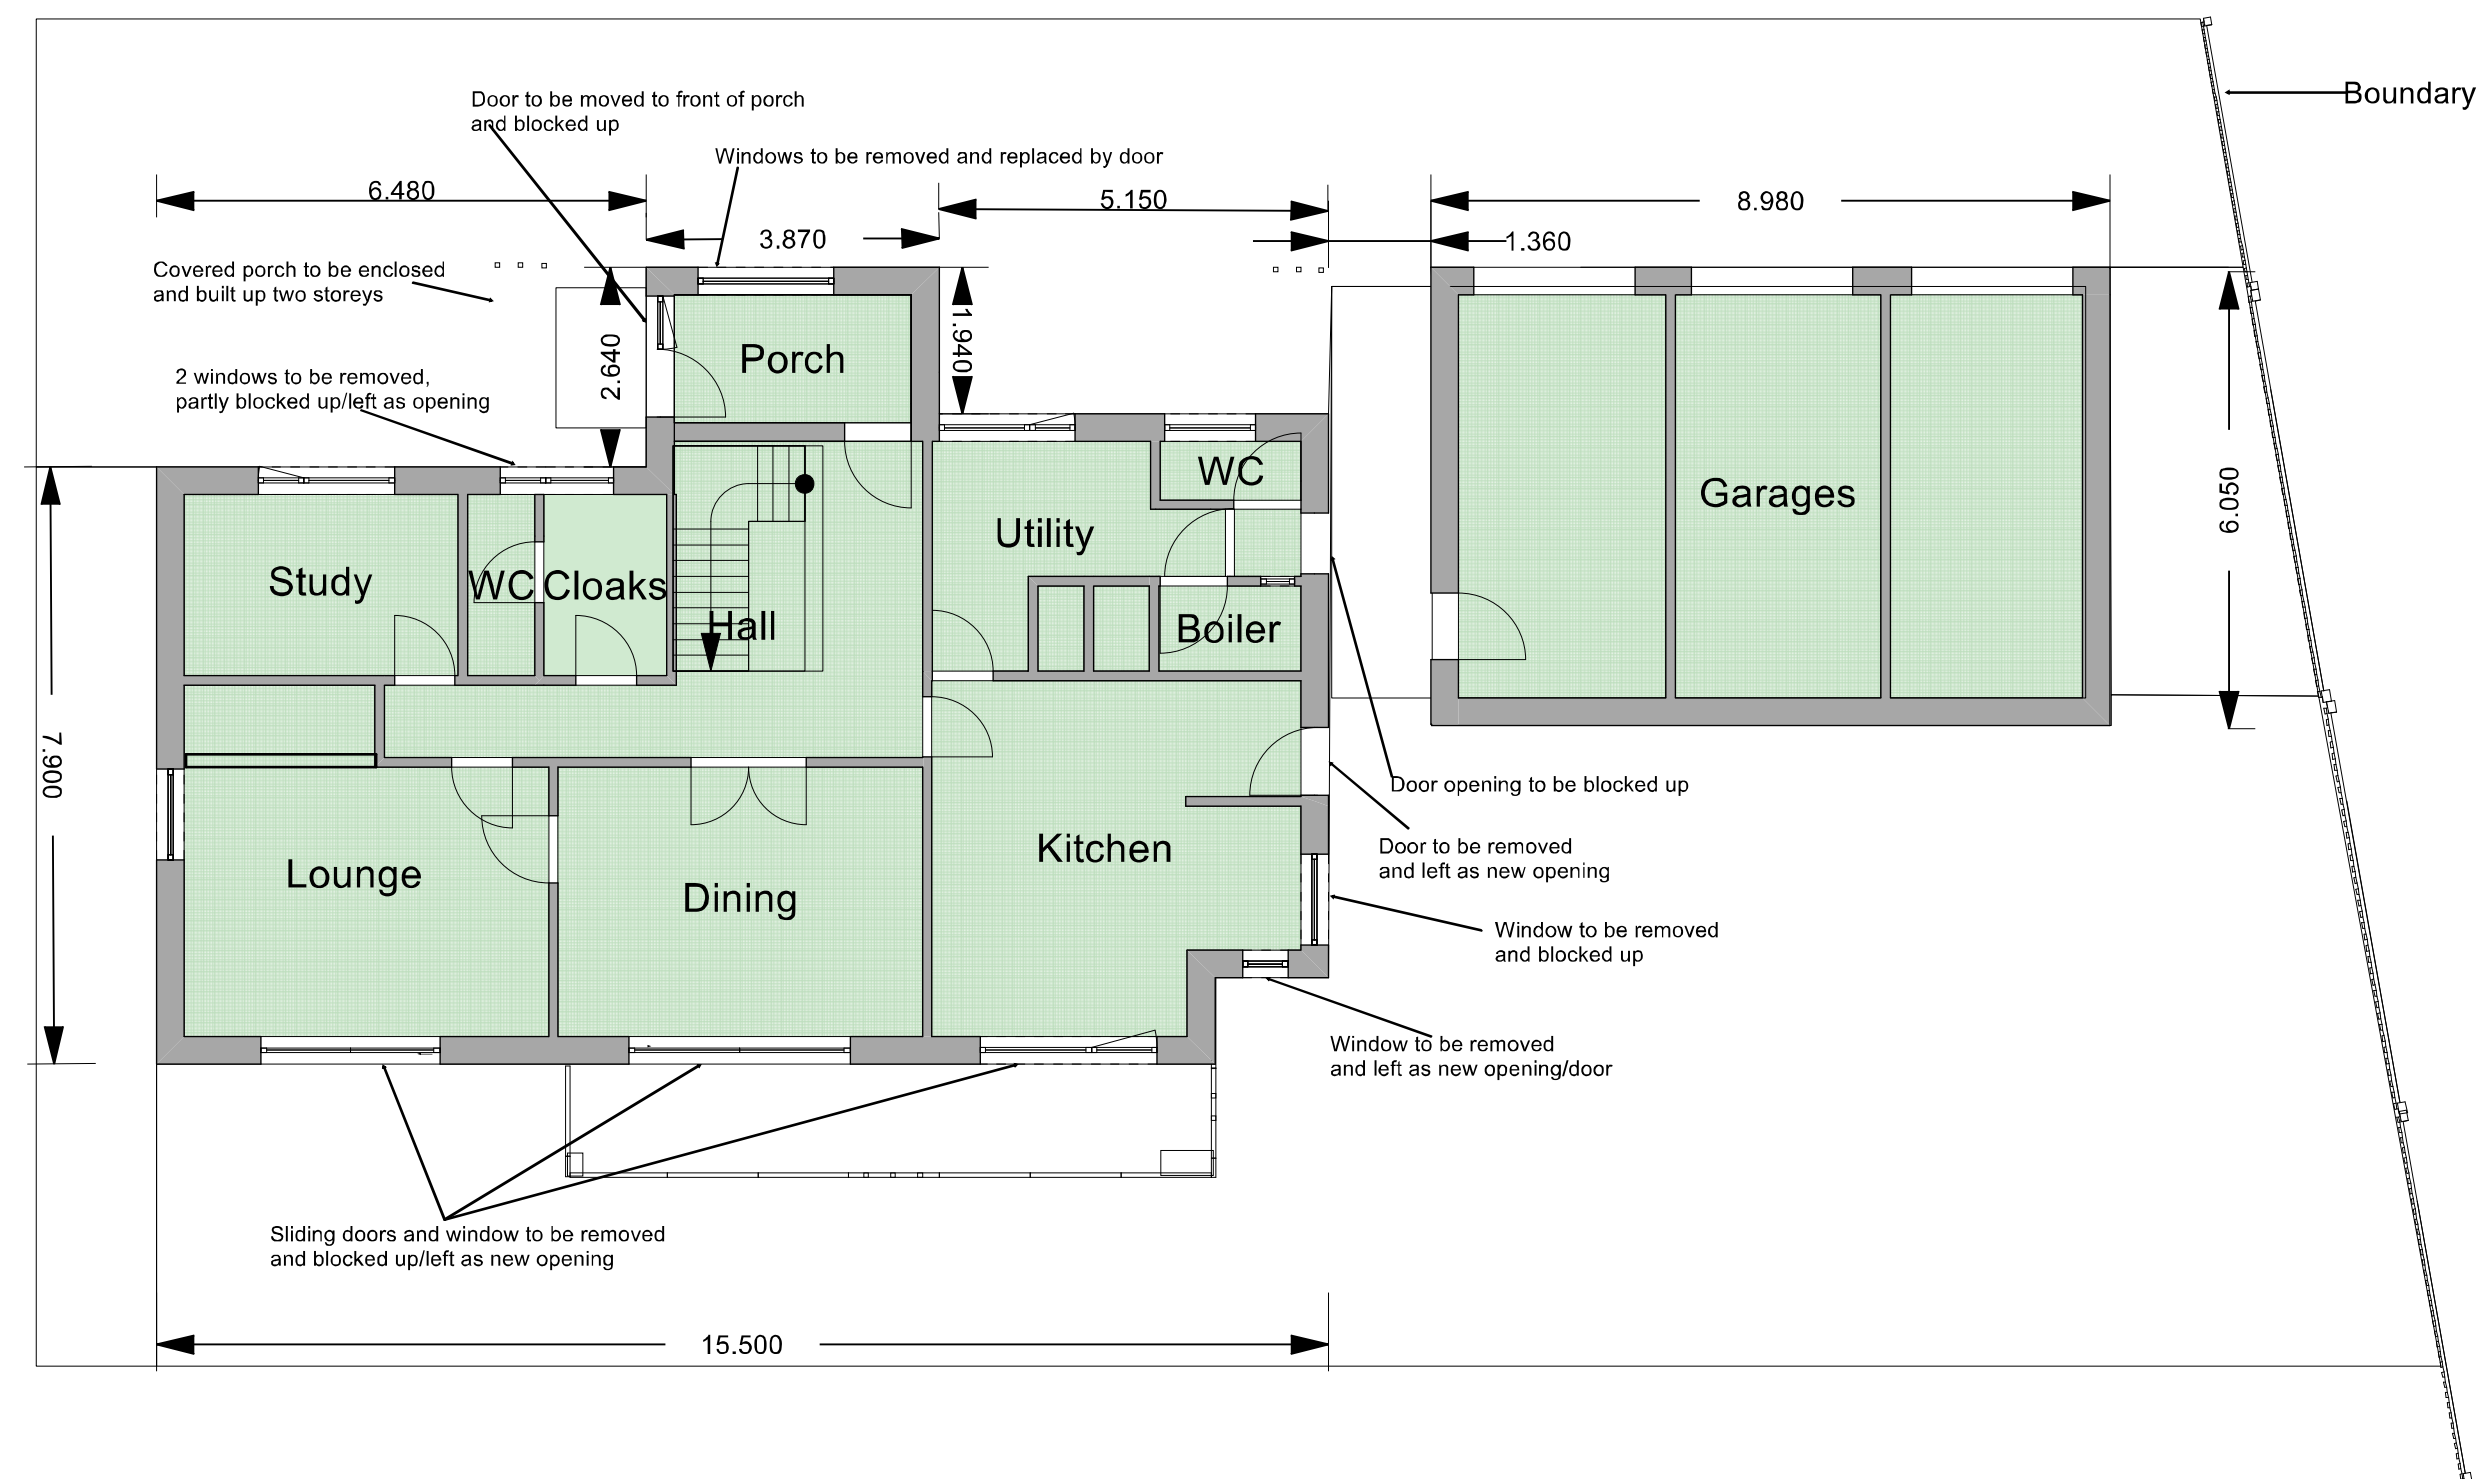

Winterlake Remodel and Extensions-Existing Floor Plan-Ground
 K LW
 30/07/2020
 1:100 A2 Landscape