




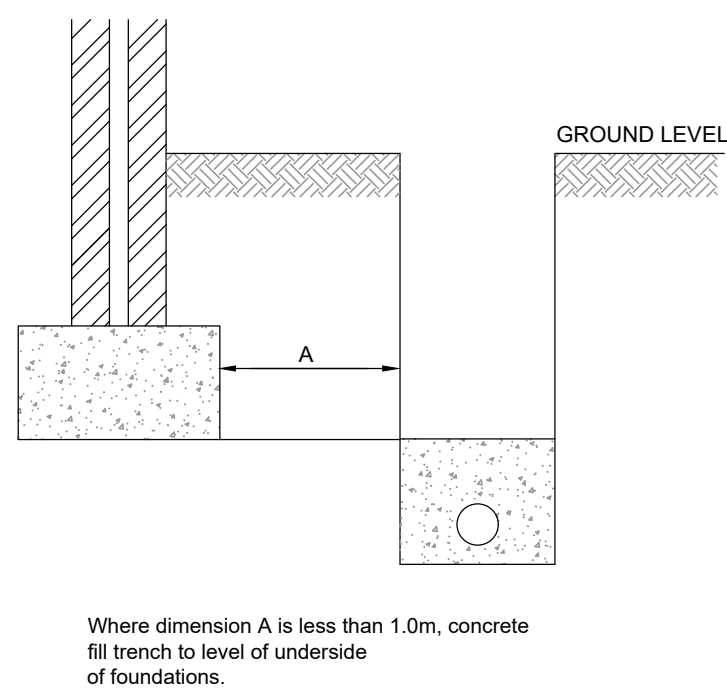


Pipes near buildings

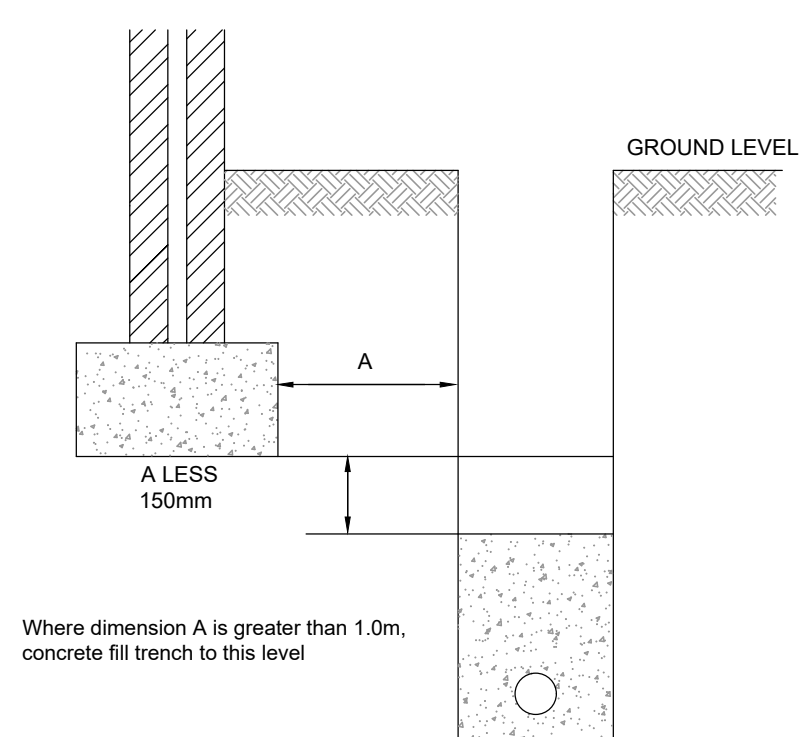


Pipes near buildings

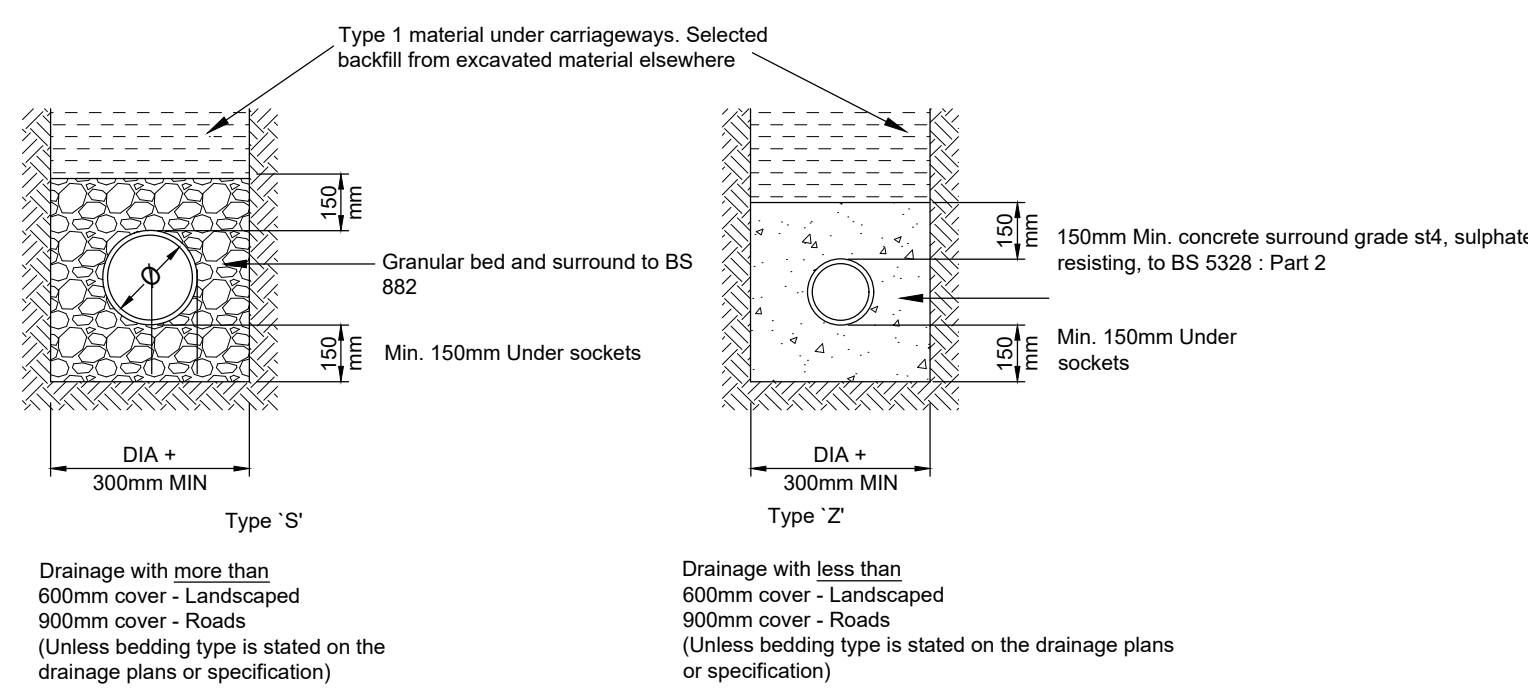


Pipe bedding details in private Areas

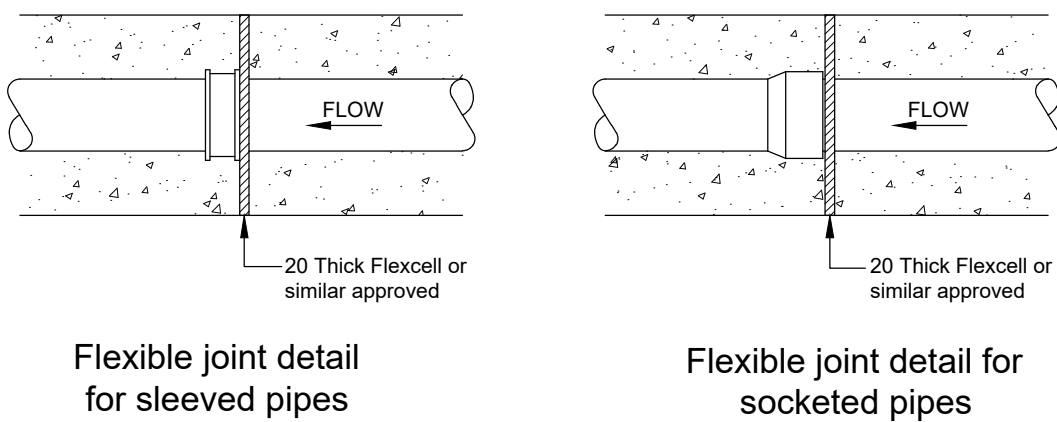


Joints for concrete encased pipes

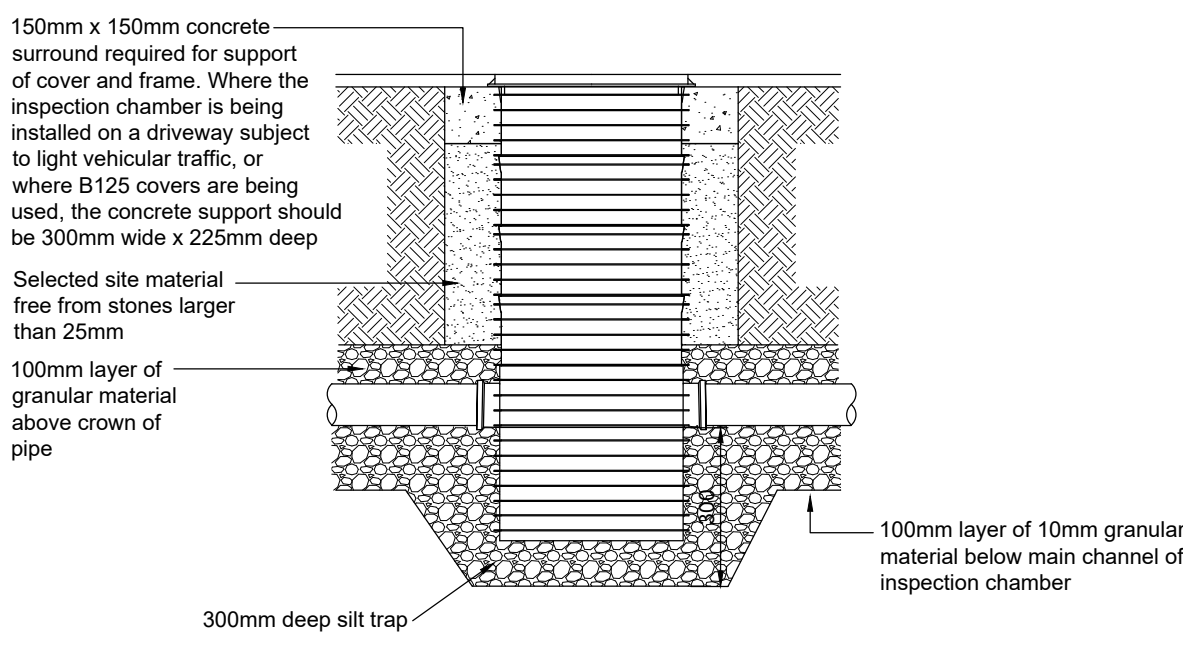


460mmØ POLYPIPE BASIC SILT TRAP DETAIL

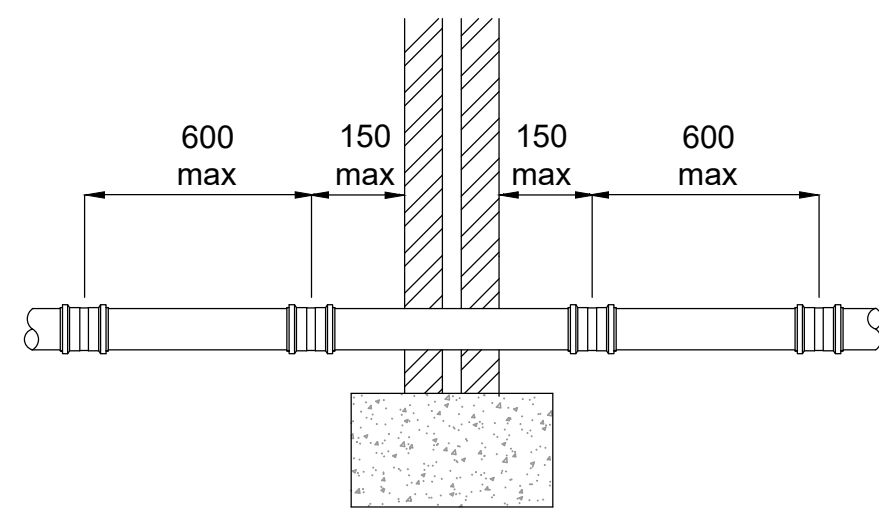


Pipes through wall detail

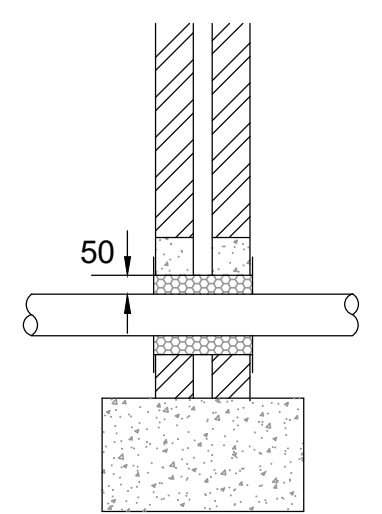


Pipes through wall with lintel detail

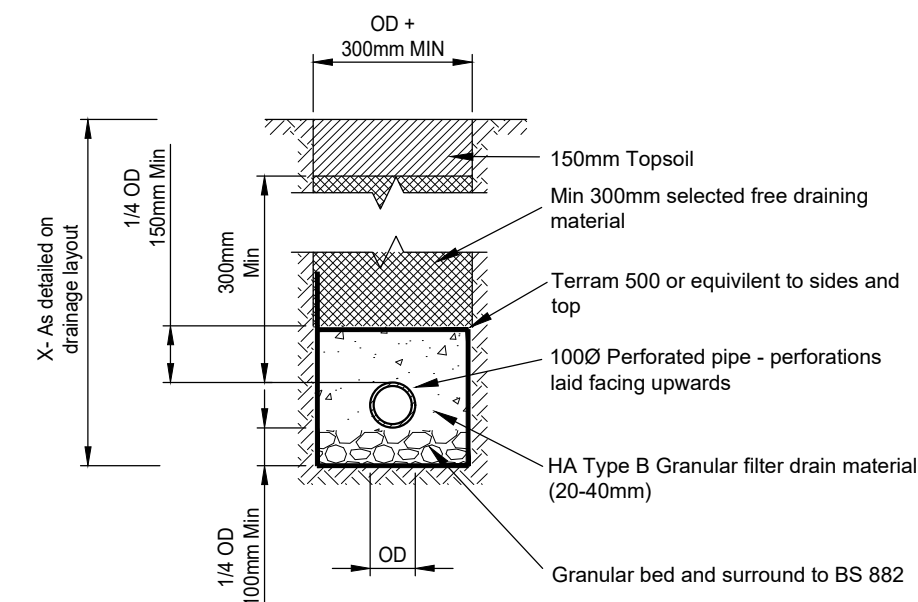


Typical Land drain detail

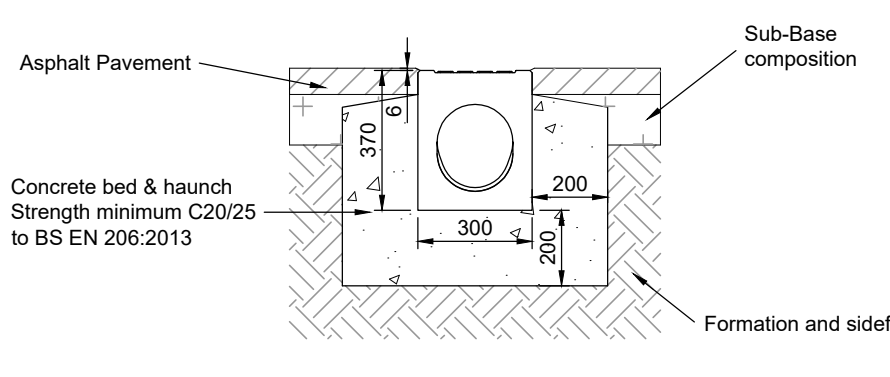


Aco MonoDrain Asphalt construction

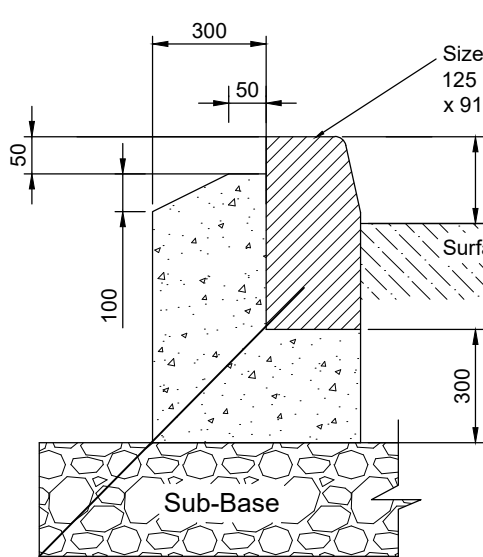


FULL HEIGHT KERB TYPE HB2 (1:10)

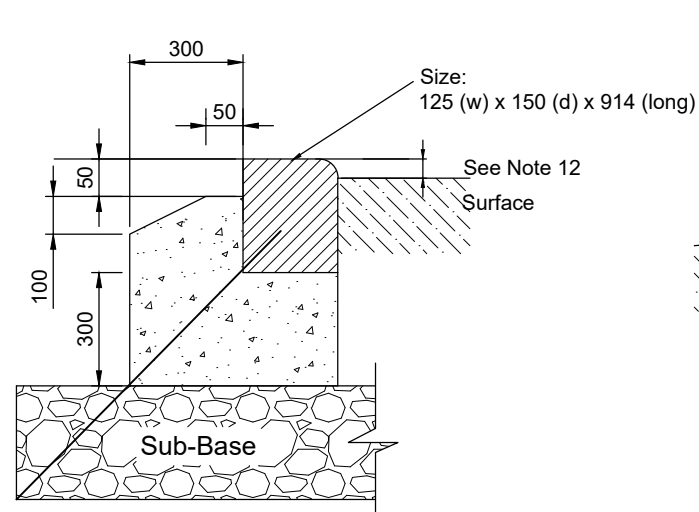


DROP KERB TYPE BN (1:10)

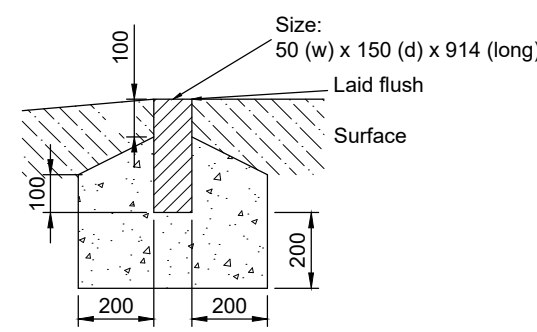


EDGING TYPE EF FLAT TOP (1:10)

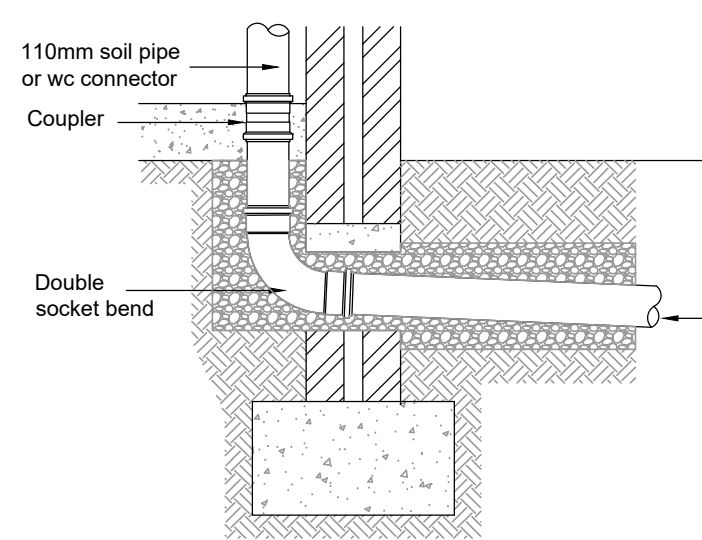


Soil pipe / wc connection

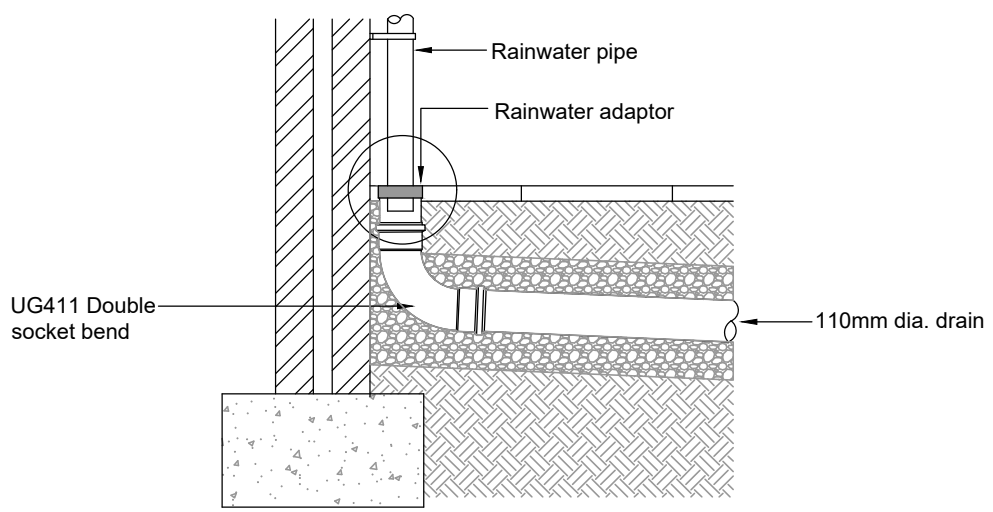


Rainwater pipe connection

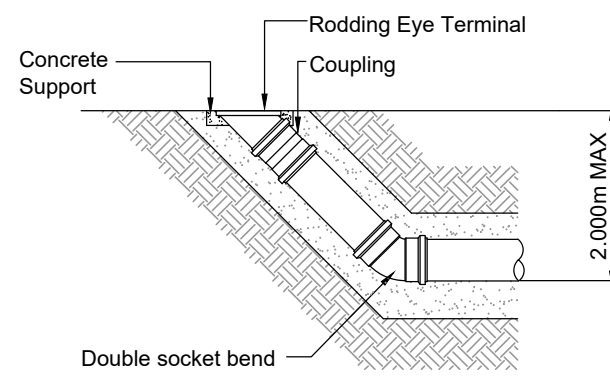


Rodding eye detail

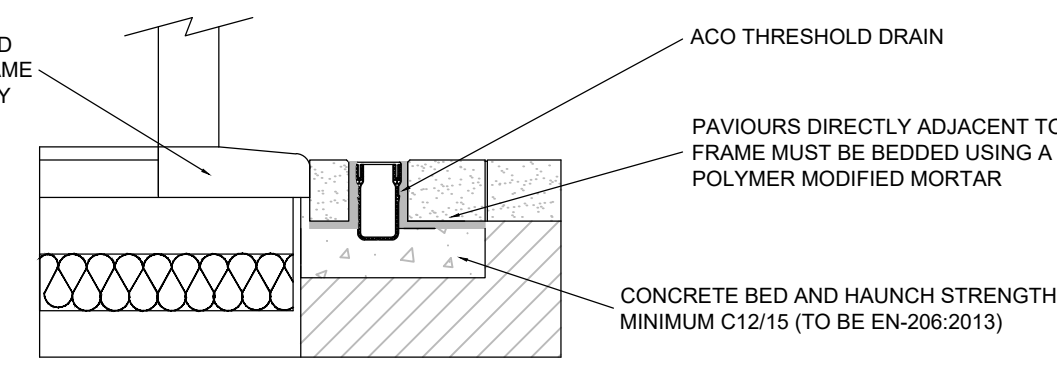


ACO THRESHOLD DRAIN (1:10)

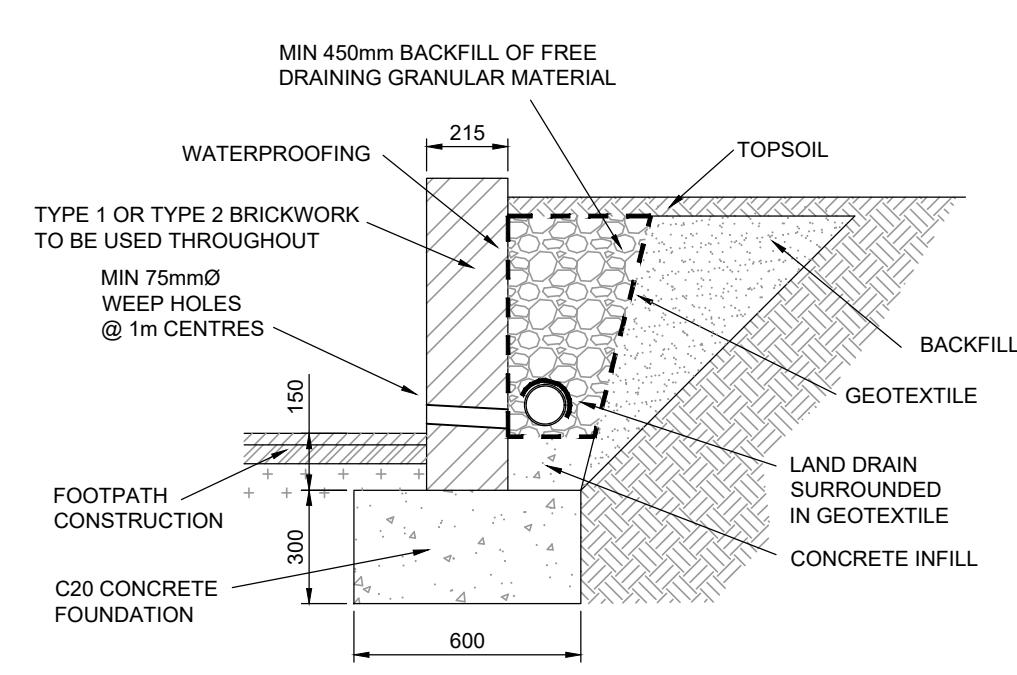


TYPE 1 RETAINING WALL
MAX HEIGHT OF RETENTION 825mm
(TO BE INSTALLED IN ACCORDANCE WITH BRE GBG 27)

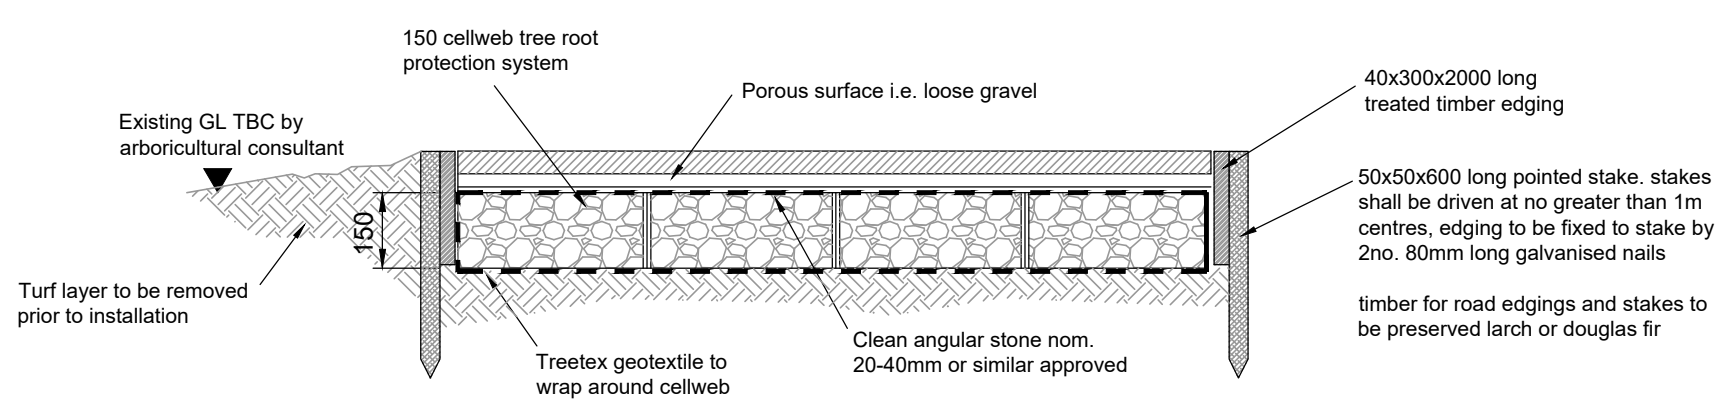


Typical 'no dig' access road construction

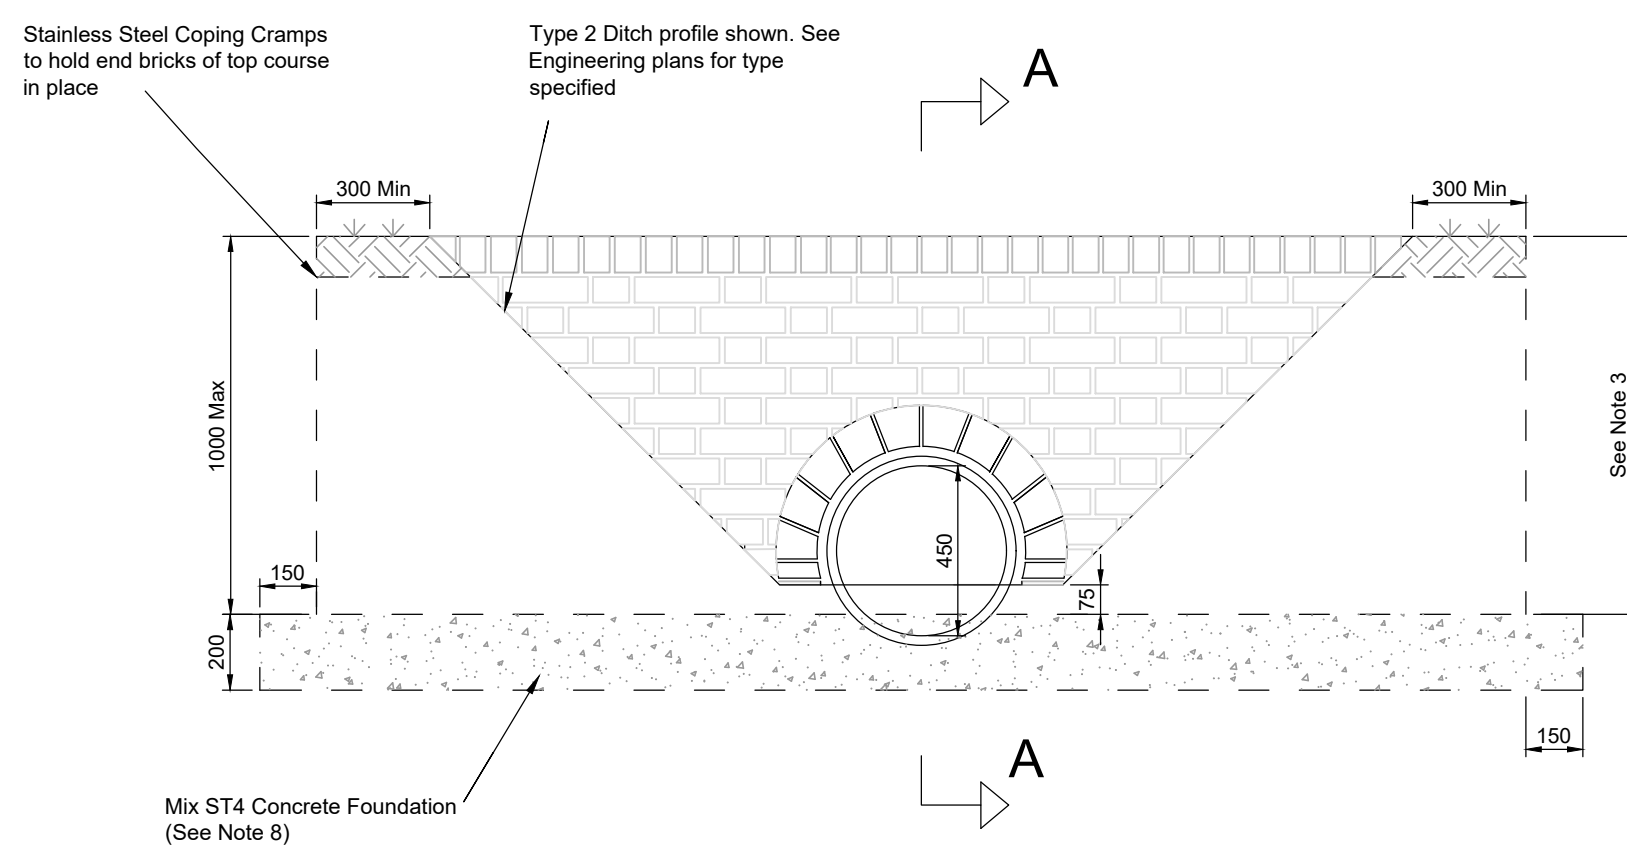


ELEVATION OF HEADWALL Type 1A

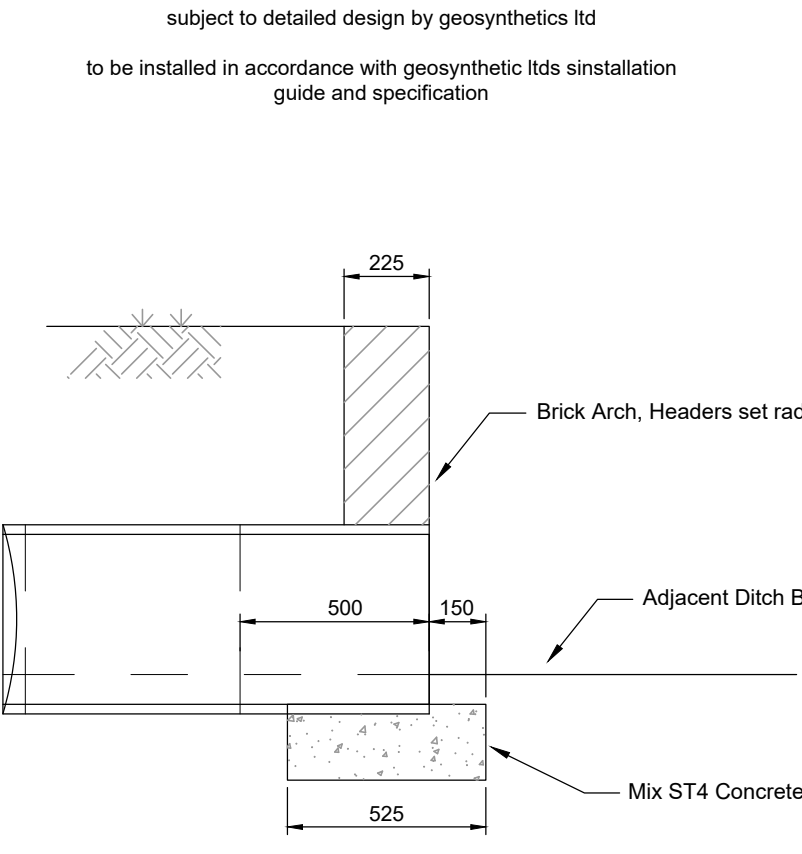

Section A-A

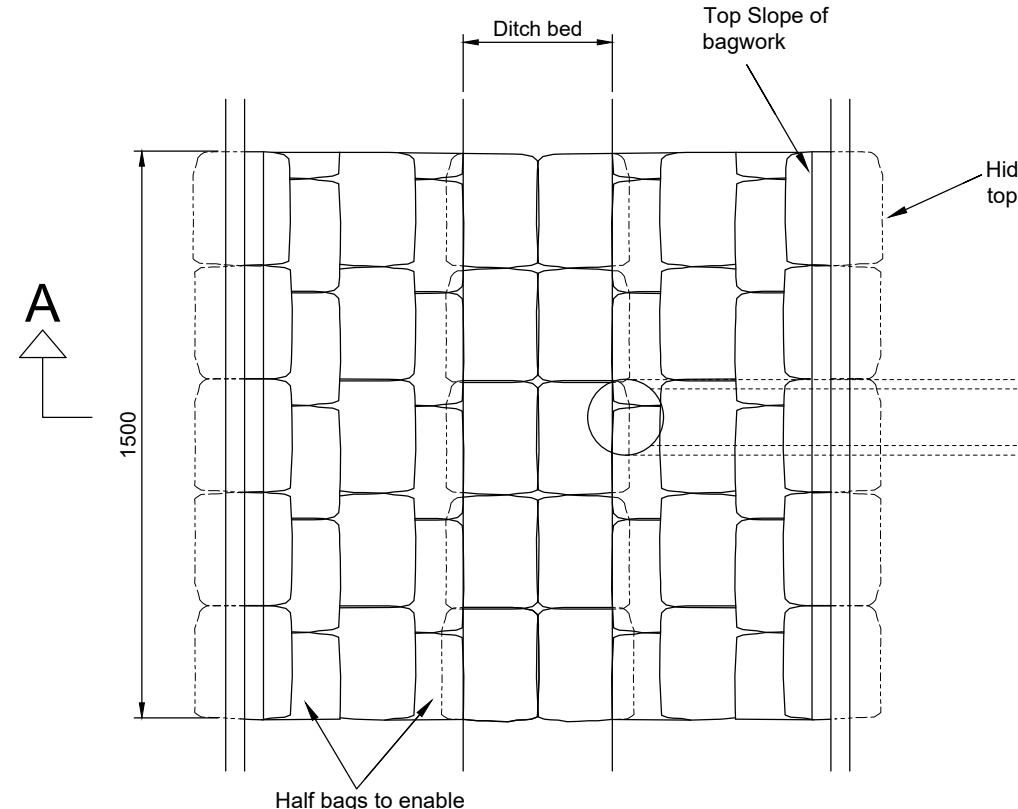

CONCRETE BAGWORK HEADWALL PLAN

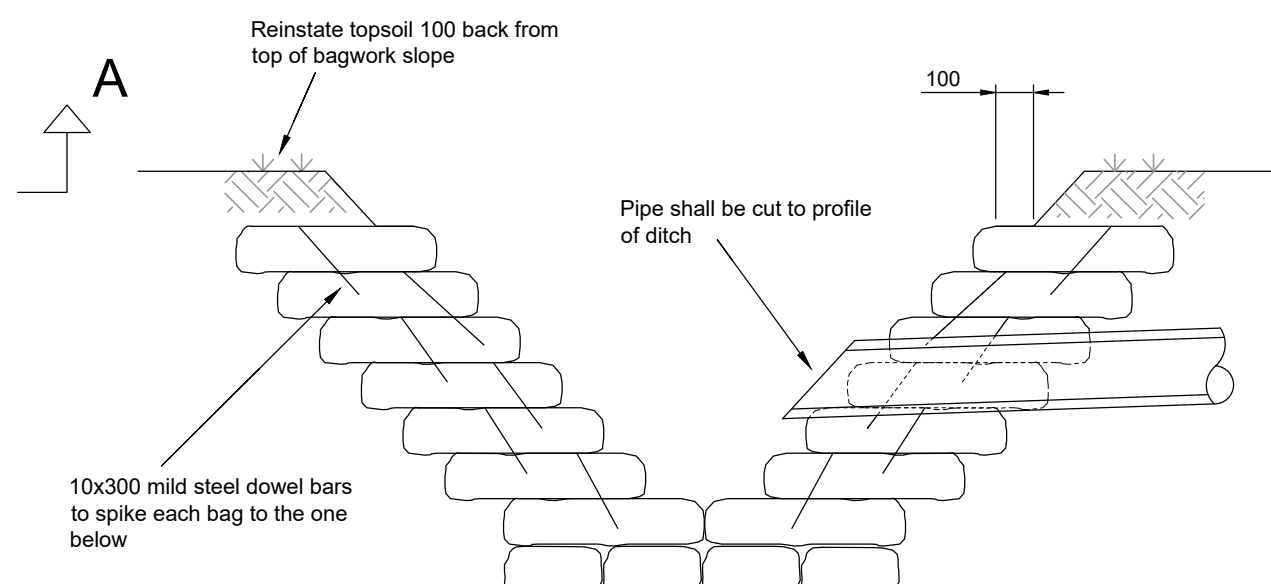

Section A-A

P1	09.06.20	DETAILS ADDED	CS	CS	CS
P-	04.06.20	PRELIMINARY ISSUE	LH	CS	CS
REV	DATE	DESCRIPTION	BY	CHK	APP

PRELIMINARY

CLIENT	MR & MRS GILRAINE				
ARCHITECT	JB ARCHITECTURE LTD				
JOB TITLE	38-40 LONG COPSE EMSWORTH				
DRAWING TITLE	CONSTRUCTION DETAILS				
DRAWN	CS	ENGINEER	C SLADE	CHECKED	APPROVED
DATE	JUNE 2020		SCALE @ A1		1:20
JOB No.	C1359	STATUS	P-	DRAWING No.	300
				REV.	P1