


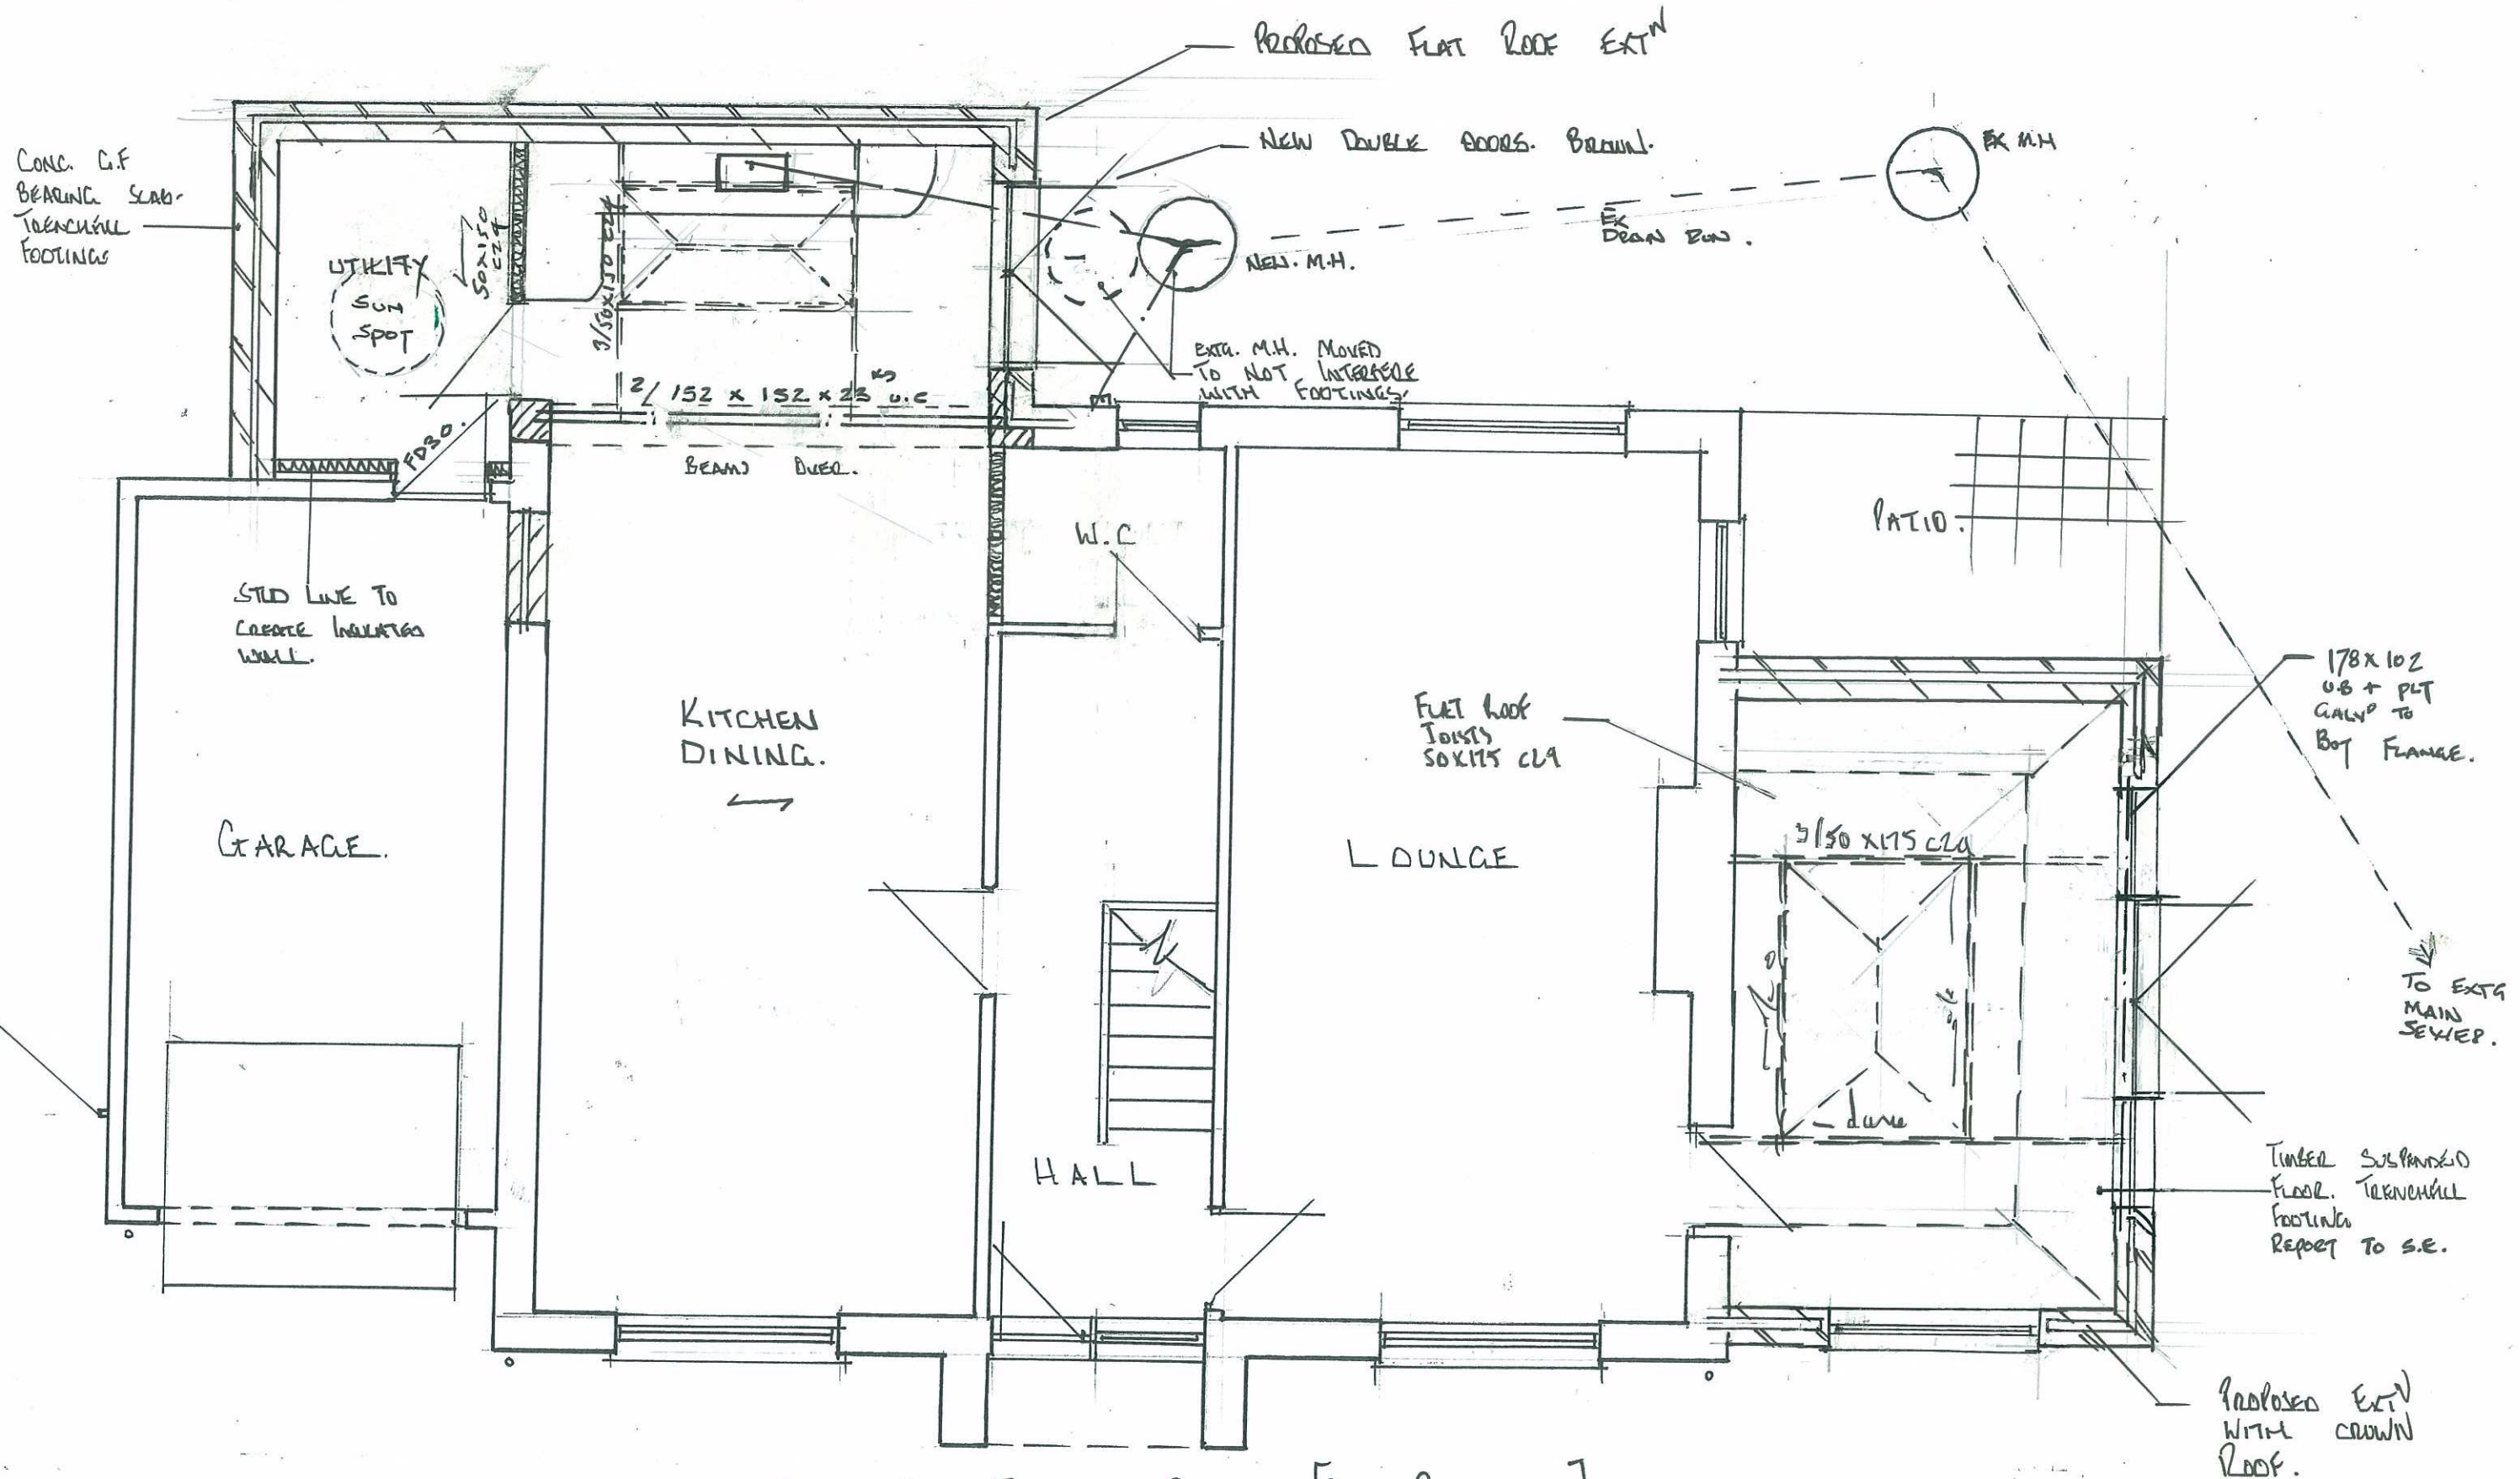

GROUND FLOOR PLAN [AS PROPOSED.]
1:50

PROPOSED REAR & SIDE EXTENSION - 8^A GLEBE PARK AVENUE, HANTS.