



7 Penk Ridge, PO9 3LT - LOCATION PLAN

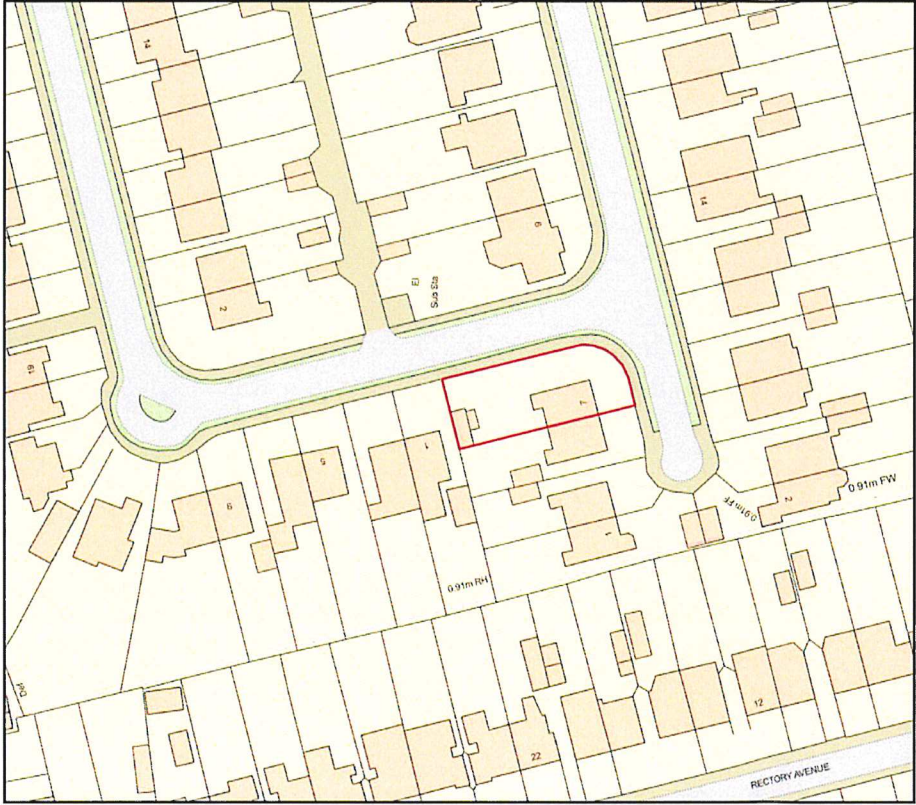

Plan Produced for: Parkers Design
Date Produced: 03 Feb 2020
Plan Reference Number: TQRQM20034133429224
Scale: 1:1250 @ A4

© Crown copyright and database rights 2019 OS 100042766

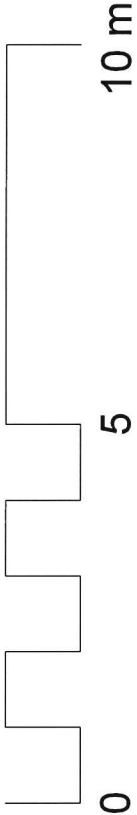

PROJECT	7 Penk Ridge PO9 3LT		CLIENT		Sneed	
			Date	Issue Date	Scale (@ A3)	
SHEET	Location Plan		Drawn by	SW	DRAWING NUMBER	REV
			Checked by	SR		E108