





1 West Street Scene
1 : 200



2 East Rear Scene
1 : 200

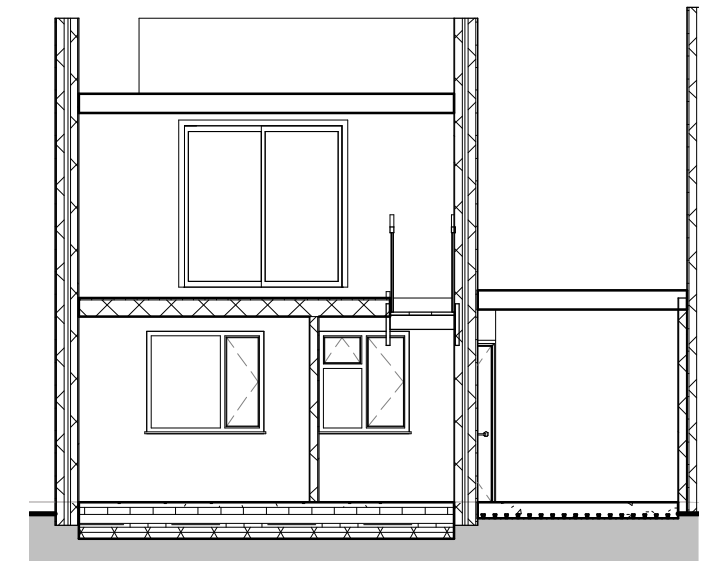

3 North South Site Section
1 : 100

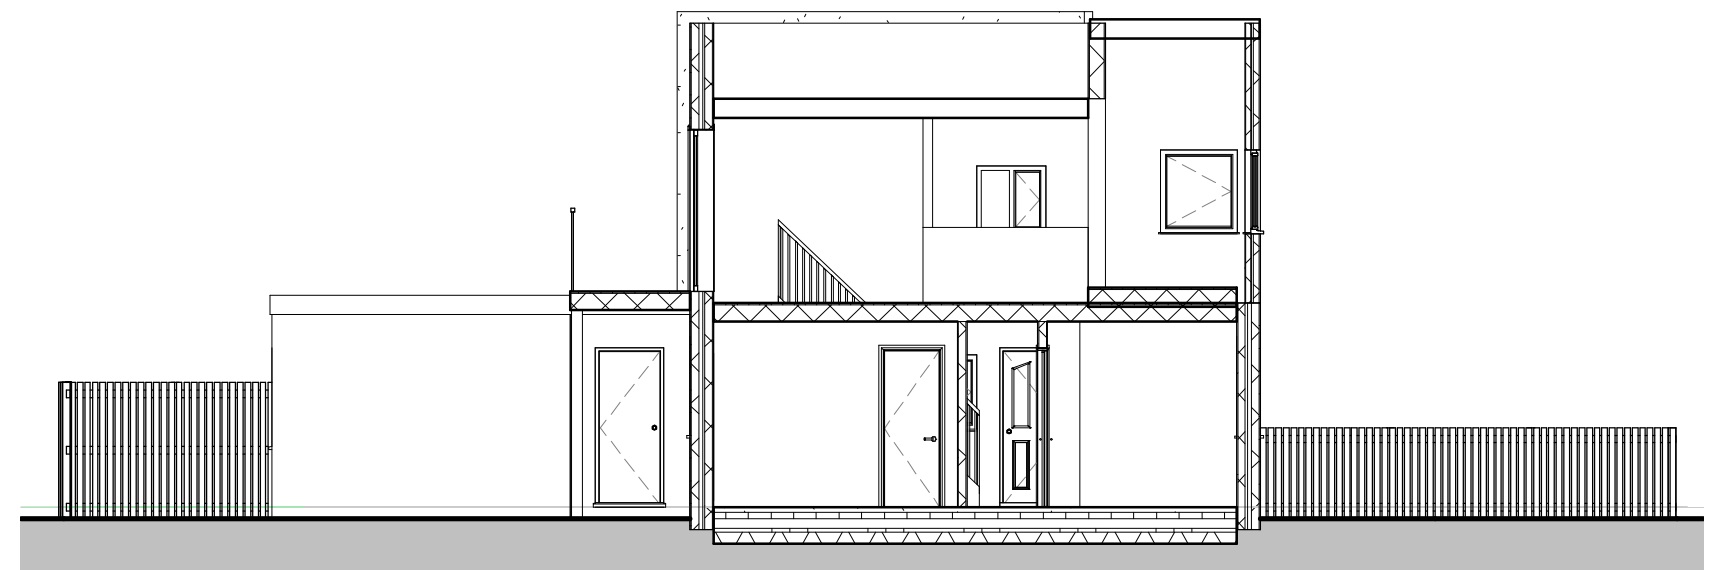

4 East West Site Section
1 : 100

IJ Murray Associates

www.ijma.co.uk

No.	Description	Date

Rachael Surman

22 Sandy Beach Estate

Existing Street Elevs & Site Secs			
Project number	Project Number	A106	
Date	Issue Date		
Drawn by	Author		
Checked by	Checker	Scale	As indicated